PLATE 1 - PLAN - PROFILE O.P.R.R.R.E. STANDARD
KEUFFEL & ESSER CO., NEW YORK
K & E CO. No. 34846

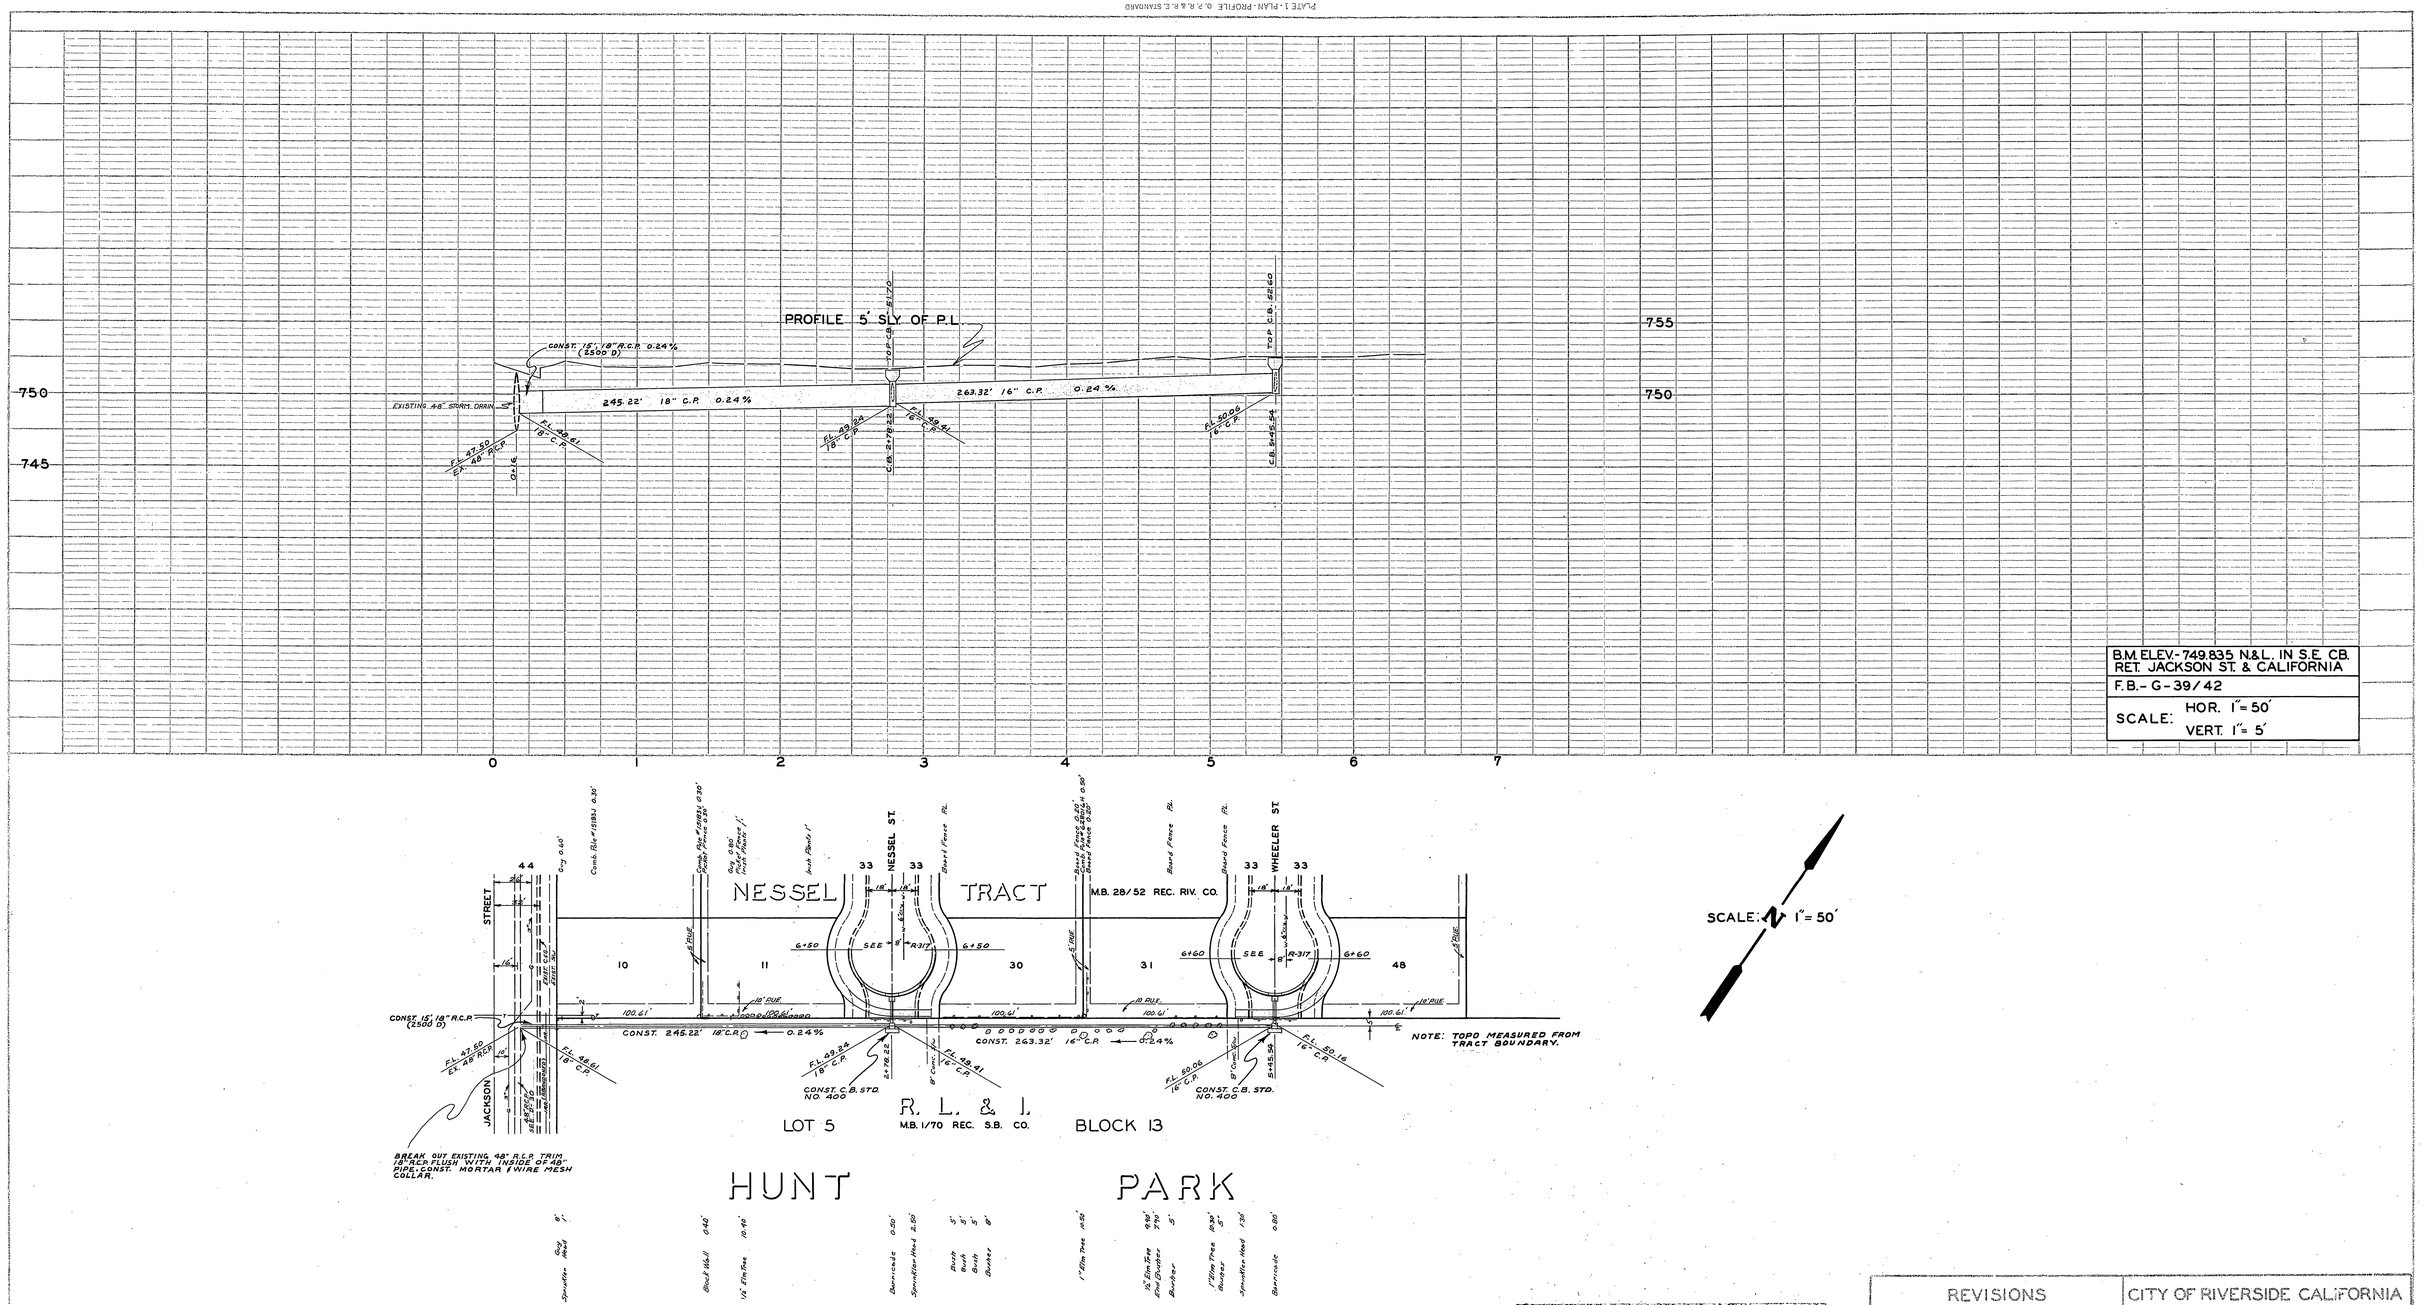

B.M. ELEV.-749.835 N&L. IN S.E. CB. RET. JACKSON ST. & CALIFORNIA

F.B.- G-39/42

SCALE: HOR. 1"= 50'
VERT. 1"= 5'

SCALE: 1"= 50'

NOTE:

1. It shall be the responsibility of the Contractor to clear the right of way in accordance with the provisions of the law as it affects each utility including irrigation lines and appurtenances and at no cost to the City.
2. All concrete removals are to be made with a saw-cut joint or a score line.
3. Existing turf is to be replaced over backfill.
4. This plan is intended to supplement and be used in con junction with plan R-317.
5. Park Dept. to relocate shrubs as necessary to const. S.D.

REVISIONS		
MARK	DATE	DESCRIPTION

CITY OF RIVERSIDE CALIFORNIA
DEPARTMENT OF PUBLIC WORKS

HUNT PARK STORM DRAIN
BET.
WHEELER ST. & JACKSON ST.

DESIGNED BY B.L. CHECKED BY wdg
DRAWN BY R.M. & B.L.
REVIEWED BY A. R. Chuck
ASSISTANT CITY ENGINEER
APPROVED BY
DIRECTOR OF PUBLIC WORKS
DATE 3/23/60

D-45

SHEET 1 OF 1

INDEXED

PROFILE
SURVEYED
PLOTTED
DRAWN & TRACED
NOTE BOOK
NO.
CROSS SECTIONS
G.A. NOTES
STRUCTURE NOTATIONS CHKD.
BY
DATE

PLAN
SURVEYED
PLOTTED
DRAWN & TRACED
NOTE BOOK
NO.
RT. OF WAY CHECKED
BY
DATE