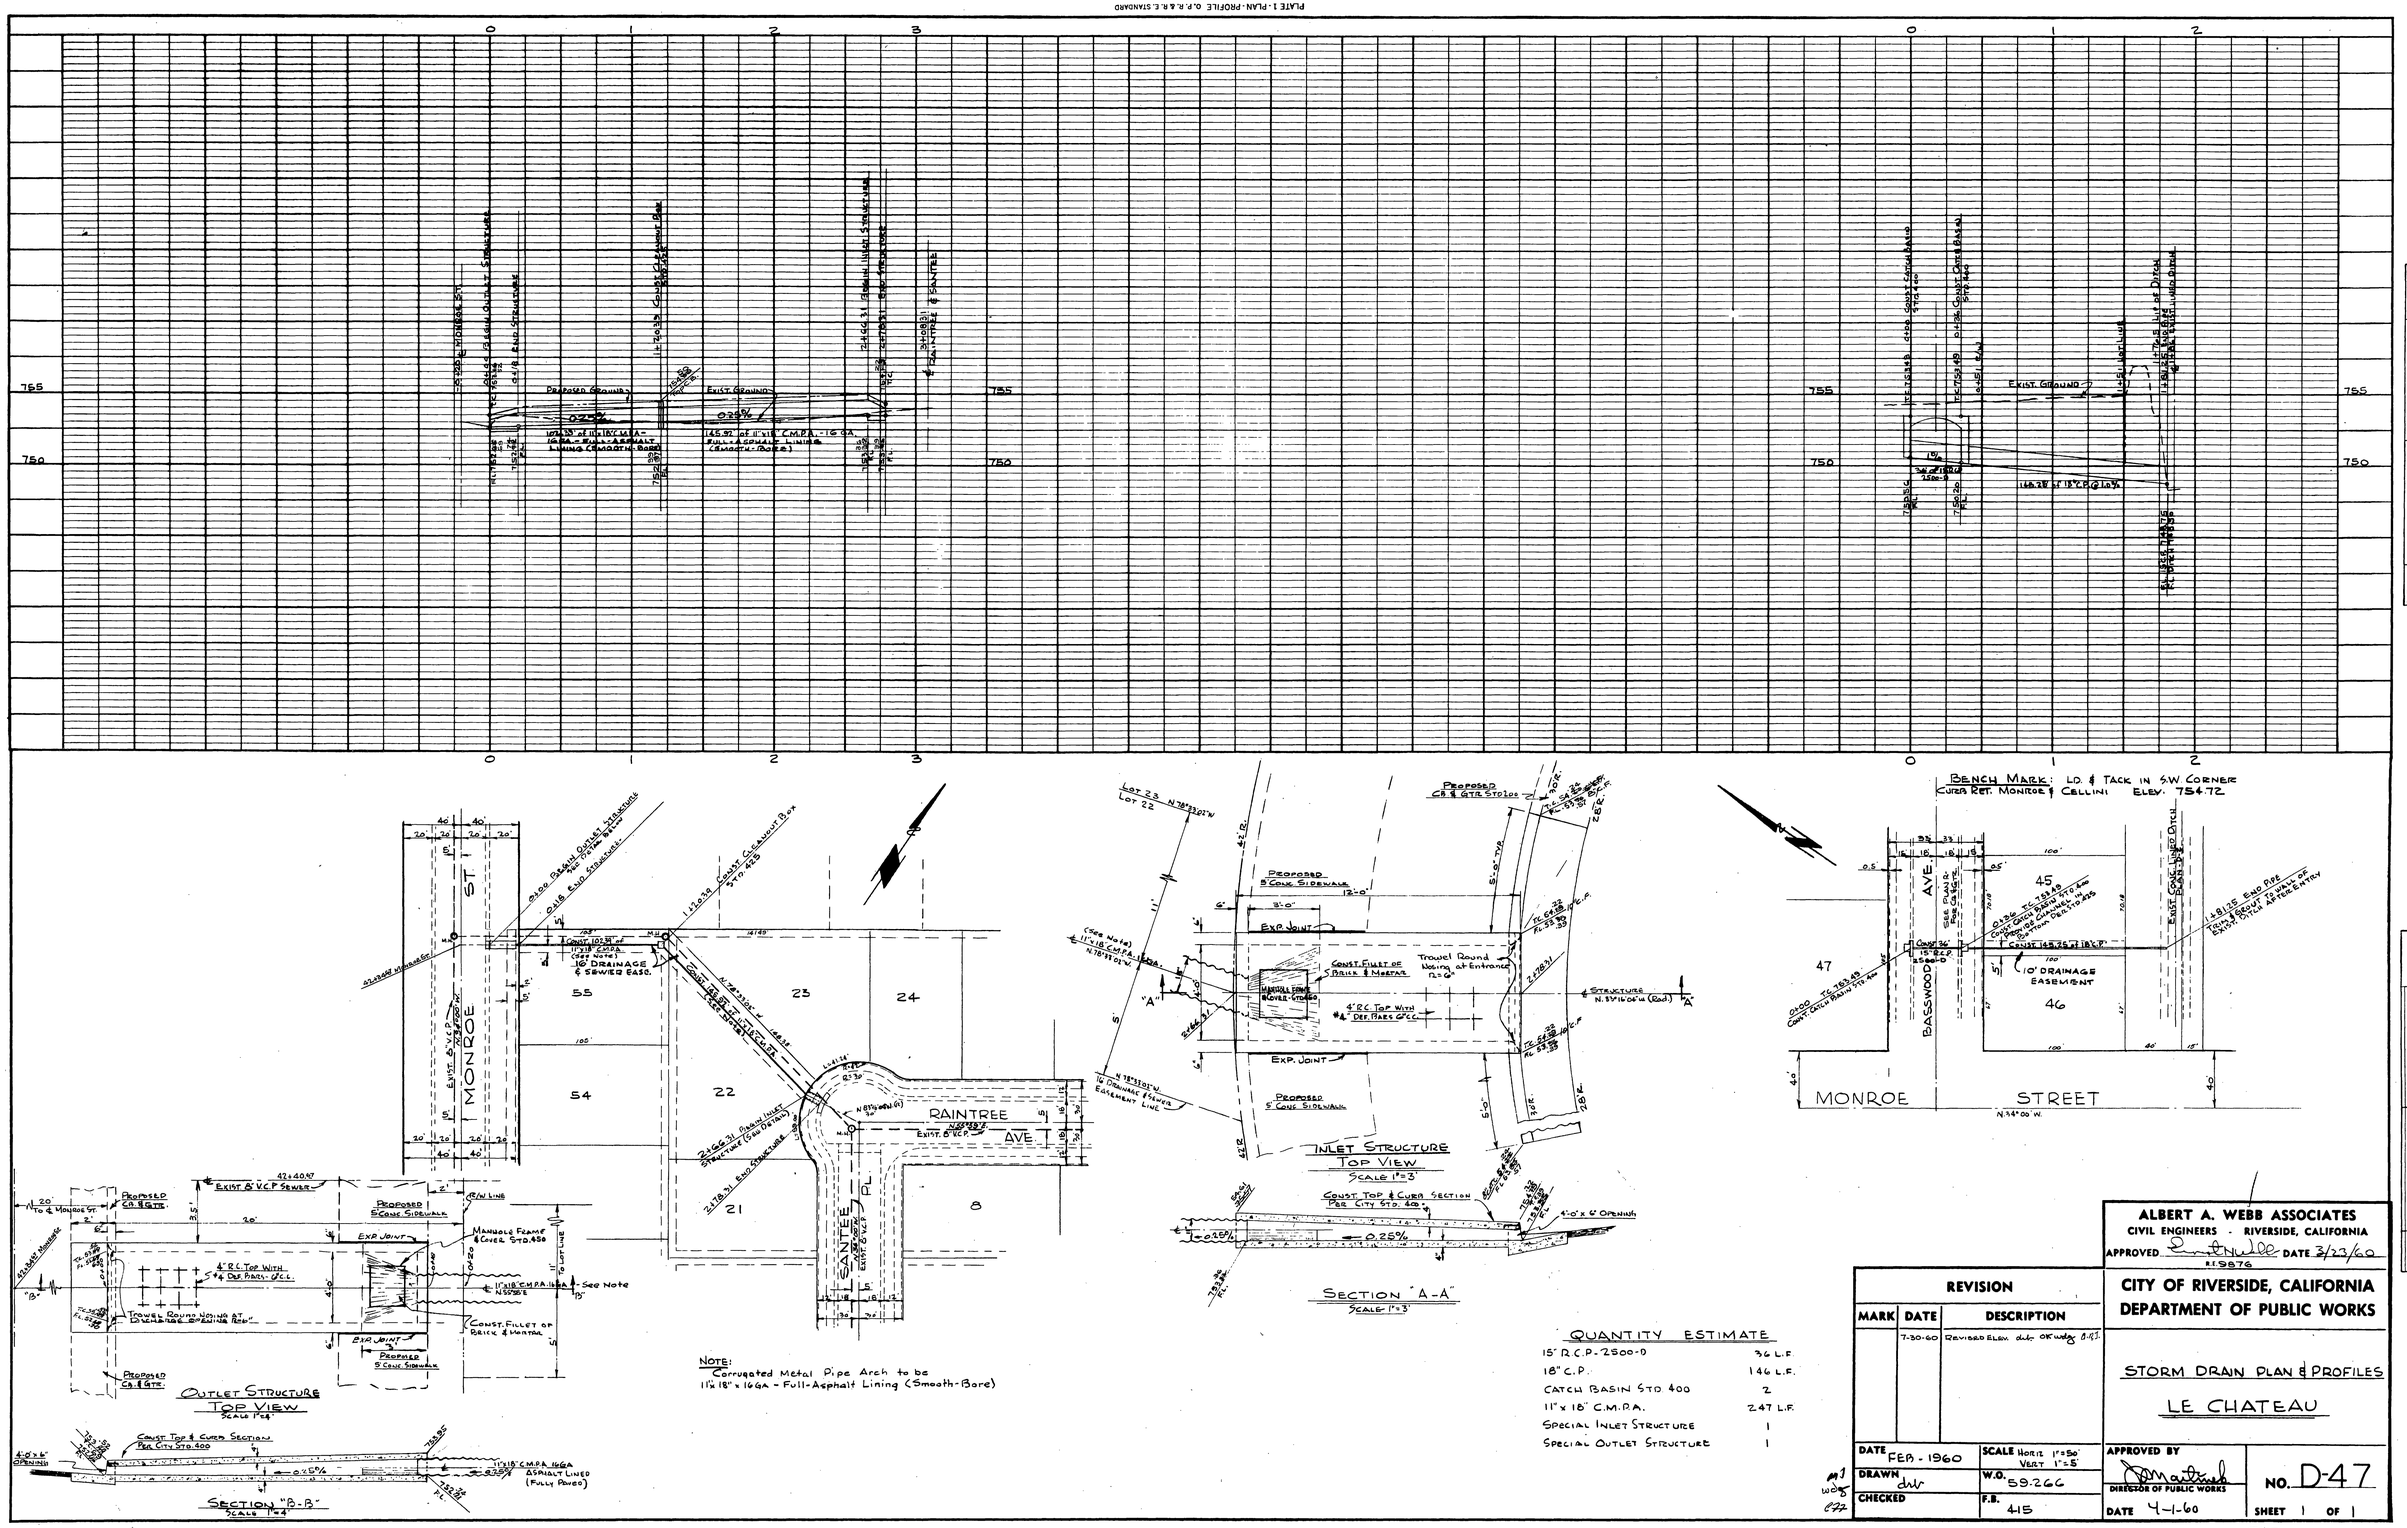

NOTE:
Corrugated Metal Pipe Arch to be
11"x 18" x 16GA - Full-Asphalt Lining (Smooth-Bore)

QUANTITY ESTIMATE

15" R.C.P.-2500-D	36 L.F.
18" C.P.	146 L.F.
CATCH BASIN STD. 400	2
11" x 18" C.M.P.A.	247 L.F.
SPECIAL INLET STRUCTURE	1
SPECIAL OUTLET STRUCTURE	1

ALBERT A. WEBB ASSOCIATES
CIVIL ENGINEERS - RIVERSIDE, CALIFORNIA
APPROVED [signature] DATE 3/23/60
R.E. 9876

CITY OF RIVERSIDE, CALIFORNIA
DEPARTMENT OF PUBLIC WORKS

STORM DRAIN PLAN & PROFILES

LE CHATEAU

REVISION		
MARK	DATE	DESCRIPTION
	7-30-60	REVISED ELEV. dwb OK wdg 8-13

DATE FEB - 1960	SCALE HORIZ 1"=50' VERT 1"=5'	APPROVED BY [signature] DIRECTOR OF PUBLIC WORKS	NO. D-47
DRAWN dwb	W.O. 59-266		
CHECKED	F.B. 415	DATE 4-1-60	SHEET 1 OF 1

INDEXED

DWG. No. 59-266 C