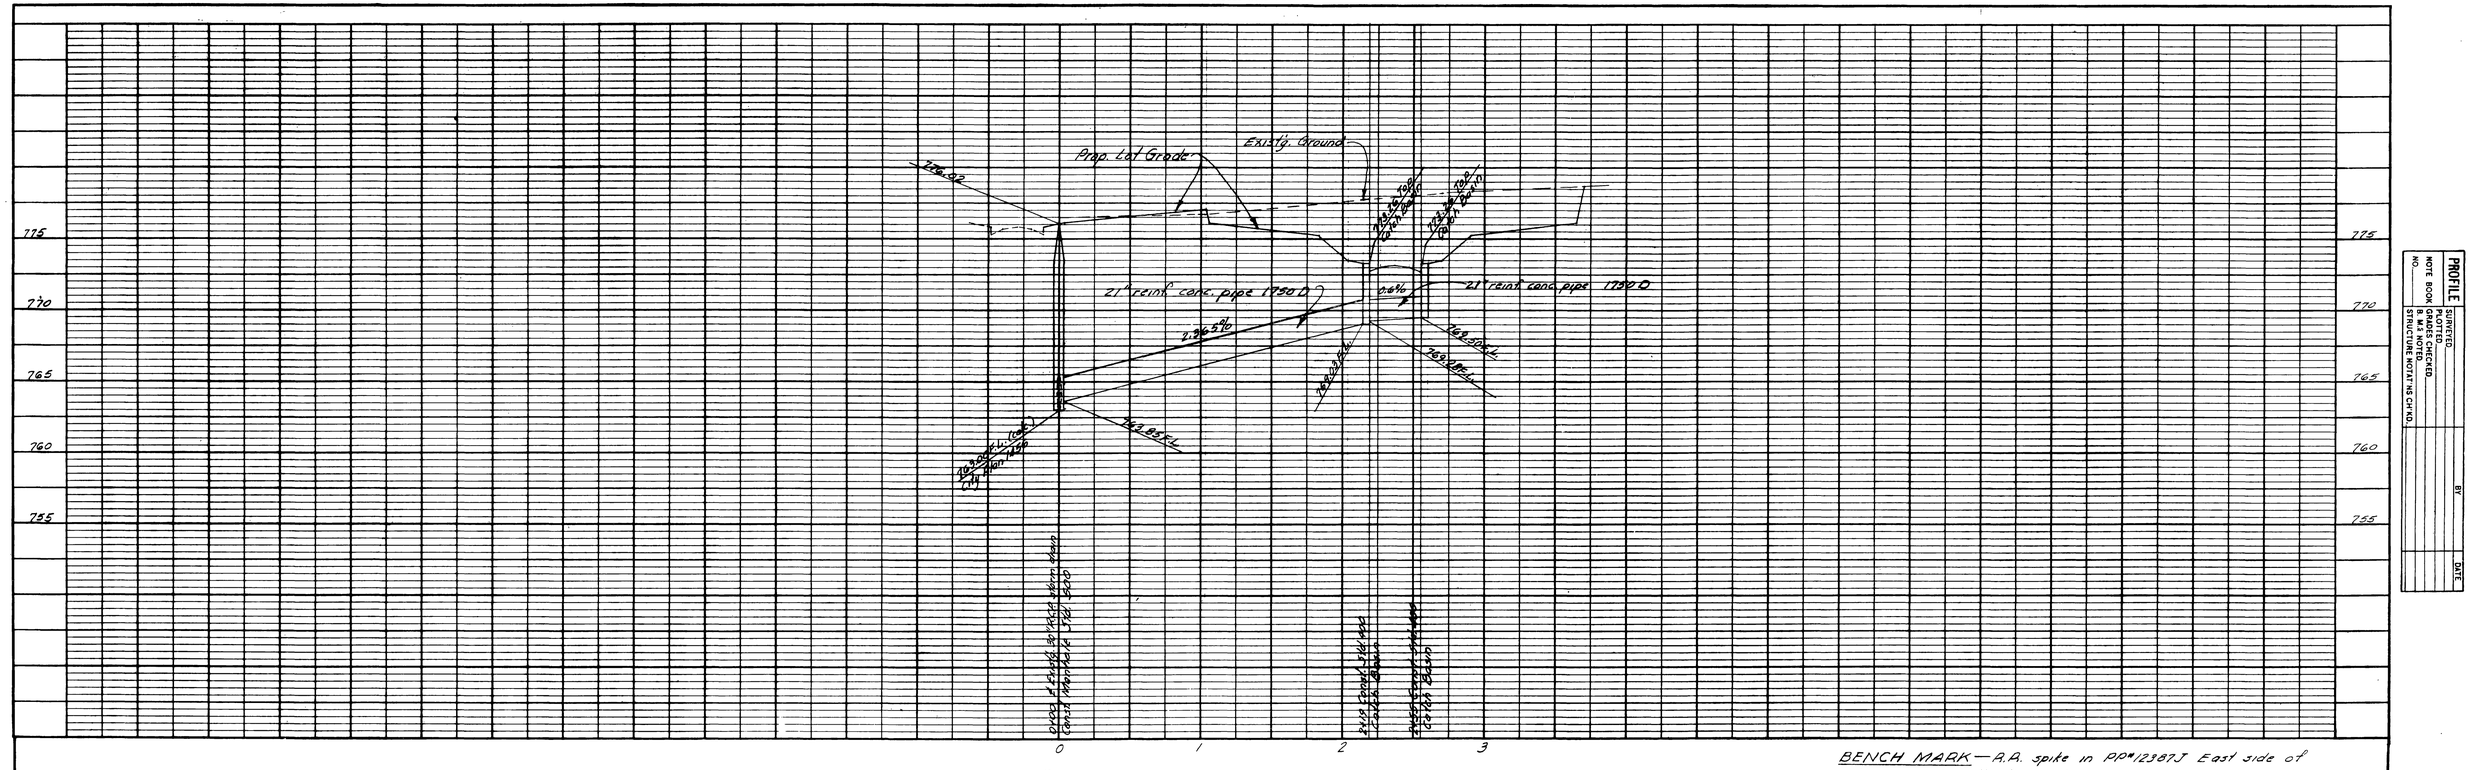

BENCH MARK — R.R. spike in PP#12387J East side of Hillside 325' South of Mountain View. Elev. 777.81. FB 416/10.

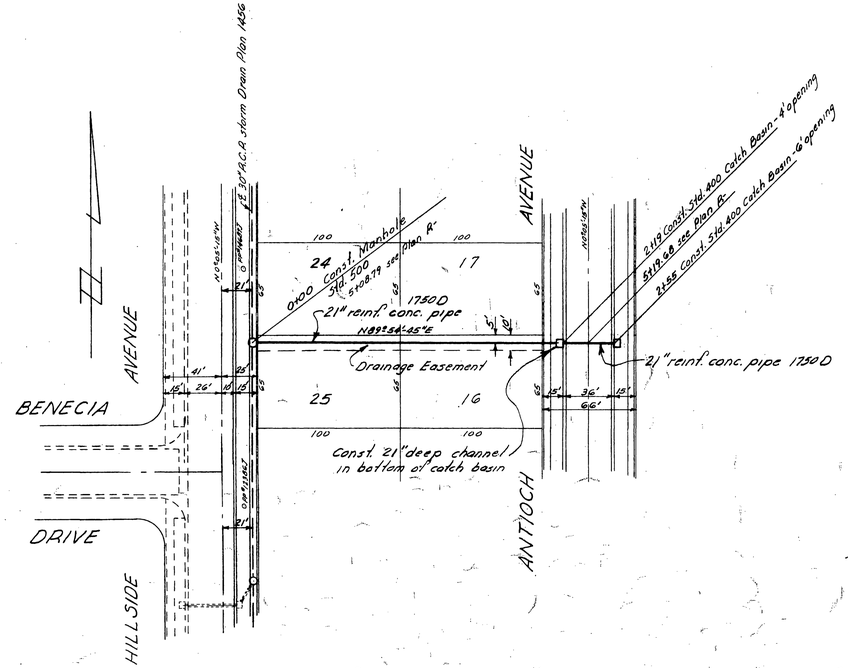

QUANTITY ESTIMATE

21" reinf. conc. pipe (1750 D)	250 lin. ft.
Catch Basin std. 400	2
Manhole std. 500	1

PROFILE		BY	DATE
NOTE BOOK NO.	SURVEYED		
	PLOTTED		
	GRADES CHECKED		
	B. M.'s NOTED		
	STRUCTURE NOTATIONS CH'KD.		

PLAN		BY	DATE
NOTE BOOK NO.	SURVEYED		
	PLOTTED		
	ALIGNMENT CHECKED		
	RT. OF WAY CHECKED		

ALBERT A. WEBB ASSOCIATES
CIVIL ENGINEERS - RIVERSIDE, CALIFORNIA
APPROVED Ernest N. Webb DATE 2-26-60
R.E. 9876

REVISION		
MARK	DATE	DESCRIPTION

CITY OF RIVERSIDE, CALIFORNIA
DEPARTMENT OF PUBLIC WORKS

STORM DRAIN
ANTIOCH AVENUE
TO
HILLSIDE AVENUE
SHERRY PARK ESTATES

DATE Feb. 25, 1960	SCALE Horiz. 1"=50' Vert. 1"=5'	APPROVED BY J. Martinek DIRECTOR OF PUBLIC WORKS	NO. D-49
DRAWN REC	W.O. 59-75		
CHECKED	F.B. 416	DATE 4-11-60	SHEET 1 OF 1

Dwg. No. 59-75D