PLATE 1 – PLAN-PROFILE O. P. R. R. E. STANDARD
KEUFFEL & ESSER CO., NEW YORK.
K & E CO. No. 346-IC
"IMPERIAL" TRACING CLOTH
%693

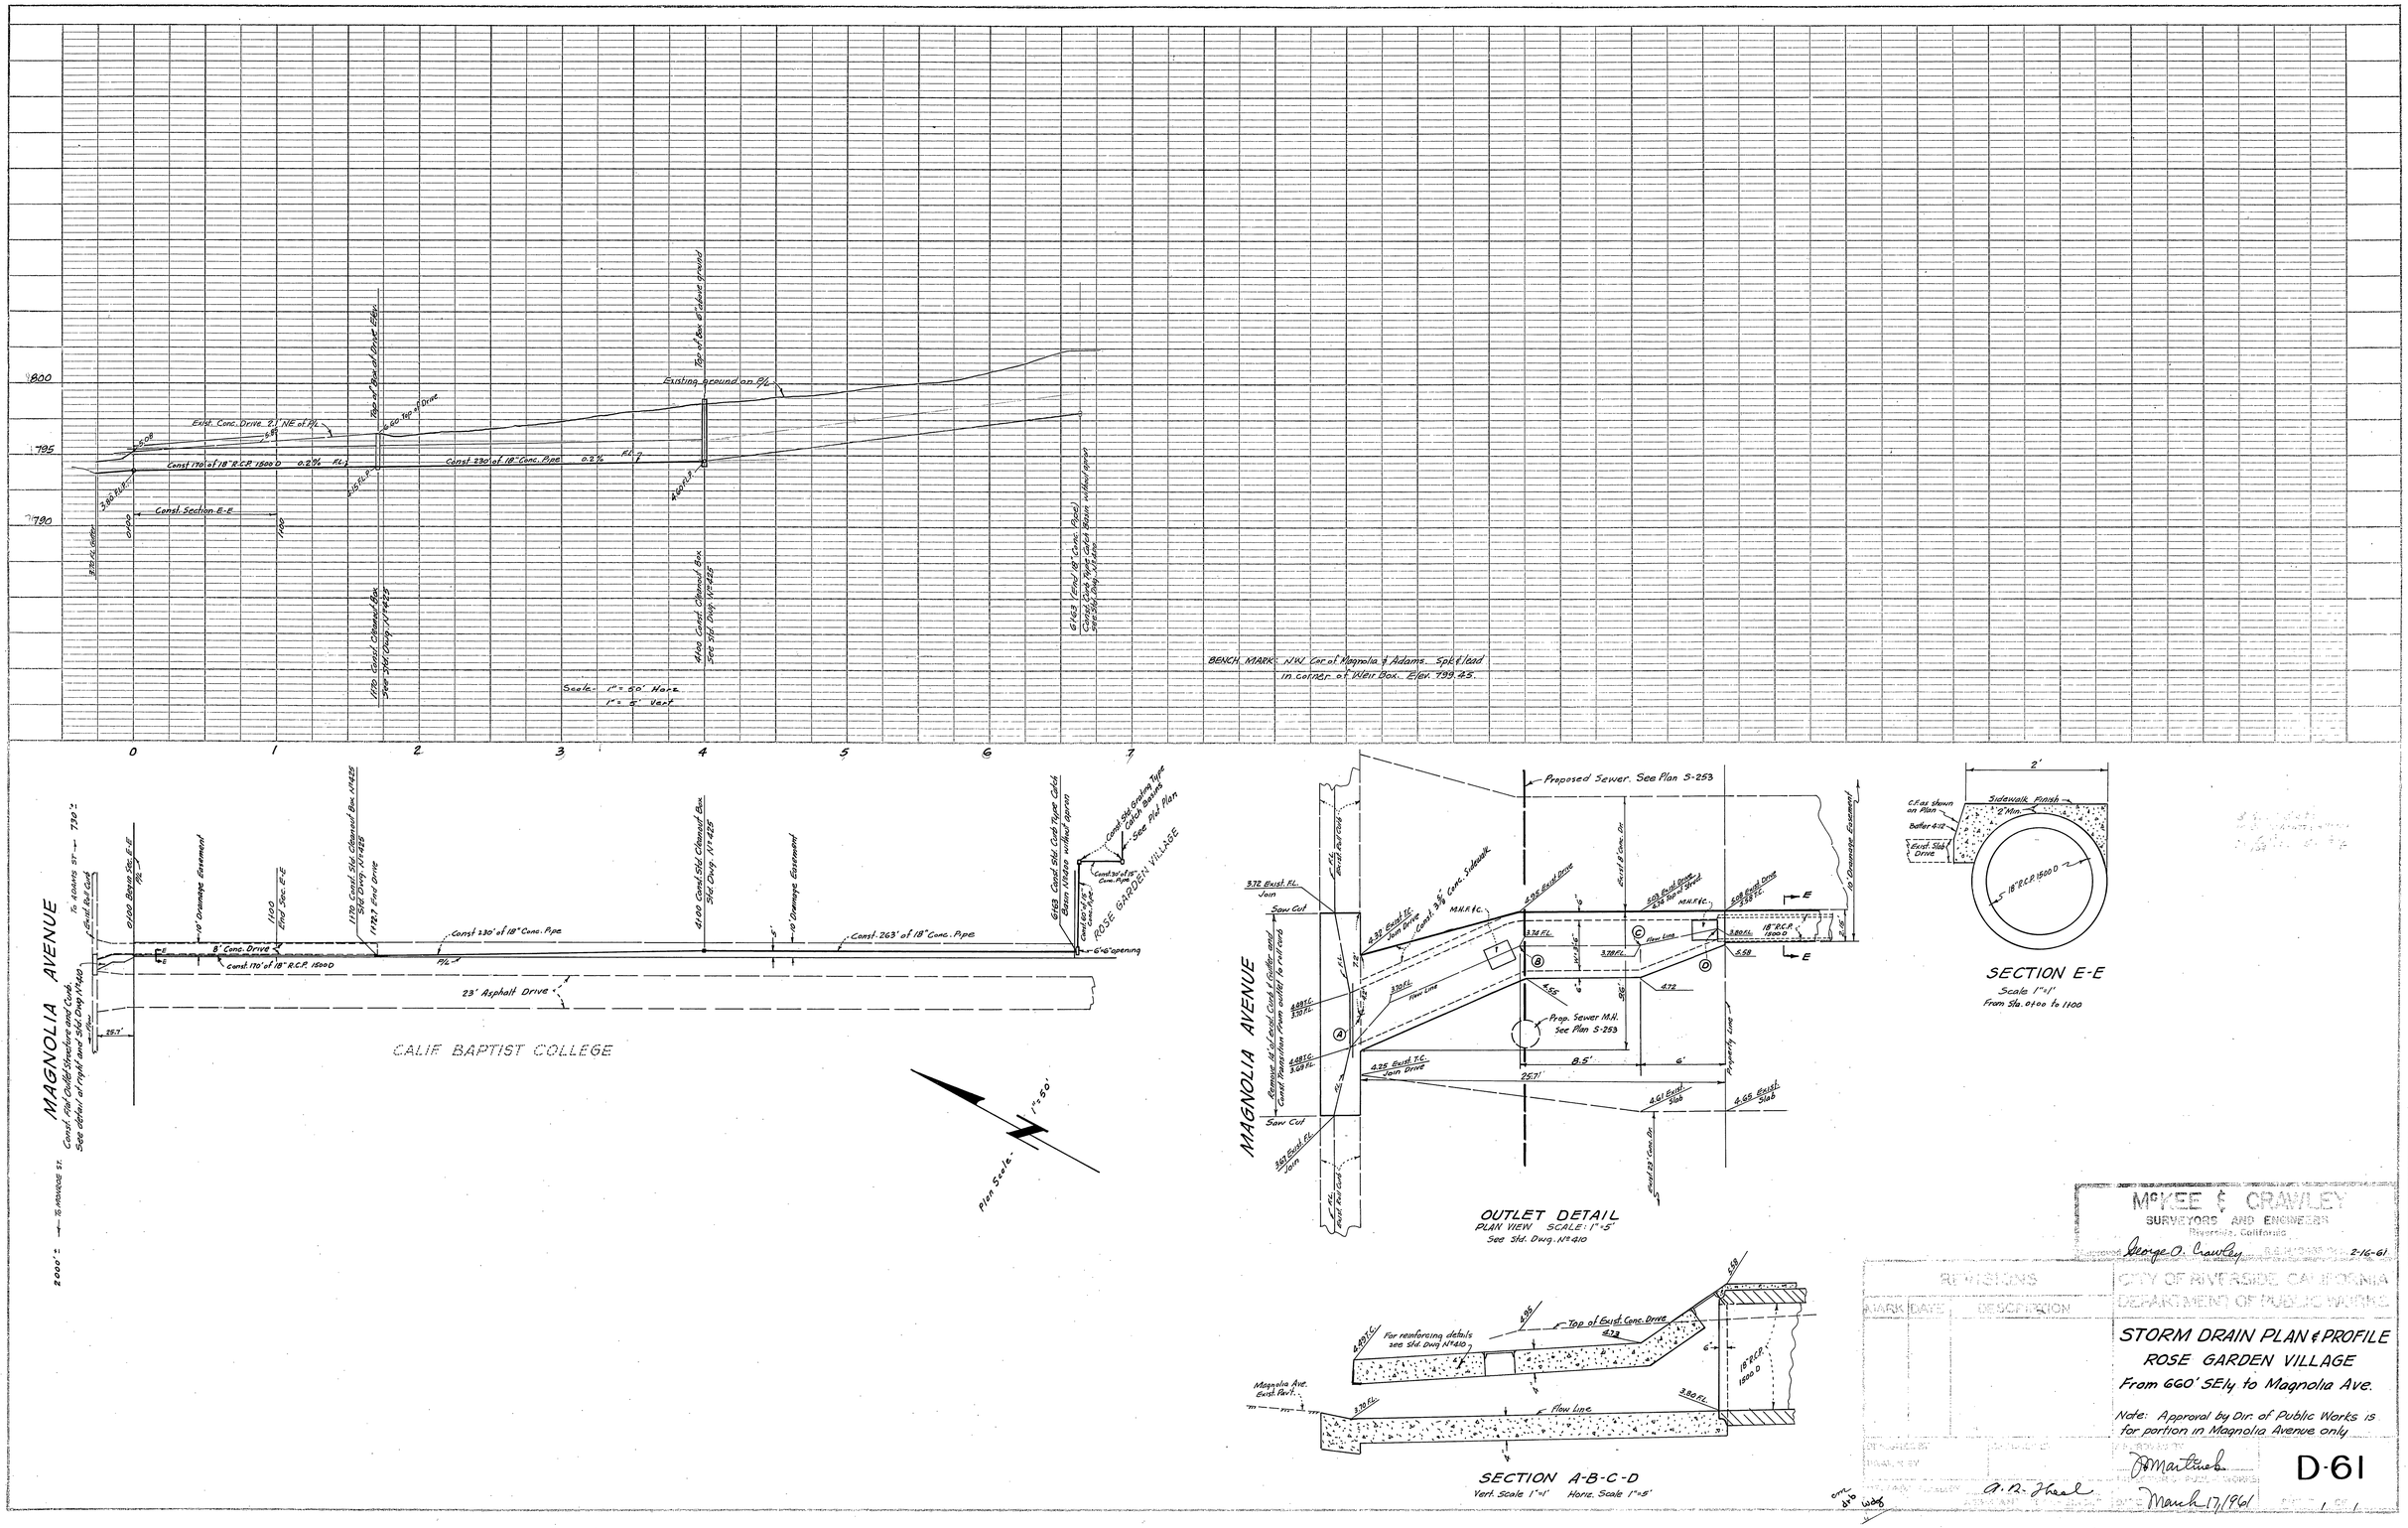

PROFILE			
NOTE BOOK NO.	SURVEYED		
	PLOTTED		
	GRADES CHECKED		
	B.M. NOTED		
	STRUCTURE NOTATIONS CH'KD.		
		BY	DATE

PLAN			
NOTE BOOK NO.	SURVEYED		
	PLOTTED		
	ALIGNMENT CHECKED		
	RT. OF WAY CHECKED		
		BY	DATE

McKEE & CRAWLEY
SURVEYORS AND ENGINEERS
Riverside, California
George O. Crawley R.E. No. 7080 2-16-61

REVISIONS		
MARK	DATE	DESCRIPTION

CITY OF RIVERSIDE, CALIFORNIA
DEPARTMENT OF PUBLIC WORKS

STORM DRAIN PLAN & PROFILE
ROSE GARDEN VILLAGE
From 660' SEly to Magnolia Ave.

Note: Approval by Dir. of Public Works is for portion in Magnolia Avenue only

DR. CHECKED		APPROVED BY	
DRAWN BY			
CHECKED BY	A. R. Zheal	DIR. OF PUBLIC WORKS	
		ASST. ENGINEER	DATE March 17, 1961

D-61

SHT. 1 OF 1