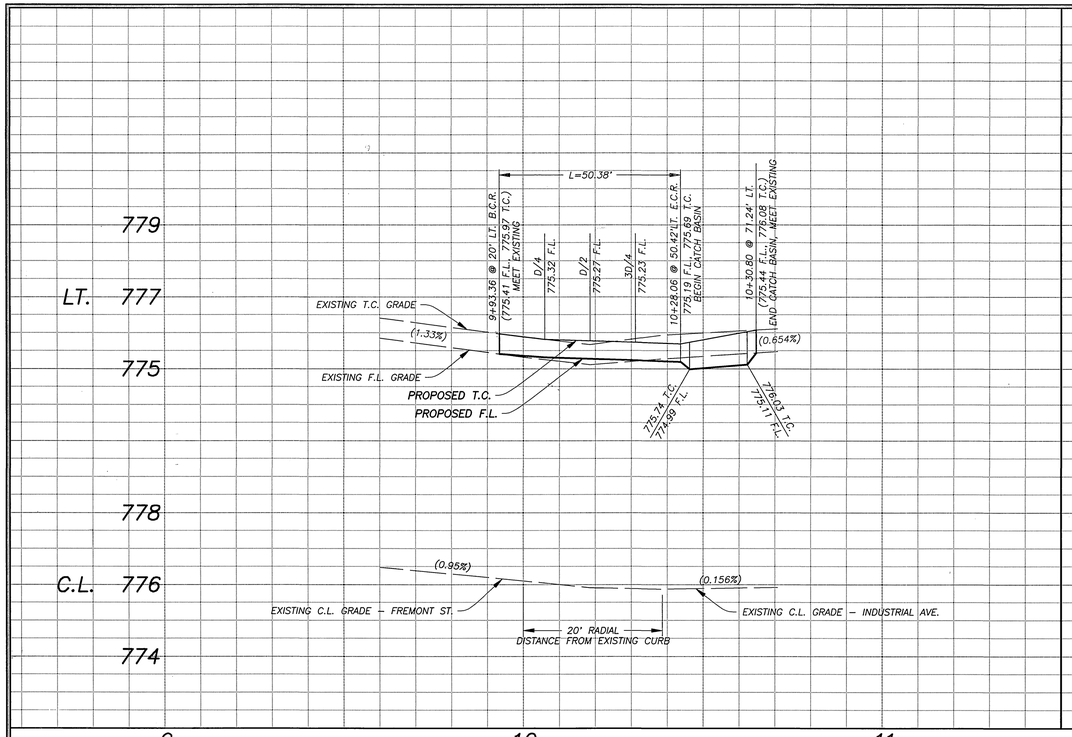

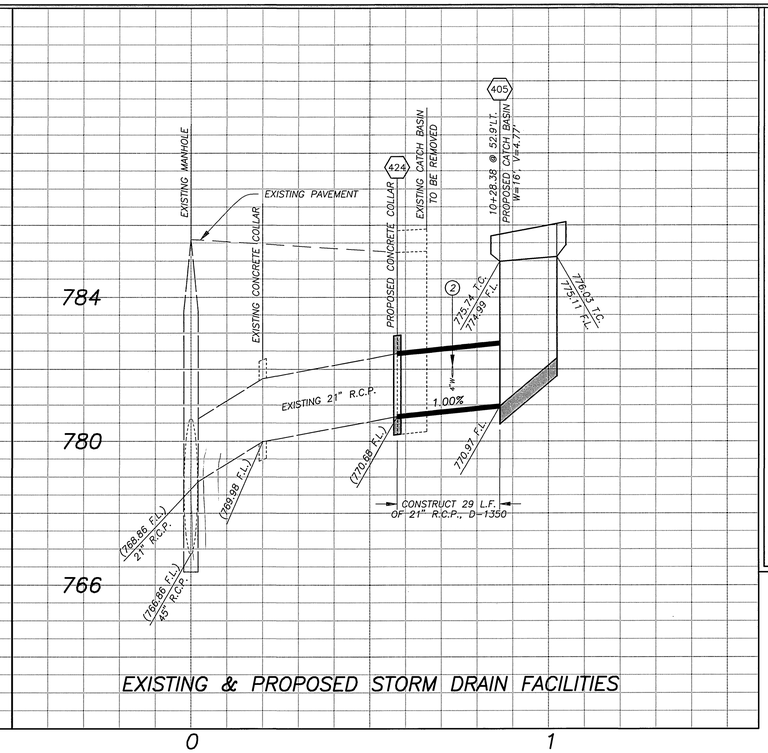

EXISTING & PROPOSED STORM DRAIN FACILITIES

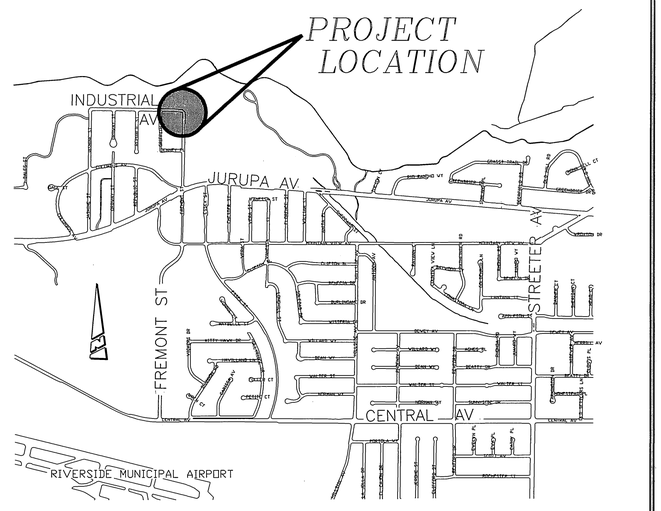

PROJECT LOCATION MAP

N.T.S.

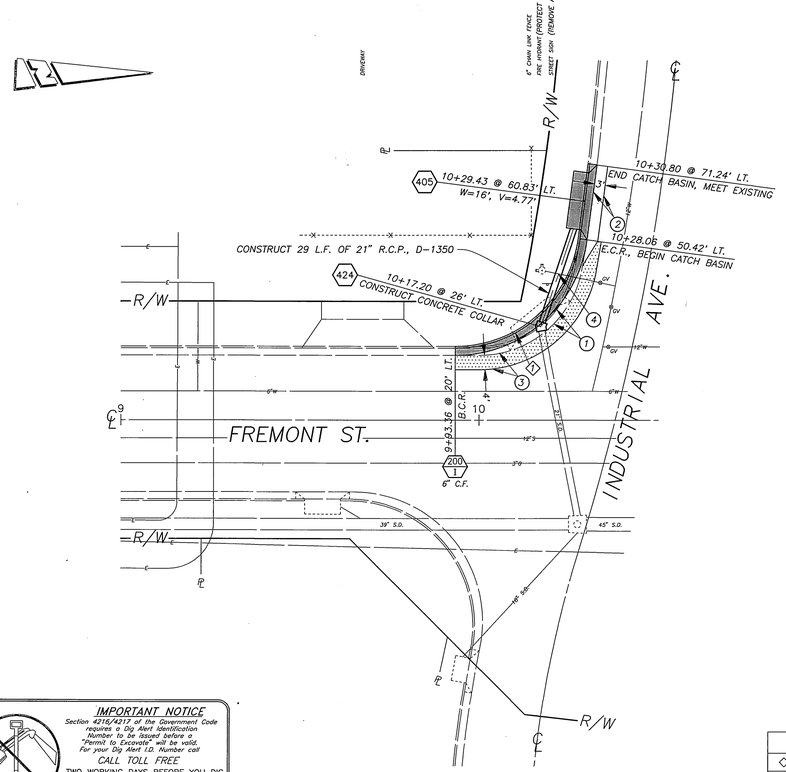

GENERAL CONSTRUCTION NOTES:

1. EXISTING UTILITIES SHOWN ON THE PLAN, ARE PLOTTED FROM UTILITY RECORDS. THE CONTRACTOR IS REQUIRED TO TAKE DUE PRECAUTIONARY MEASURES TO LOCATE AND PROTECT ALL UTILITIES WHETHER OR NOT SHOWN ON THIS PLAN.
2. PRIME CONTRACTORS BIDDING THIS WORK SHALL HAVE A CLASS "A" OR "C-34" OR "C-42" LICENSE.
3. ALL ELEVATIONS SHOWN ON THE PLANS SHALL BE STAKED IN THE FIELD.
4. CONSTRUCTION SHALL BE IN ACCORDANCE WITH THE CITY OF RIVERSIDE STANDARD DRAWINGS AND STANDARD SPECIFICATIONS FOR PUBLIC WORKS CONSTRUCTION, 1994 EDITION.
5. INTERFERING UTILITIES IN THE CONSTRUCTION AREA SHALL BE POTHOLED PRIOR TO CONSTRUCTION. CONFLICTING UTILITIES IN THE CONSTRUCTION AREA SHALL BE RELOCATED.

CONSTRUCTION LEGEND:

⬢ NUMBERS ABOVE 100 IN A HEXAGON ON THE PLAN REFER TO THE RESPECTIVE STANDARD DRAWING AND SHALL BE CONSTRUCTED ACCORDINGLY, UNLESS MODIFICATIONS ARE NOTED ON THE PLAN. ANY NUMBER SHOWN BELOW THE STANDARD DRAWING NUMBER INDICATES THE SPECIFIC ALTERNATE TO BE CONSTRUCTED.

(1) NEW ASPHALT CONCRETE PAVEMENT STRUCTURAL SECTION – 11.5" FULL DEPTH.

(2) SAWCUT AND REMOVE EXISTING ASPHALT CONCRETE PAVEMENT AND REPLACE WITH ASPHALT CONCRETE PAVEMENT STRUCTURAL SECTION – 11.5" FULL DEPTH.

(3) CONSTRUCT VARIABLE THICKNESS ASPHALT CONCRETE OVERLAY (0' TO 0.20').

(4) FIRE HYDRANT LINE TO BE RELOCATED BY THE PUBLIC UTILITIES DEPARTMENT, WATER DIVISION PRIOR TO START OF CONSTRUCTION.

REGISTERED PROFESSIONAL ENGINEER BENITO URQUIZA NO. 33657 CIVIL EXPIRATION DATE 6/30/98 STATE OF CALIFORNIA

CURVE DATA				
◇	△	R	L	T
1	82°28'50"	35'	50.38'	30.68'

ENGINEER IN RESPONSIBLE CHARGE
Ben Urquiza
BEN URQUIZA
R.C.E. No. 33657expires 06/30/98
DATE JUNE 3, 1997

MARK	REVISIONS	APPR.	DATE
	Not Built		

DESIGNED BY ABE DRAWN BY CCD,ABE CHECKED BY

CITY OF RIVERSIDE, CALIFORNIA
PUBLIC WORKS DEPARTMENT

APPROVED BY	BY	DATE
DEPUTY P.W. DIRECTOR		
PRINCIPAL ENGINEER		
STREET SERVICES	ZZ	9/97
SURVEYOR		
TRAFFIC DIVISION		

APPROVED BY
PUBLIC WORKS DIRECTOR
DATE

NOT

FREMONT ST. @ INDUSTRIAL AVE.

CATCH BASIN RECONSTRUCTION

ACCOUNT NUMBER 230-541500-440223-30357

D/645

SHEET 1 OF 1

HORIZ. SCALE: 1" = 20' VERT. SCALE: 1" = 2'

FILE NO.

INDEXED 3-31-98 LH

IMPORTANT NOTICE
Section 4216/4217 of the Government Code requires a Dig Alert Identification Number to be issued before a "Permit to Excavate" will be valid. For your Dig Alert I.D. Number call CALL TOLL FREE TWO WORKING DAYS BEFORE YOU DIG
UNDERGROUND SERVICE ALERT
1-800-422-4133