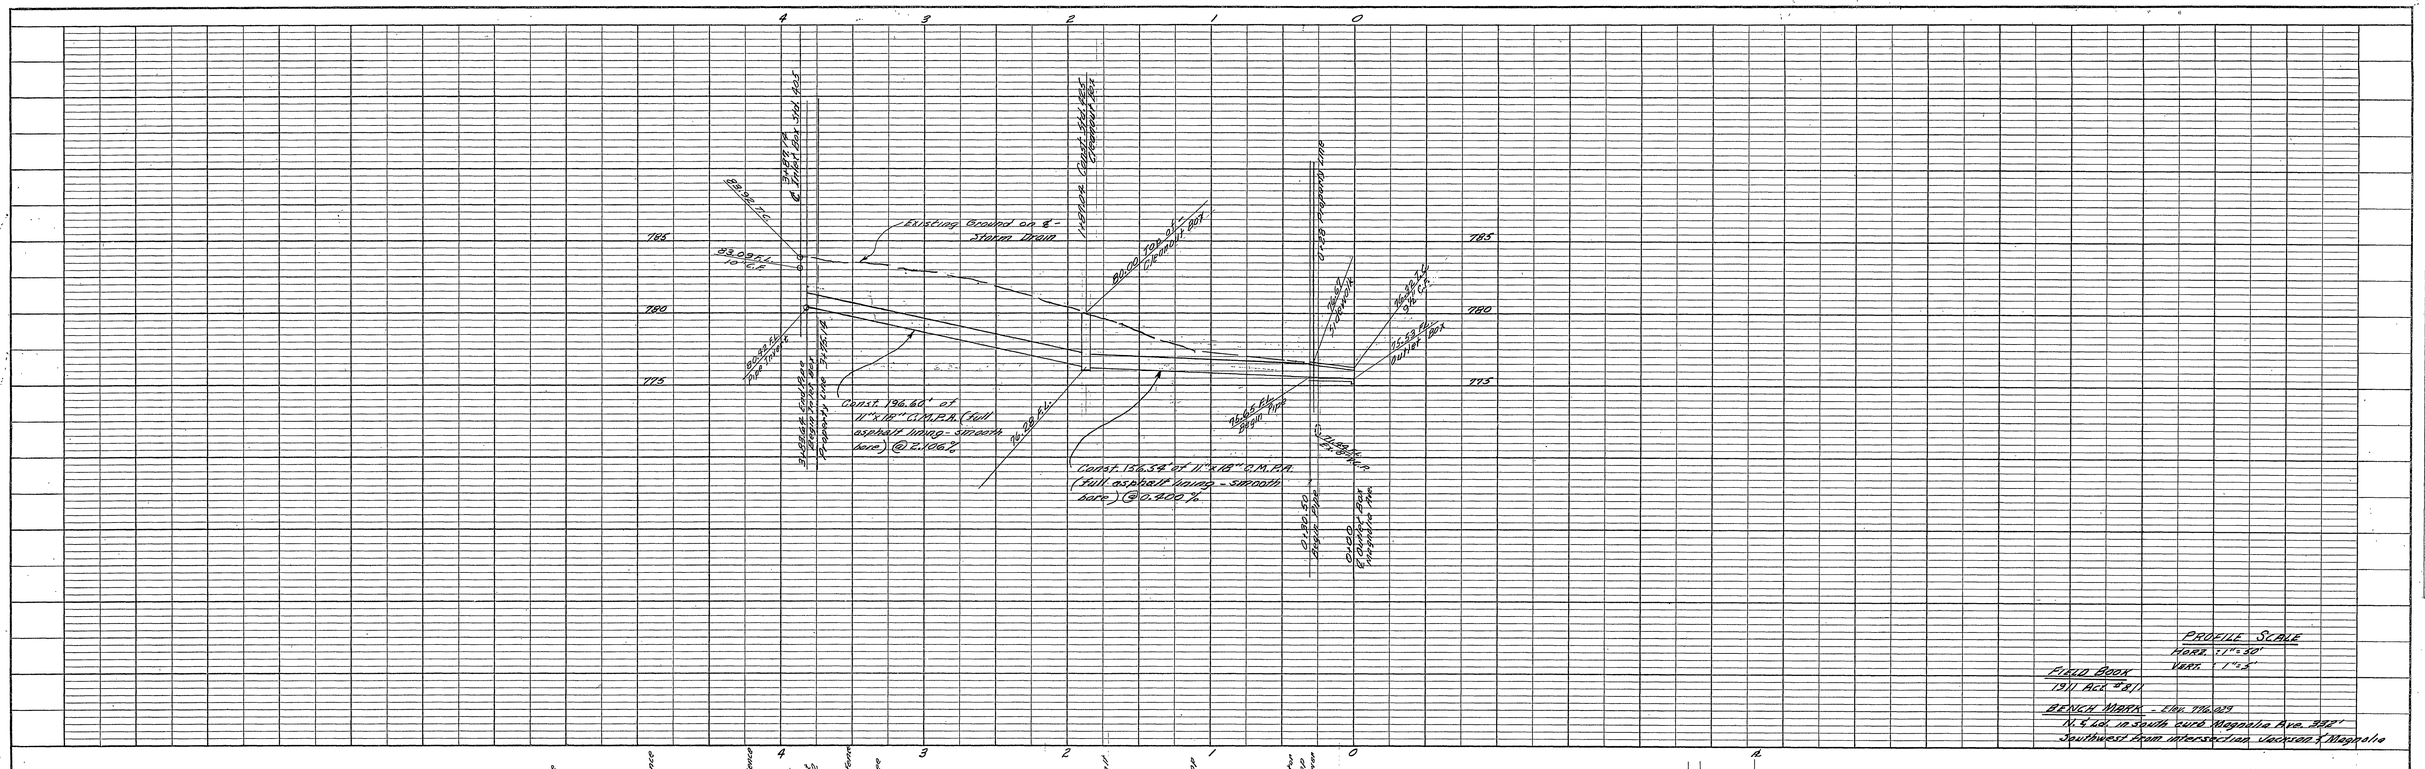

PROFILE SCALE
HORZ. : 1" = 50'
VERT. : 1" = 5'

FIELD BOOK
1911 ACC #811

BENCH MARK - Elev. 776.029
N. & Ld. in south curb Magnolia Ave. 332'
Southwest from intersection Jackson & Magnolia

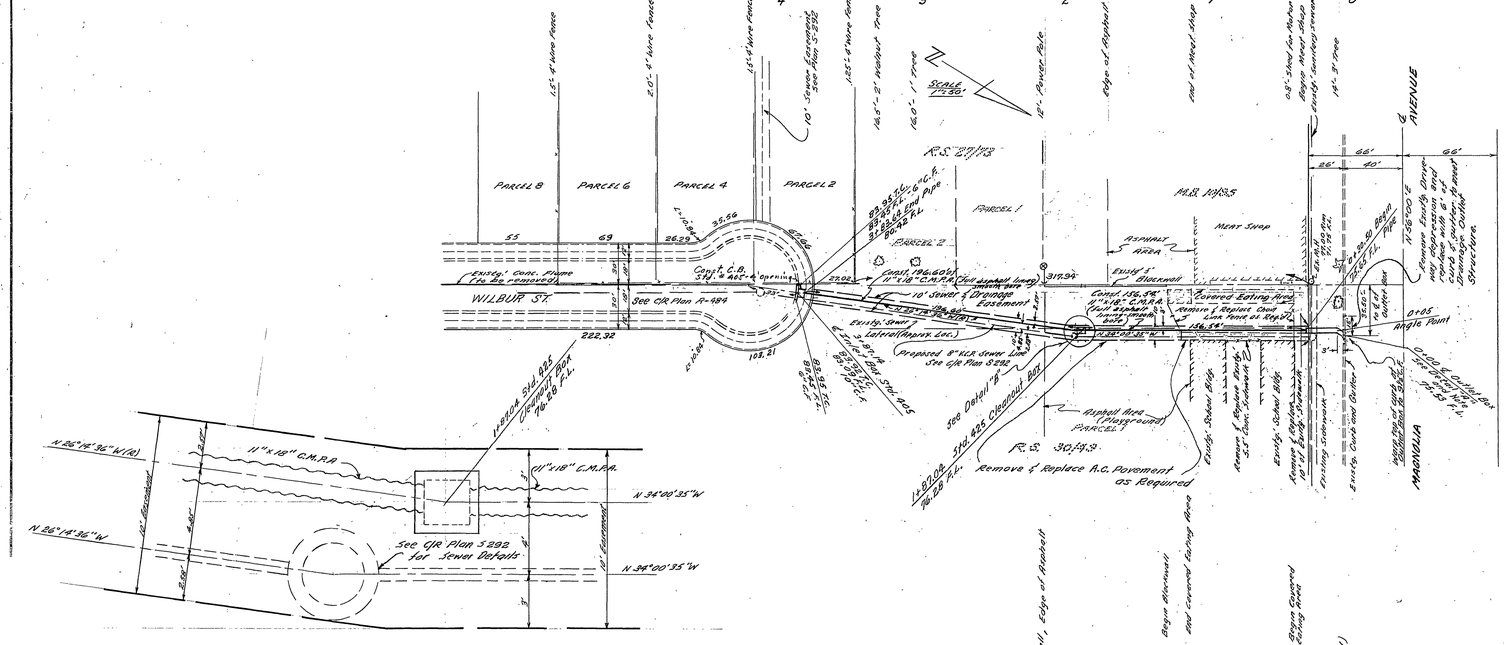

DETAIL "B"
Scale: 1" = 4'

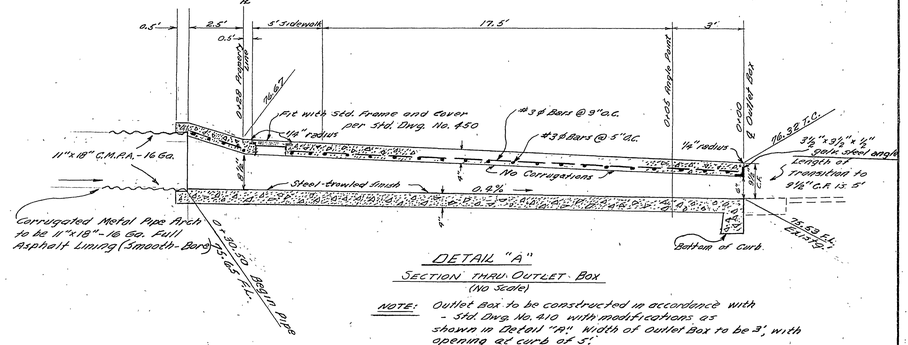

DETAIL "A"
SECTION THRU OUTLET BOX
(No Scale)

NOTE: Outlet Box to be constructed in accordance with - Std. Dwg. No. 410 with modifications as shown in Detail "A". Width of Outlet Box to be 3', with opening at curb of 5'.

NOTE: Sewer Line to be installed prior to Storm Drainage Pipe installation.

QUANTITY ESTIMATE

11"x18"-16 Ga. Corrugated Metal Pipe	353	L.F.
Inlet Box, Std. No. 405	1	Ea.
Outlet Box, Std. No. 410 Modified	1	Ea.
Cleanout Box, Std. No. 425	1	Ea.

APPROVED Ellis L. Kindig, Park and Recreation Director
DATE: 4-17-62

REVISIONS		
MARK	DATE	DESCRIPTION

CITY OF RIVERSIDE CALIFORNIA
DEPARTMENT OF PUBLIC WORKS

WILBUR STREET IMPROVEMENT DISTRICT

STORM DRAINAGE PLAN & PROFILE
WILBUR STREET
TO
MAGNOLIA AVENUE

DESIGNED BY FLW & REC | CHECKED BY JMH
DRAWN BY FLW | Ernest N. Wells RE 9876
RECOMMENDED BY A. R. Theal, ASSISTANT CITY ENGINEER
APPROVED BY J. Martinek, DIRECTOR OF PUBLIC WORKS
DATE 5-24-62
D-66
SHEET 1 OF 1

Dwg. No. 60-244-D