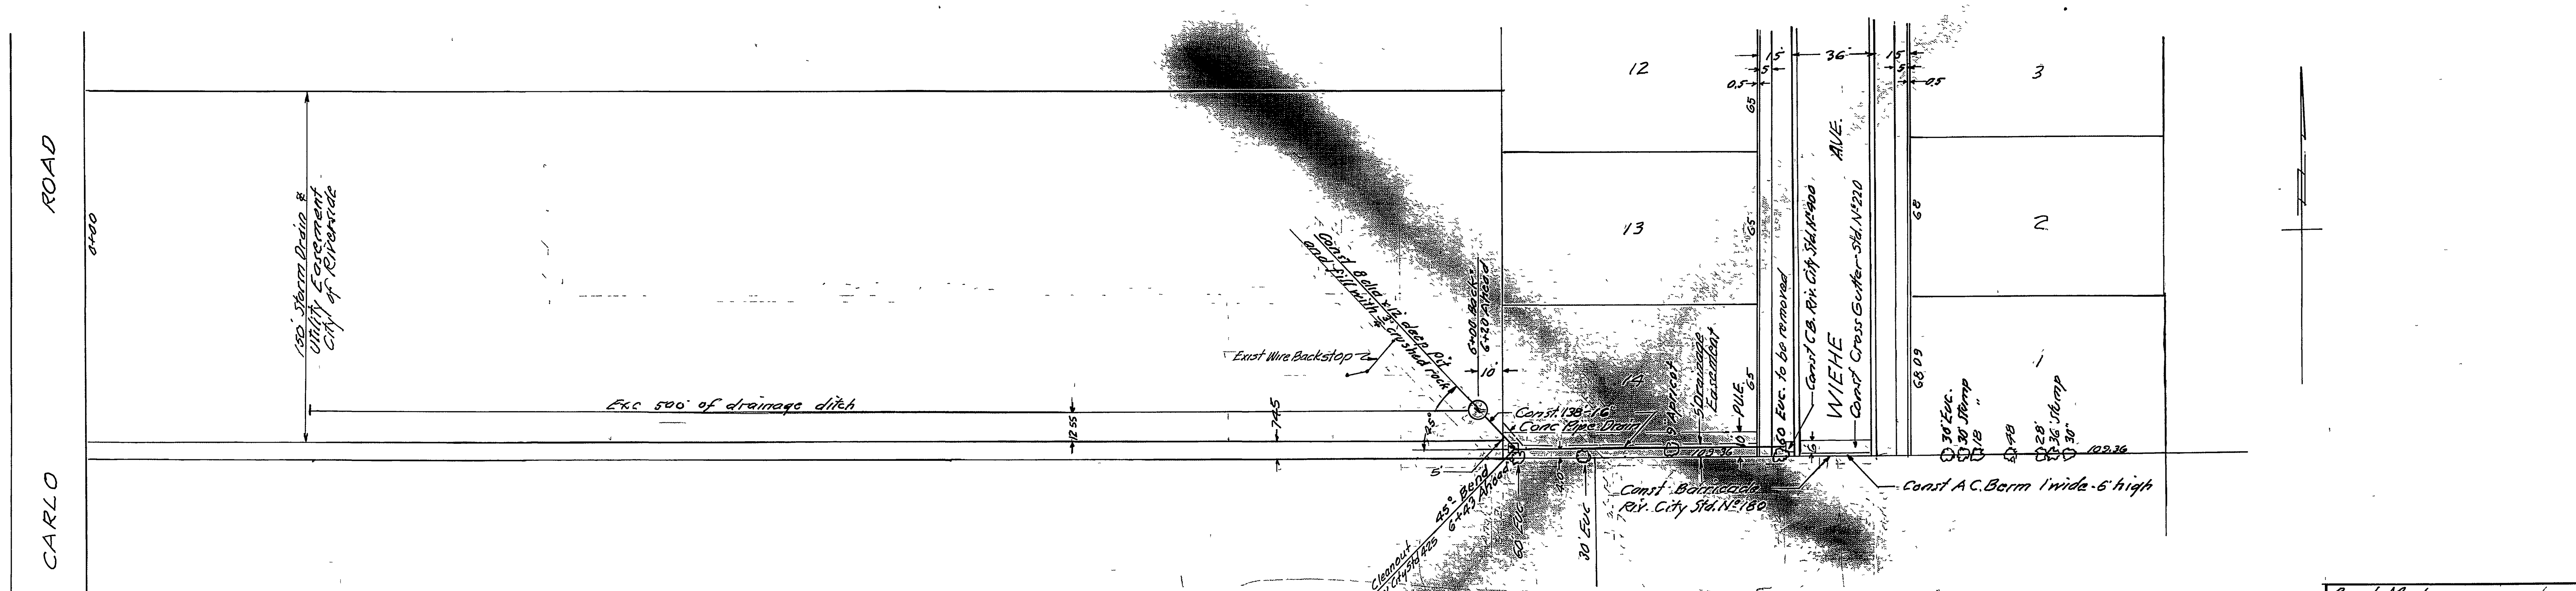

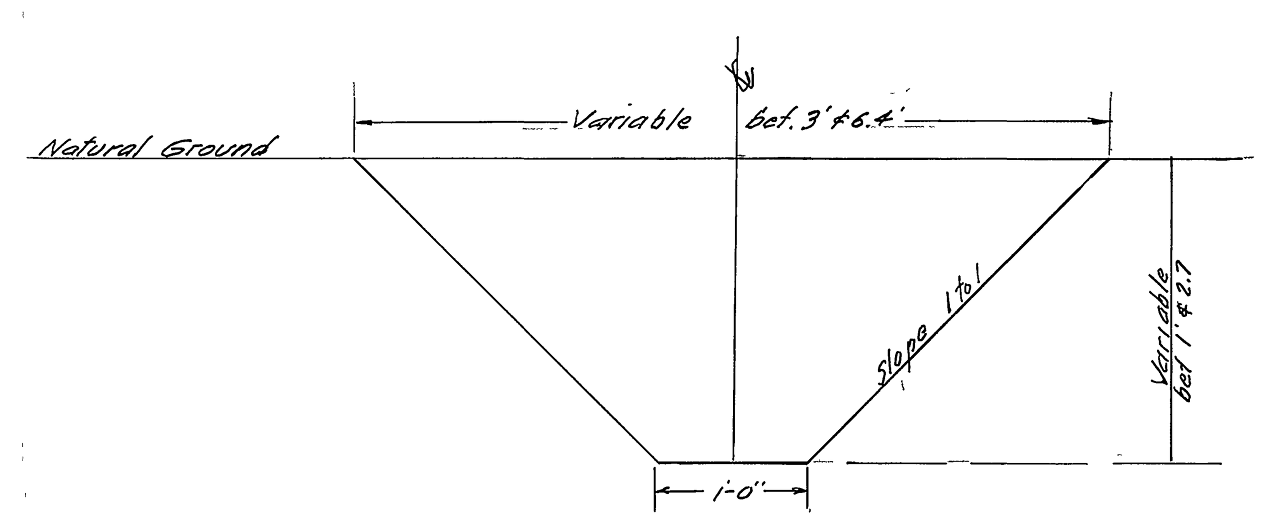

TYPICAL SECTION
Scale. 1" = 1'

Bench Mark
S. & L. in South Curb 15 Ely. of Ely. Prop Line of Palm Ave at intersection of Jurupa Ave
Elev. = 814.54

REVISIONS		
MARK	DATE	DESCRIPTION

DESIGNED BY
DRAWN BY
CHECKED BY RM / wdg
RECOMMENDED BY [signature] ASSISTANT CITY ENGINEER

J. F. DAVIDSON-CIVIL ENGINEER
R.E. NO. 862
RIVERSIDE, CALIFORNIA
APPROVED BY J. F. Davidson DATE 3/2/62

CITY OF RIVERSIDE, CALIFORNIA
DEPARTMENT OF PUBLIC WORKS

DRAINAGE PLAN & PROFILE

TRACT 2316

HORIZ. SCALE 1" = 40' VERT. SCALE 1" = 4'

APPROVED BY [signature]
Director of Public Works
DATE May 9 - 1962

NO. D-76

SHEET 1 OF 1

F.B. 680
INDEXED

2178