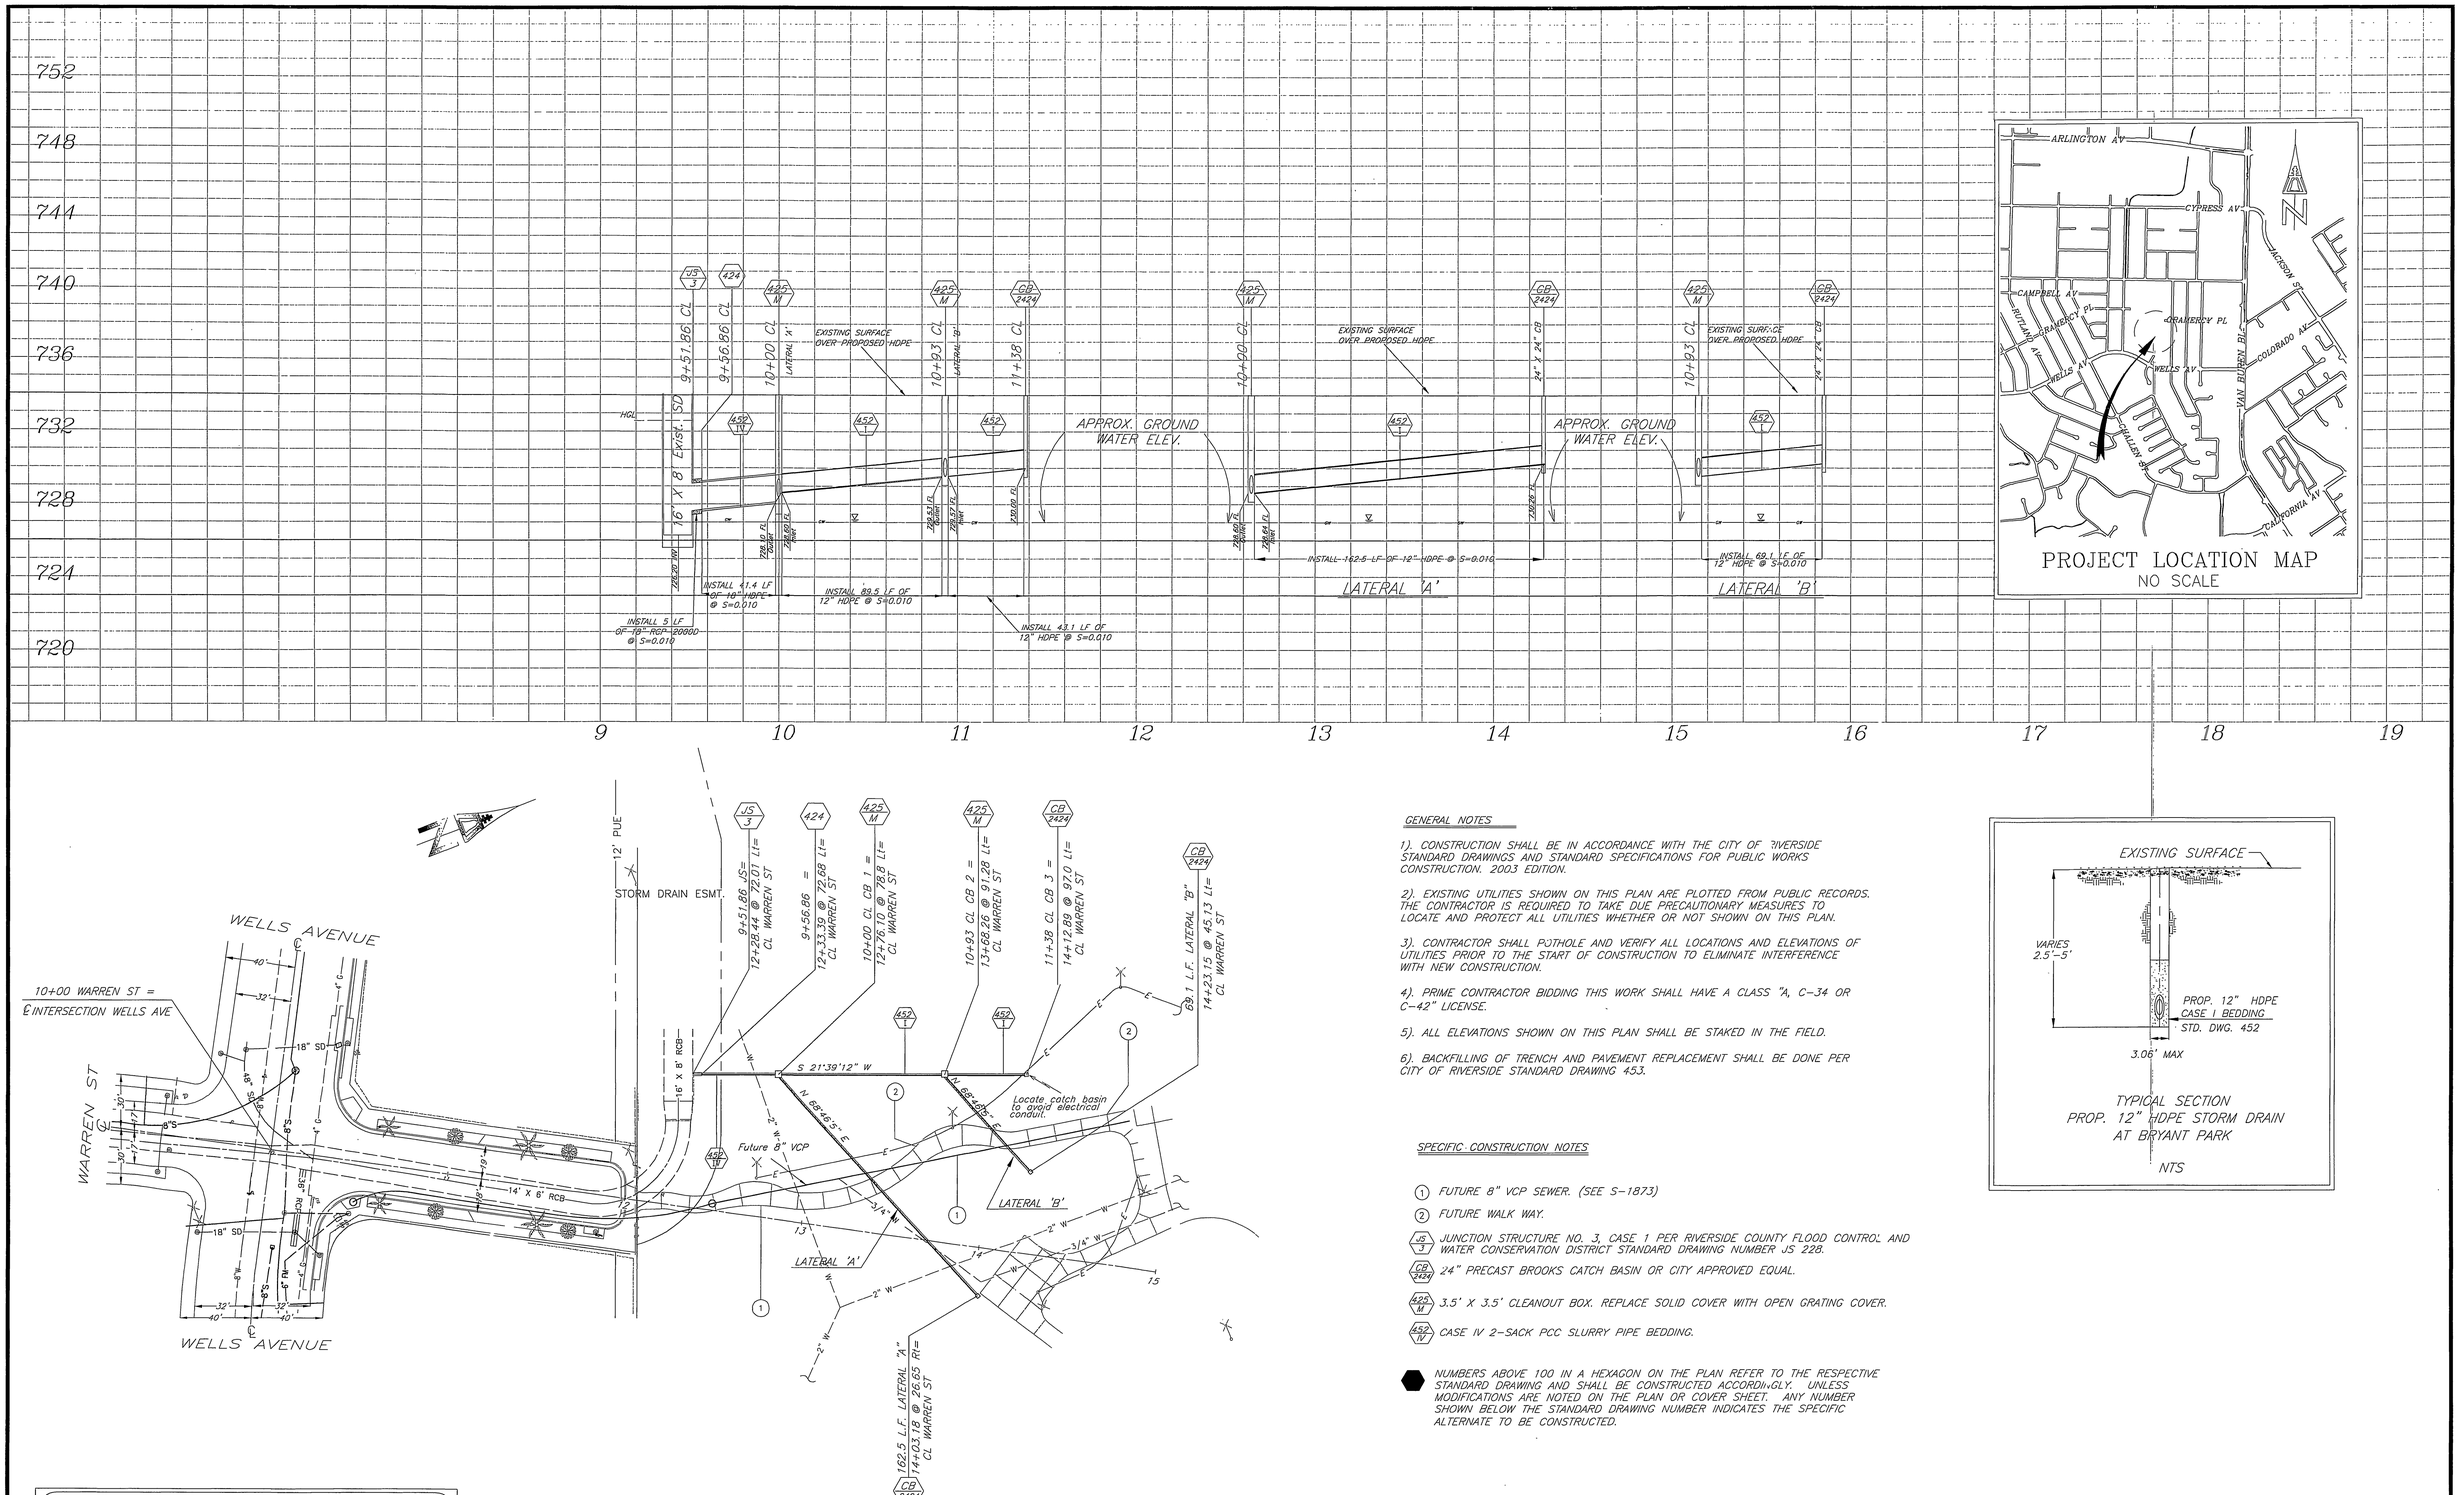

TYPICAL SECTION
PROP. 12" HDPE STORM DRAIN
AT BRYANT PARK

NTS

GENERAL NOTES

1). CONSTRUCTION SHALL BE IN ACCORDANCE WITH THE CITY OF RIVERSIDE STANDARD DRAWINGS AND STANDARD SPECIFICATIONS FOR PUBLIC WORKS CONSTRUCTION. 2003 EDITION.

2). EXISTING UTILITIES SHOWN ON THIS PLAN ARE PLOTTED FROM PUBLIC RECORDS. THE CONTRACTOR IS REQUIRED TO TAKE DUE PRECAUTIONARY MEASURES TO LOCATE AND PROTECT ALL UTILITIES WHETHER OR NOT SHOWN ON THIS PLAN.

3). CONTRACTOR SHALL POTHOLE AND VERIFY ALL LOCATIONS AND ELEVATIONS OF UTILITIES PRIOR TO THE START OF CONSTRUCTION TO ELIMINATE INTERFERENCE WITH NEW CONSTRUCTION.

4). PRIME CONTRACTOR BIDDING THIS WORK SHALL HAVE A CLASS "A, C-34 OR C-42" LICENSE.

5). ALL ELEVATIONS SHOWN ON THIS PLAN SHALL BE STAKED IN THE FIELD.

6). BACKFILLING OF TRENCH AND PAVEMENT REPLACEMENT SHALL BE DONE PER CITY OF RIVERSIDE STANDARD DRAWING 453.

SPECIFIC CONSTRUCTION NOTES

(1) FUTURE 8" VCP SEWER. (SEE S-1873)

(2) FUTURE WALK WAY.

(JS 3) JUNCTION STRUCTURE NO. 3, CASE 1 PER RIVERSIDE COUNTY FLOOD CONTROL AND WATER CONSERVATION DISTRICT STANDARD DRAWING NUMBER JS 228.

(CB 2424) 24" PRECAST BROOKS CATCH BASIN OR CITY APPROVED EQUAL.

(425 M) 3.5' X 3.5' CLEANOUT BOX. REPLACE SOLID COVER WITH OPEN GRATING COVER.

(452 IV) CASE IV 2-SACK PCC SLURRY PIPE BEDDING.

NUMBERS ABOVE 100 IN A HEXAGON ON THE PLAN REFER TO THE RESPECTIVE STANDARD DRAWING AND SHALL BE CONSTRUCTED ACCORDINGLY. UNLESS MODIFICATIONS ARE NOTED ON THE PLAN OR COVER SHEET. ANY NUMBER SHOWN BELOW THE STANDARD DRAWING NUMBER INDICATES THE SPECIFIC ALTERNATE TO BE CONSTRUCTED.

BENCHMARK

G3-L3 P.K. NAIL AND CITY ENGINEER TAG IN THE T.C. NEAR THE M.O.C. OF THE SOUTHWEST CURB RETURN OF THE EASTERLY INTERSECTION OF PHILBIN AVENUE AND CORWIN LANE.
SET AND ADJUSTED AS PART OF THE BRYANT PARK PROJECT.

ELEV- 736.350

IMPORTANT NOTICE
Section 4216/4217 of the Government Code requires a Dig Alert Identification Number to be issued before a "Permit to Excavate" will be valid. For your Dig Alert I.D. Number call
CALL TOLL FREE
48 HOURS BEFORE YOU DIG
UNDERGROUND SERVICE ALERT
1-800-227-2600

ENGINEER IN RESPONSIBLE CHARGE
LAUREN F. CALDWELL
R.C.E. No. 39441 expires 12/31/05
DATE 5/6/2005

REGISTERED PROFESSIONAL ENGINEER
LAUREN FRED CALDWELL
No. 39441
Exp. 12-31-2005
CIVIL
STATE OF CALIFORNIA

MARK	REVISIONS	APPR	DATE

DESIGNED BY MLAMPING DRAWN BY MLAMPING CHECKED BY SCALDWELL

CITY OF RIVERSIDE, CALIFORNIA
PUBLIC WORKS DEPARTMENT

APPROVED BY	BY	DATE
PRINCIPAL ENGINEER		5/6/05
INSPECTION		5/6/05
SURVEYOR		5/6/05
PARK & RECREATION		5/6/05

APPROVED BY
CITY ENGINEER
DATE 5/6/05

BRYANT PARK
DRAINAGE SYSTEM

HORIZ. SCALE: 1" = 40' VERT. SCALE: 1" = 4'

ACC. No. 9770723203-440301XX

D-772

SHEET 1 OF 1

INDEXED 12-23-05 4H