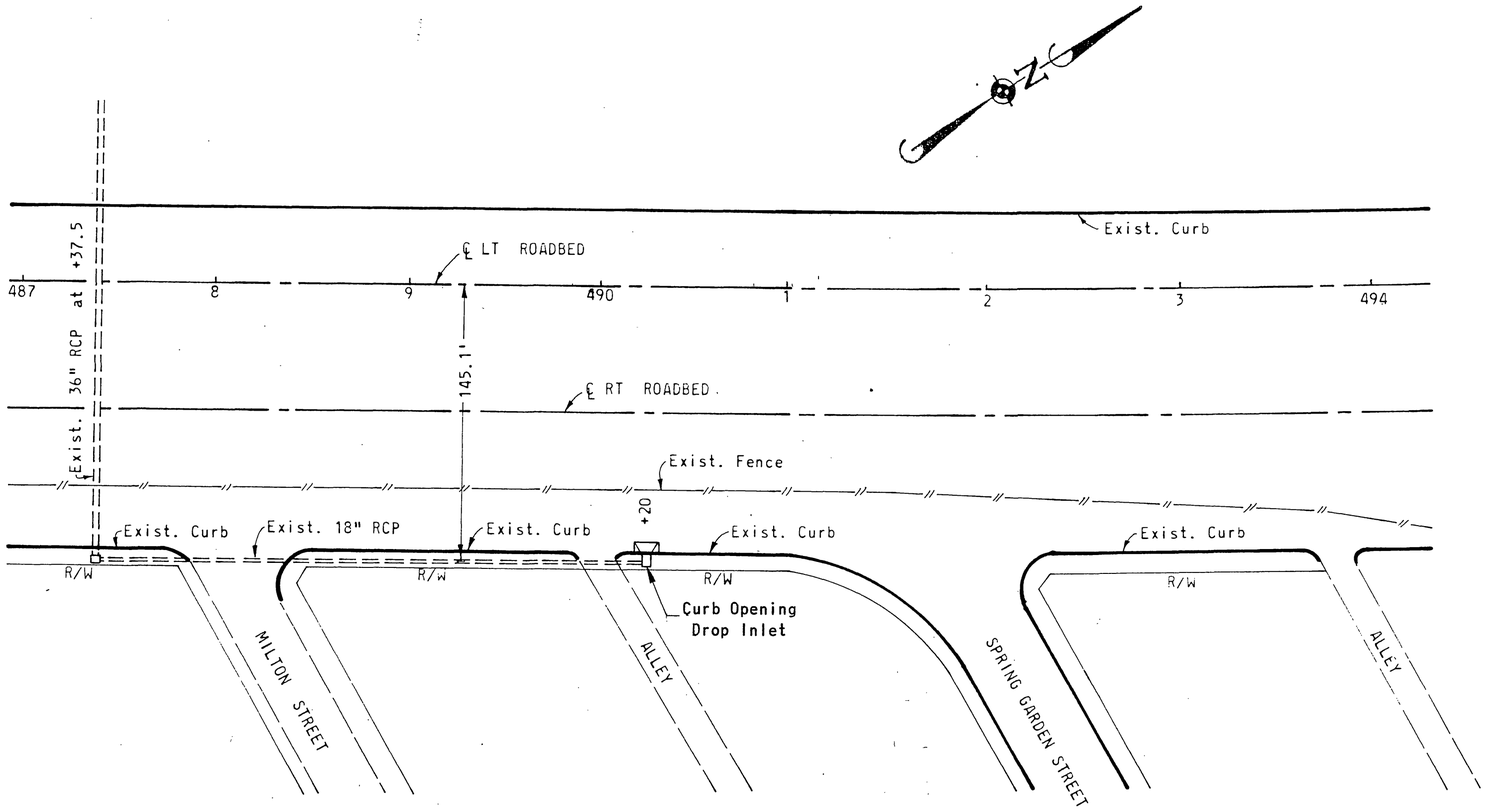

RECEIVED
MAY 10 1962
DEPT OF PUBLIC WORKS

VIII-RIV-43-RIV

EXISTING STORM DRAIN SYSTEM

VICINITY MILTON ST. & SPRING GARDEN ST.

SCALE: 1" = 50'

D-78