MISSING SHEET

PROFILE "B"

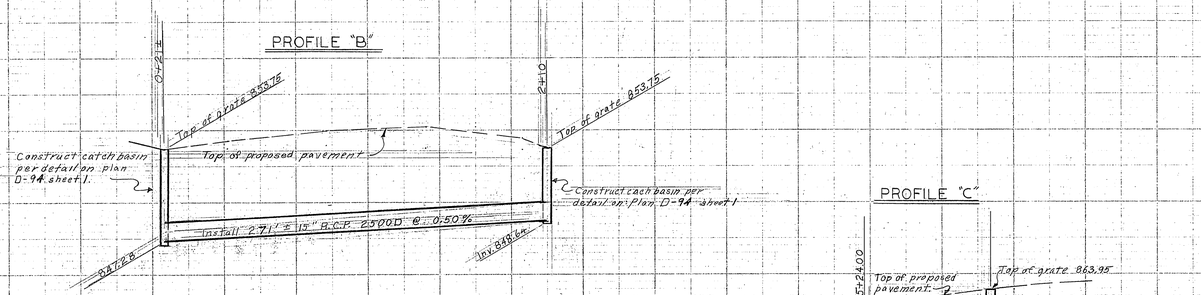

PROFILE "C"

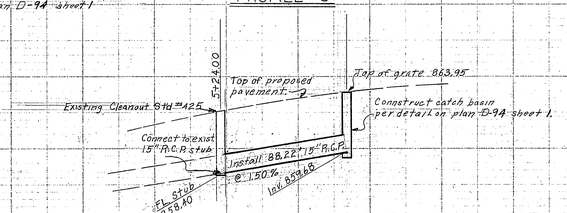

PROFILE "D"

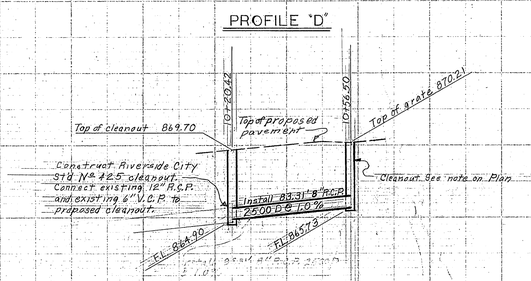

PROFILE "A"

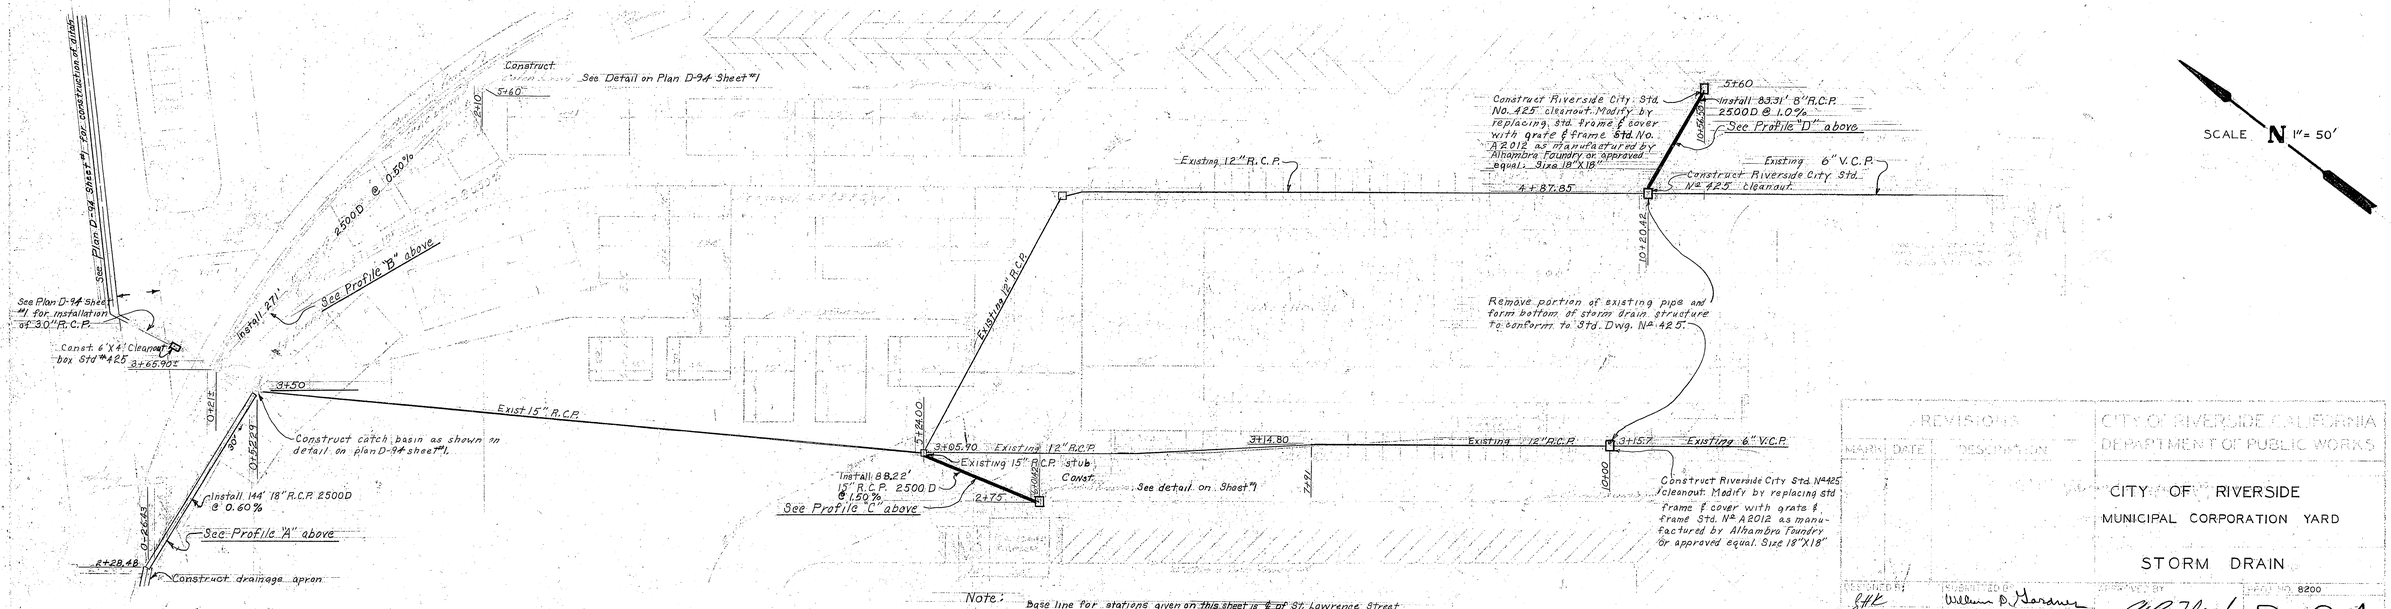

SCALE N 1" = 50'

Note: Base line for stations given on this sheet is ℄ of St. Lawrence Street for east-west stationing & a line perpendicular to the ℄ of St. Lawrence at the intersection of the R.R. right of way for the north-south direction.

REVISIONS		CITY OF RIVERSIDE CALIFORNIA
MARK	DATE	DESCRIPTION
		DEPARTMENT OF PUBLIC WORKS

CITY OF RIVERSIDE

MUNICIPAL CORPORATION YARD

STORM DRAIN

DESIGNED:	DRAWN:	TRACED BY:	CHECKED BY:	APPROVED:
EHK				
21.21				
P				

William D. Maranville
PUBLIC SERVICE DIRECTOR

O. R. Theal
CITY ENGINEER

O. R. Theal
Aug 5, 1963

SPEC. NO. 8200

D-94

SHEET 2 OF 2 SHEETS

K&E PLATE 1. PLAN-PROFILE
KEUFFEL & ESSER CO.
48 7024 HERCULENE DRAFTING FILM
MADE IN U.S.A.

PROFILE
NOTE BOOK
NO.
SURVEYED
PLOTTED
ALIGNMENT CHECKED
PT OF WAY CHECKED
BY
DATE

PLAN
NOTE BOOK
NO.
SURVEYED
PLOTTED
ALIGNMENT CHECKED
PT OF WAY CHECKED
BY
DATE

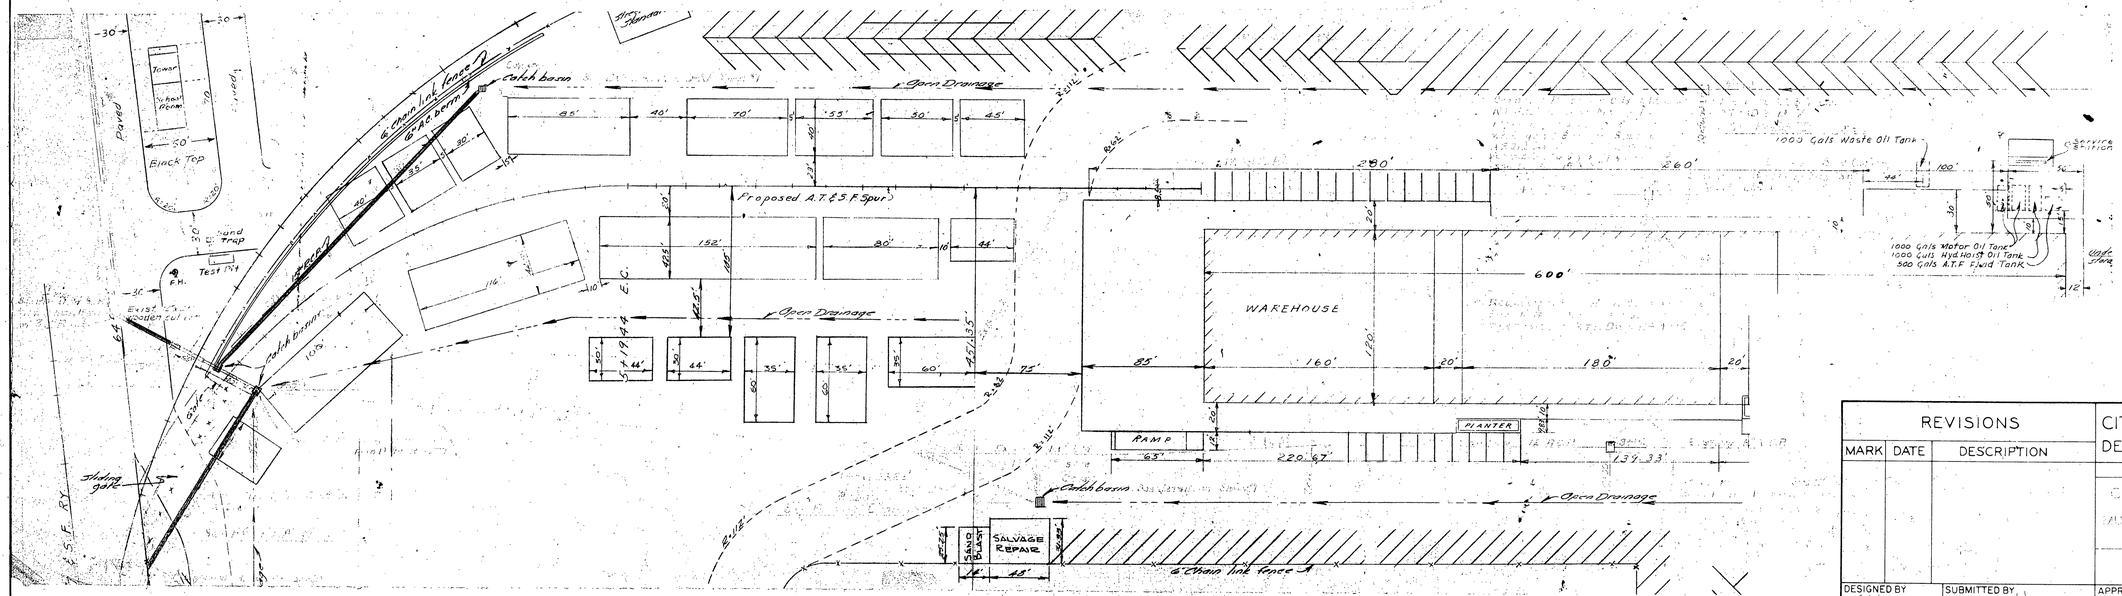

REVISIONS			CITY OF RIVERSIDE, CALIFORNIA
MARK	DATE	DESCRIPTION	DEPARTMENT OF PUBLIC WORKS
			CITY OF RIVERSIDE
			MUNICIPAL GOLF AUTO PARK
			STORM DRAIN

DESIGNED BY	SUBMITTED BY	APPROVED BY	PROJ. NO. 8390
DRAWN BY		DIRECTOR OF PUBLIC WORKS	D-94
CHECKED BY	RECOMMENDED BY ASSISTANT CITY ENGINEER	DATE	SHEET 2 OF 2