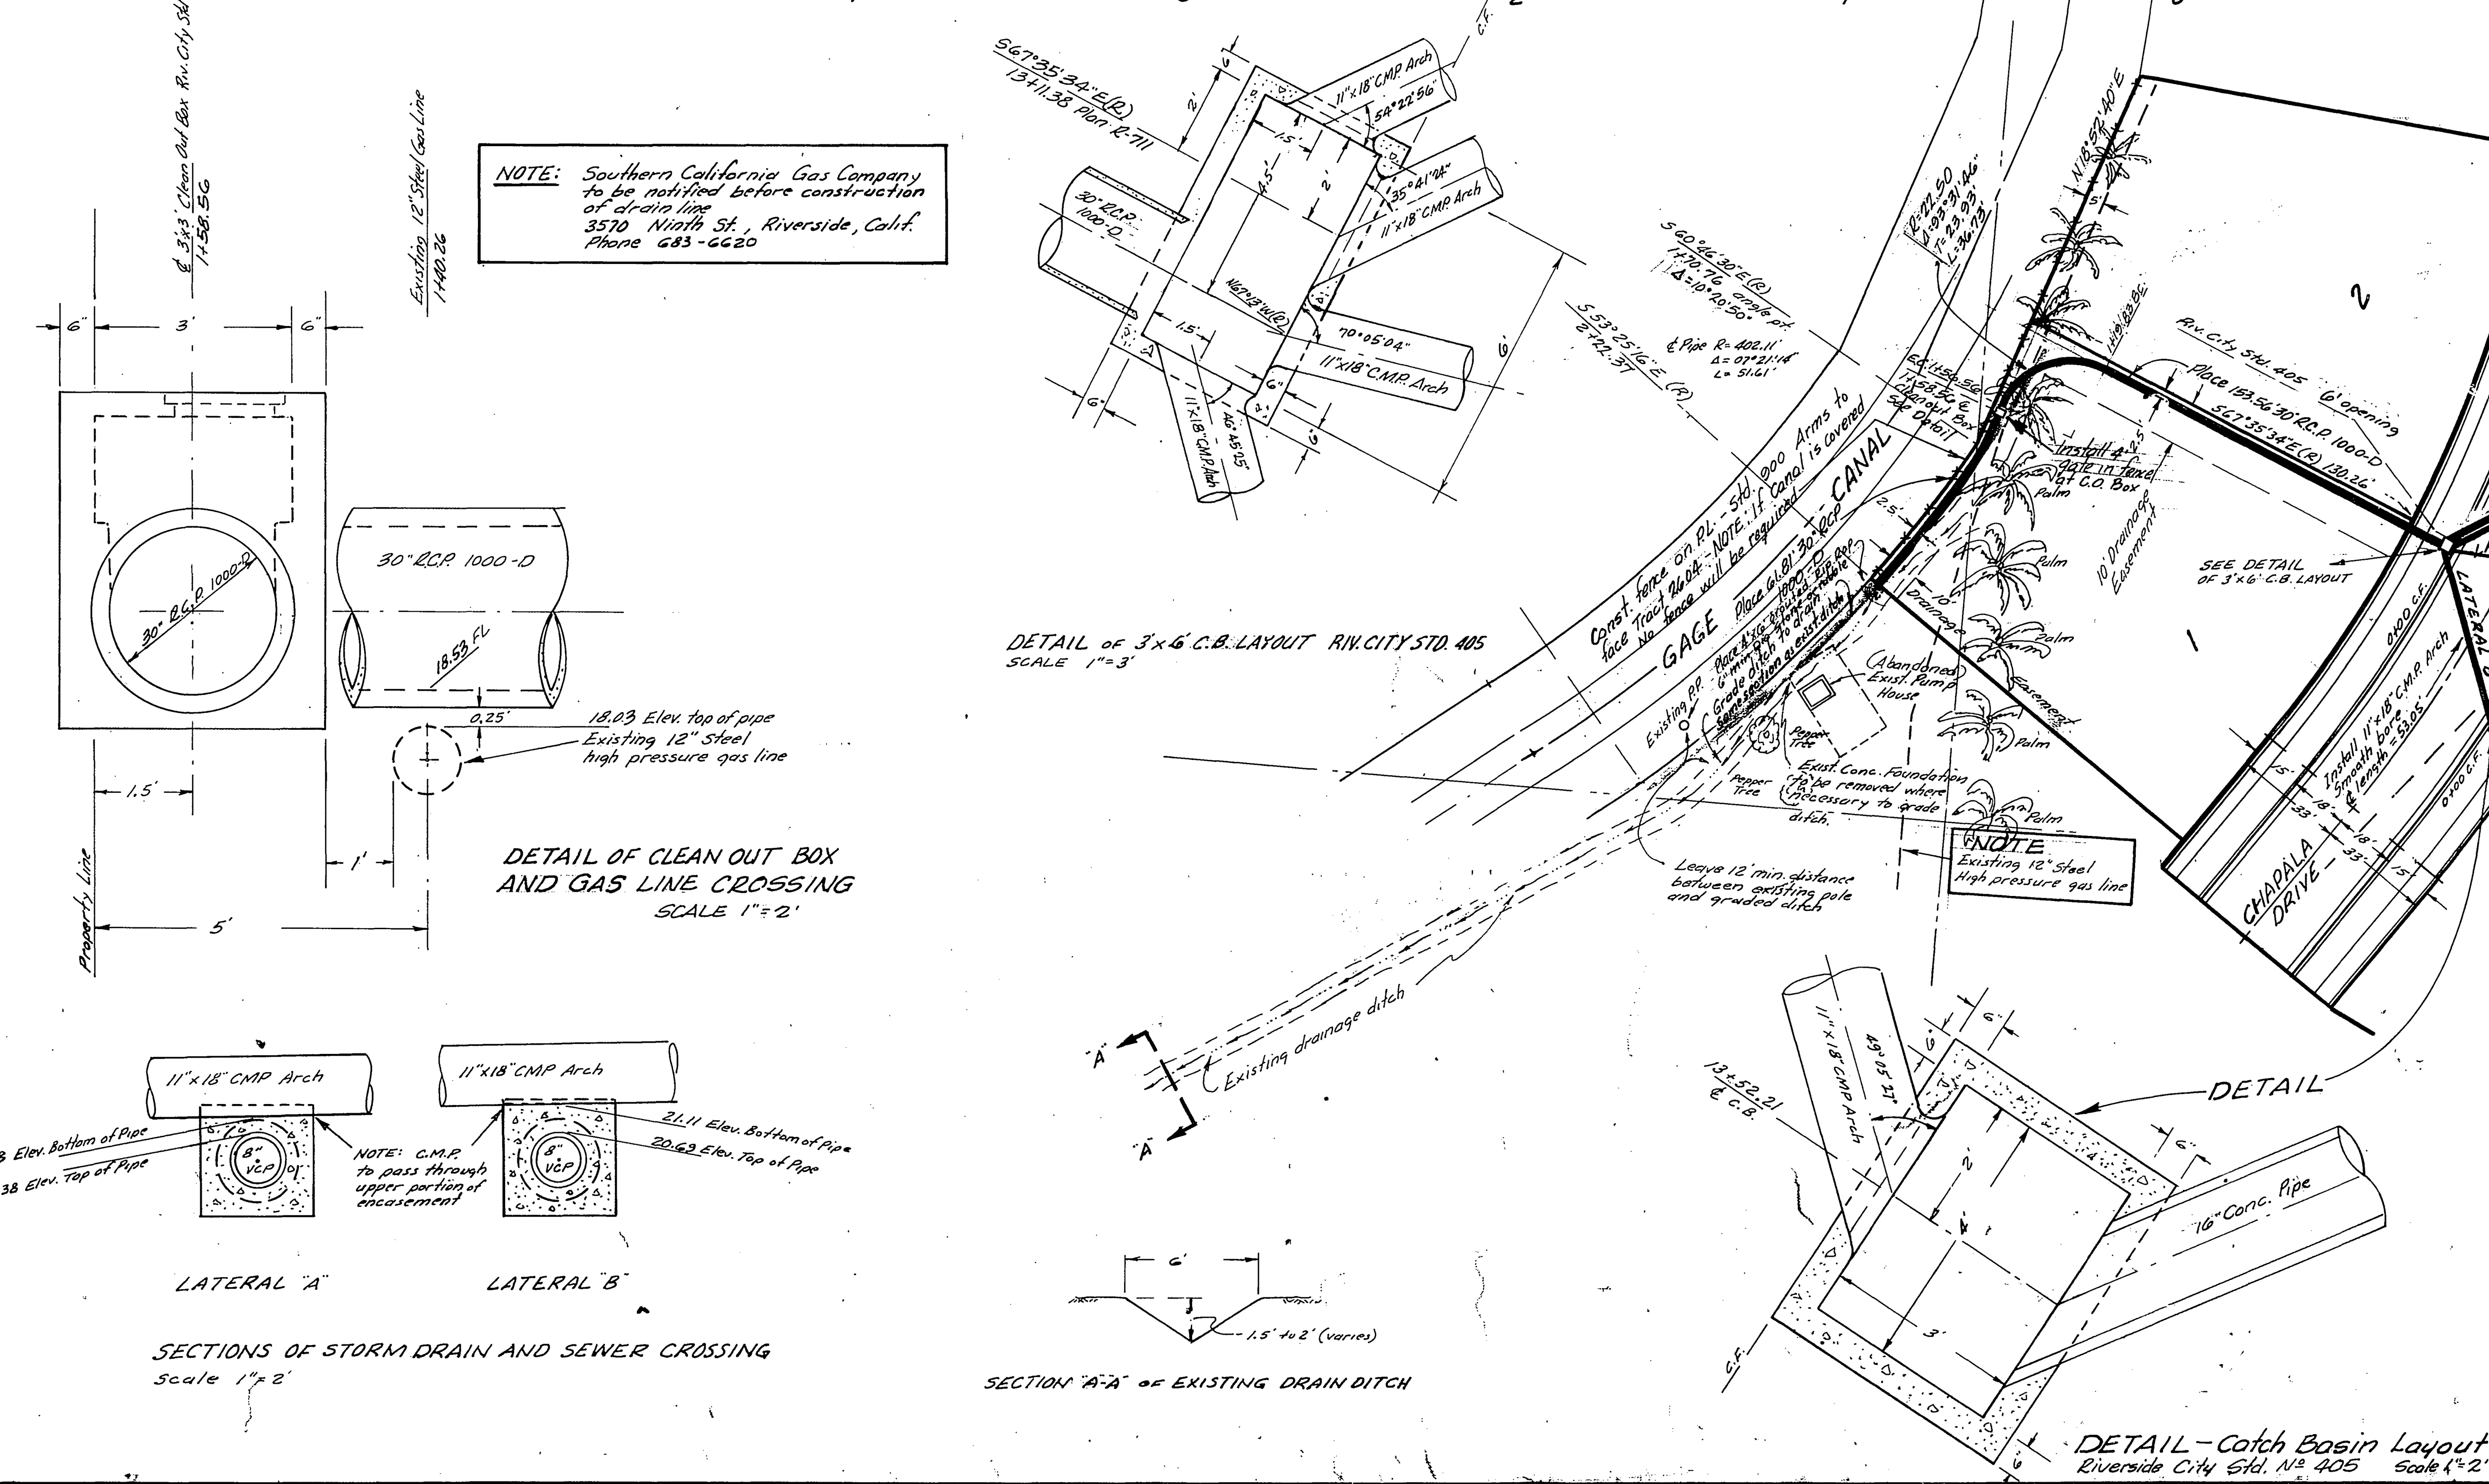

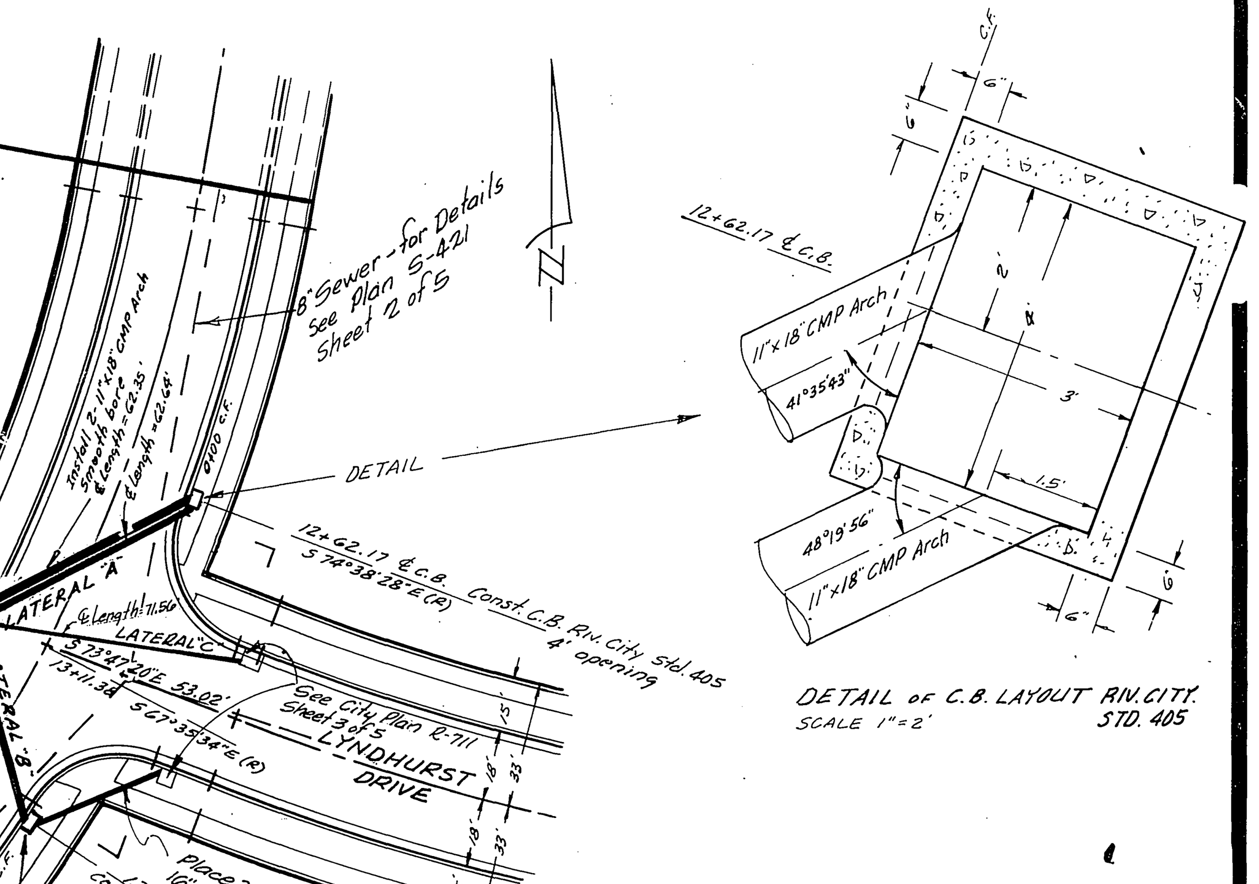

GAGE CANAL COMPANY
Approved by [signature] 6/20/63
Date

SOUTHERN CALIFORNIA GAS COMPANY
Approved by G. J. Mayo 6/13/63
Date

J. F. DAVIDSON-CIVIL ENGINEER
R.E. NO. 862
RIVERSIDE, CALIFORNIA
APPROVED BY George E. McCarty DATE 5/27/63
RE 10688

REVISIONS		
MARK	DATE	DESCRIPTION

CITY OF RIVERSIDE, CALIFORNIA
DEPARTMENT OF PUBLIC WORKS

Drainage PLAN & PROFILE
Tract 2604

HORIZ. SCALE 1" = 40' VERT. SCALE 1" = 4'

DESIGNED BY
DRAWN BY
CHECKED BY Ed
RECOMMENDED BY [signature]
ASSISTANT CITY ENGINEER

APPROVED BY [signature]
Director of Public Works
DATE 9-4-63

NO. D-96
SHEET 1 OF 1

2712