INDIANA AVENUE
BETWEEN
FILLMORE ST. AND CHURCHILL DR.

ROAD NO. 1224 WORK ORDER NO.
SURVEY NO. 3117 F. B. NO. 857

A.C. KEITH ROAD COMMISSIONER
RIVERSIDE COUNTY
1961

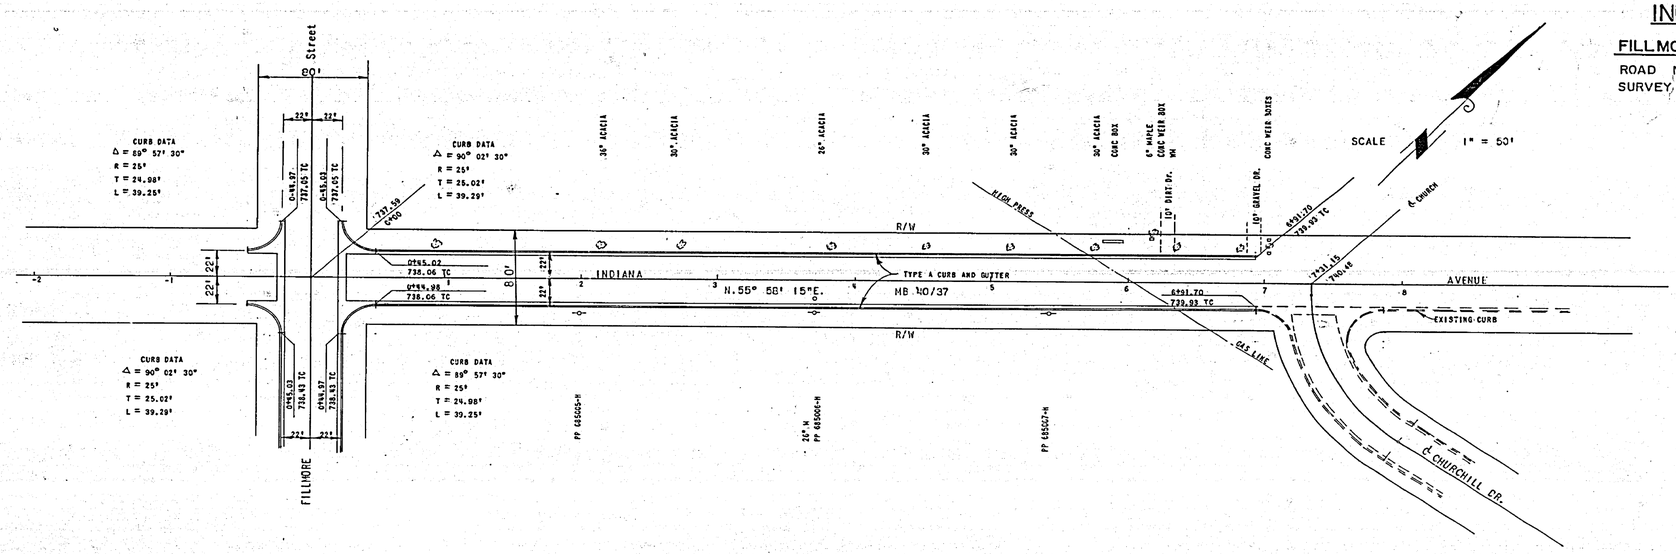

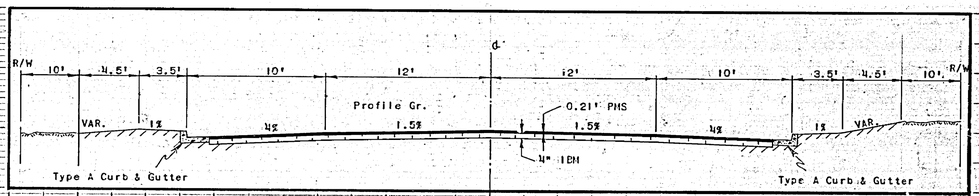

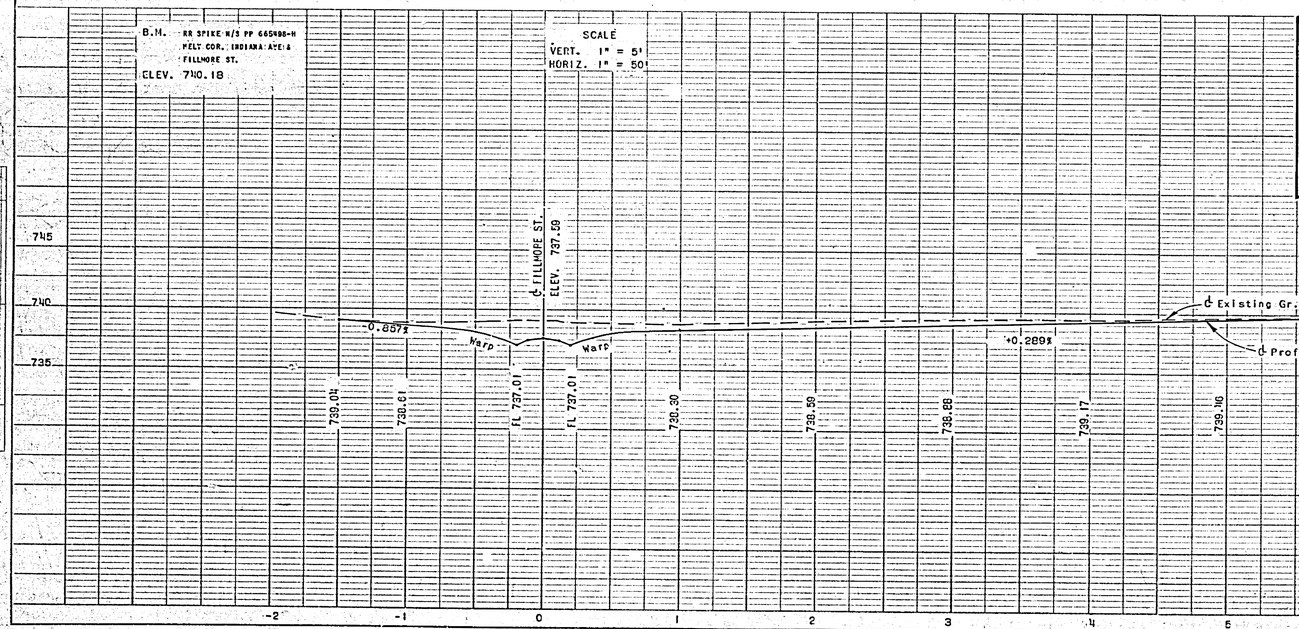

PLATE I—PLAN-PROFILE B.P.R. STANDARD
THE FREDERICK POST CO., CHICAGO

R-1082 74-J

FILLMORE STREET
BETWEEN
INDIANA AVE AND DORSET ST.

ROAD NO. 1158 WORK ORDER NO.
SURVEY NO. 3117 F. B. NO. 857

A C KEITH ROAD COMMISSIONER
RIVERSIDE COUNTY
1961

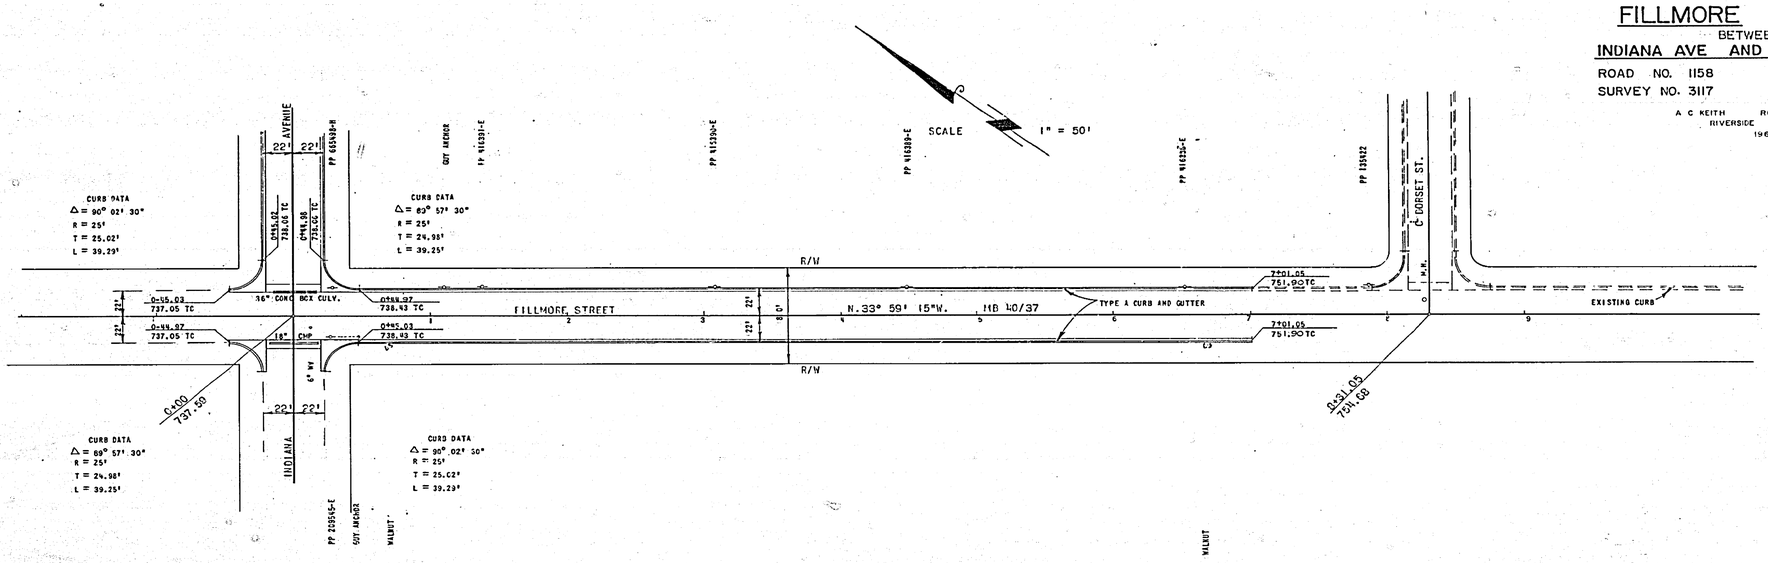

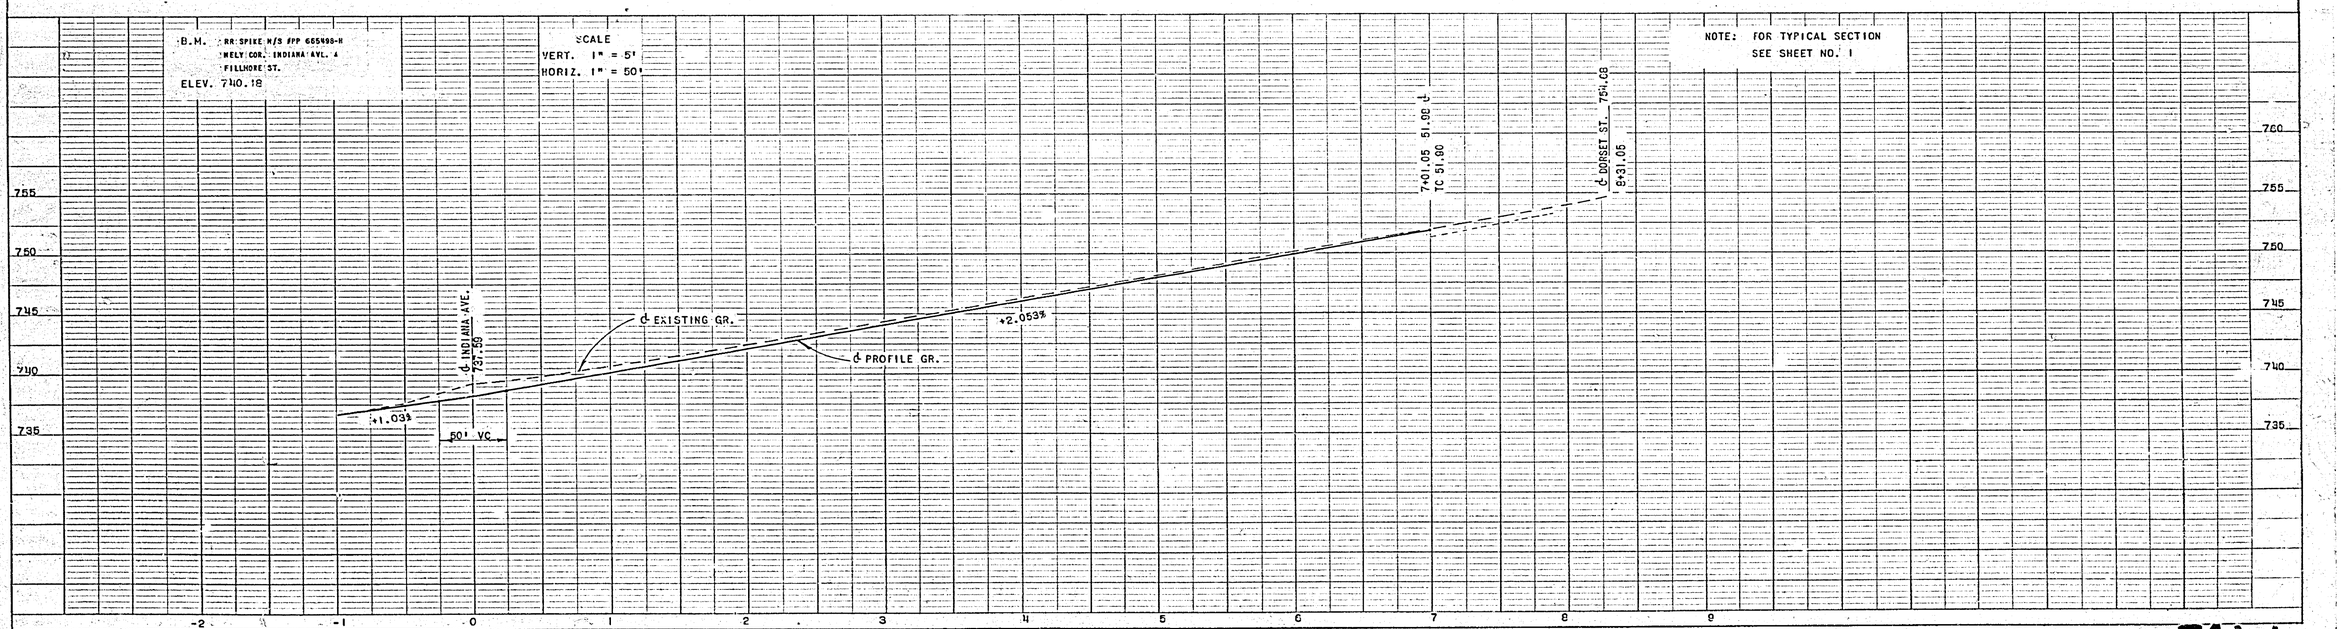

PLAN
SURVEYED
PLOTTED
ALIGNMENT CHECKED
RT. OF WAY CHECKED
NOTE BOOK
NO.
BY
DATE

PROFILE
SURVEYED
PLOTTED
GRADES CHECKED
B. M.'S NOTED
STRUCTURE NOTATIONS CH'KD.
NOTE BOOK
NO.
BY
DATE

PLATE 1 - PLAN - PROFILE O.P.R.&R.E. STANDARD
KEUFFEL & ESSER CO., NEW YORK
K & E Co No. 346-IC

R-1082 74-1-J