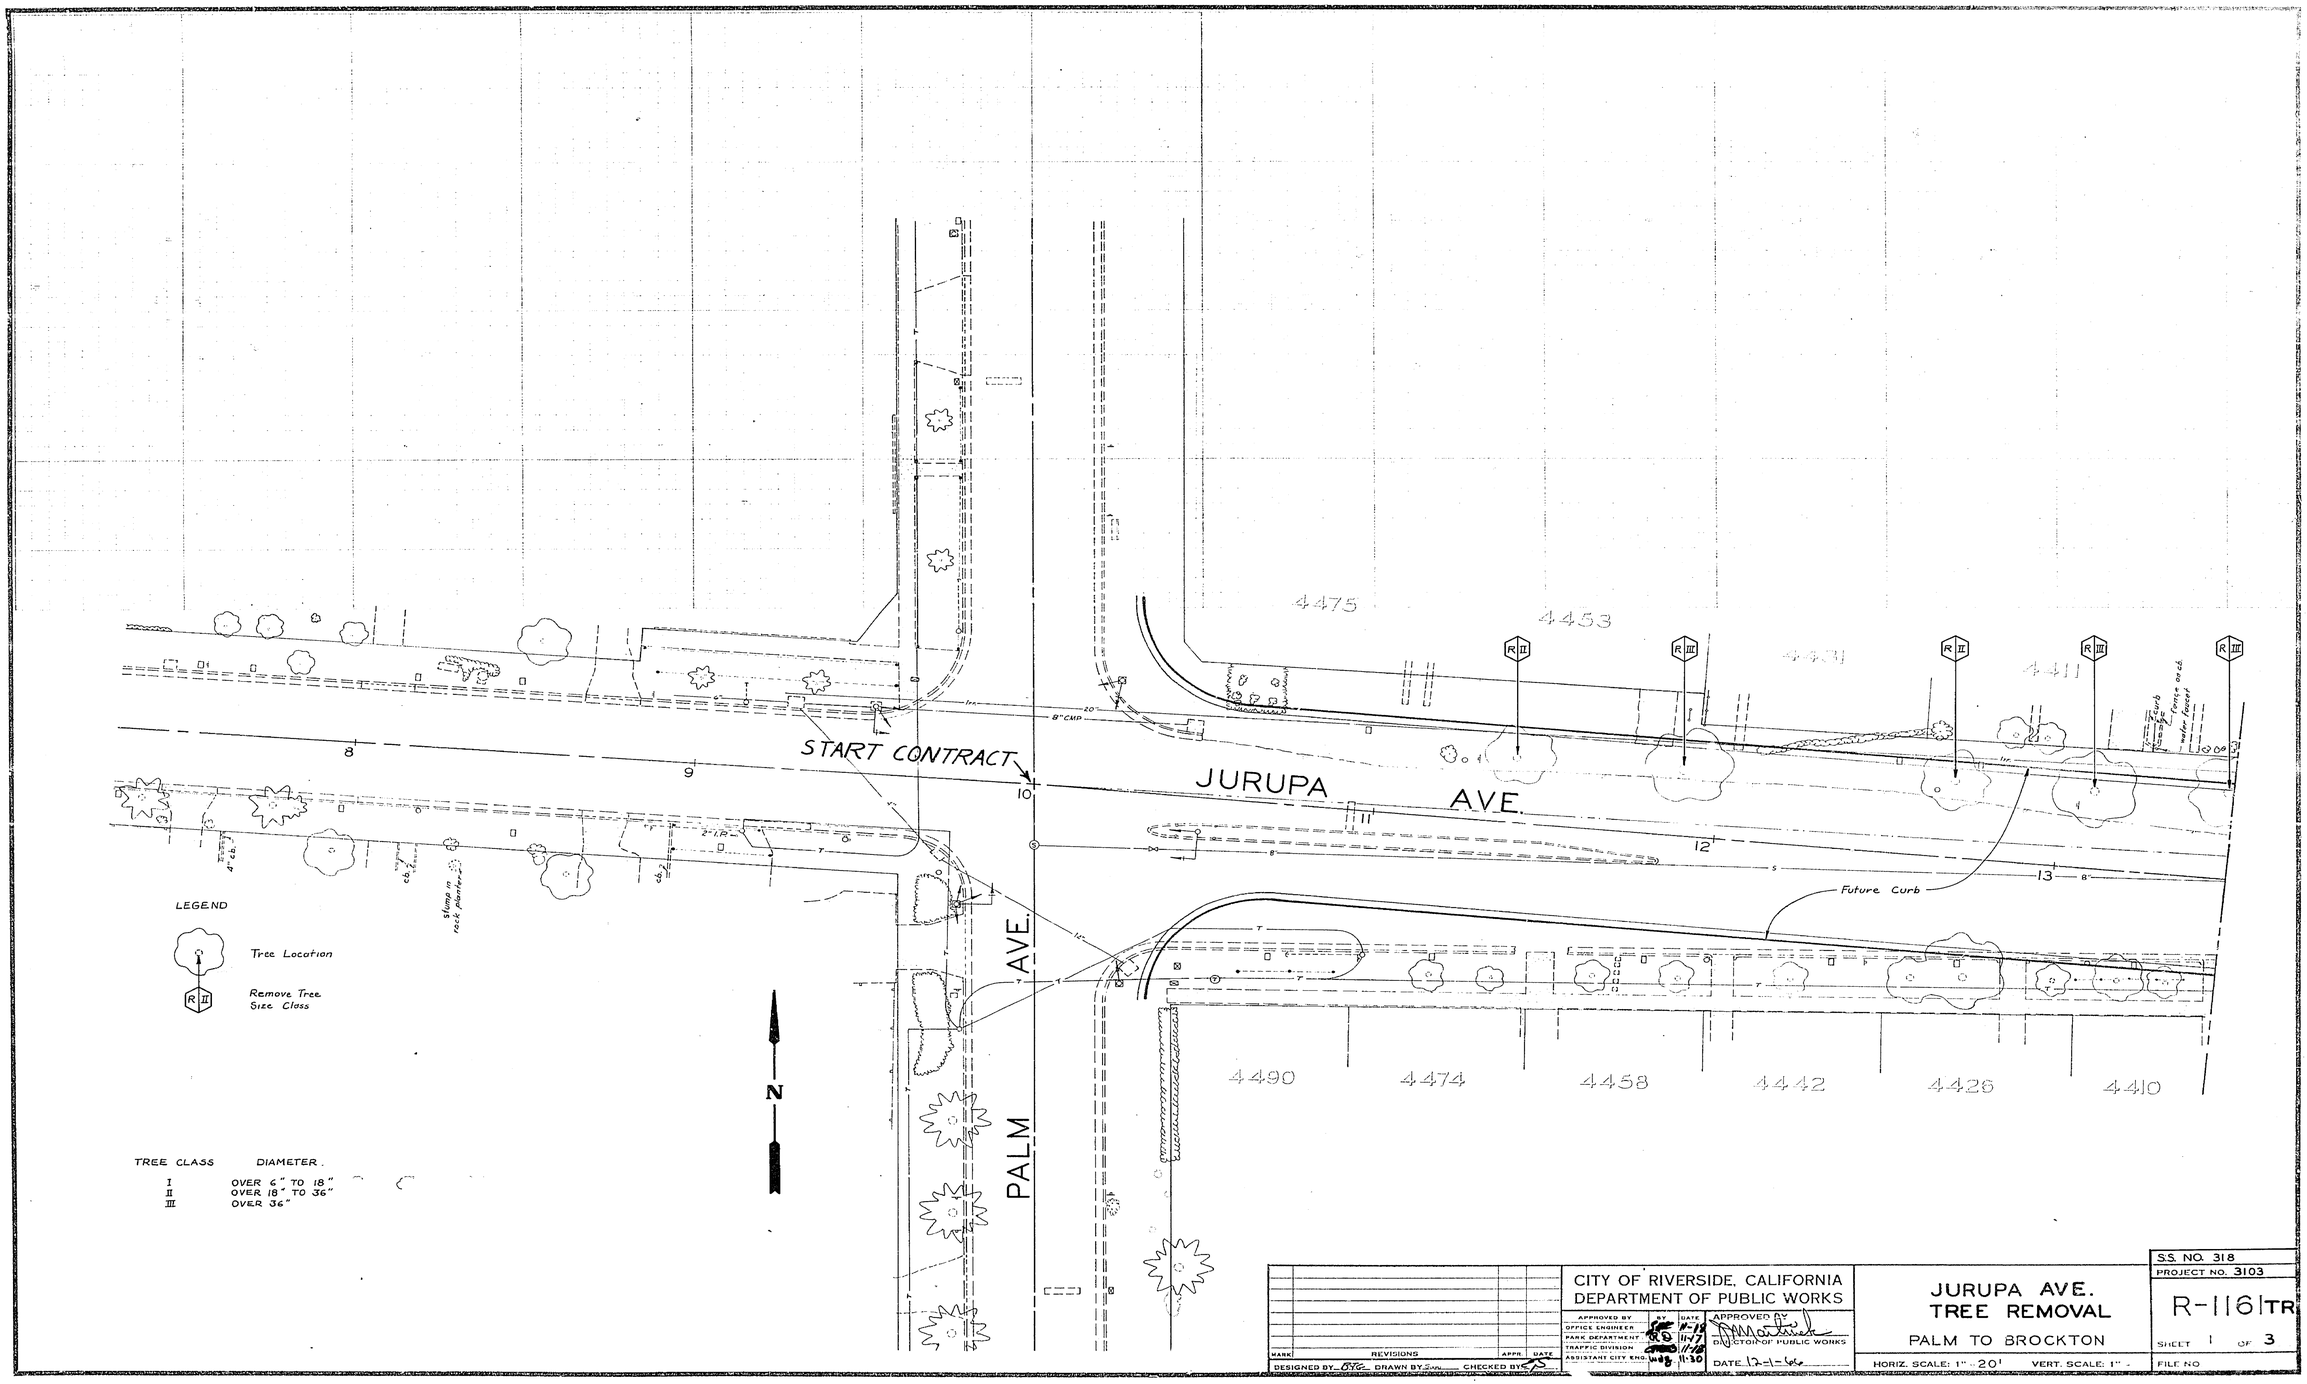

START CONTRACT
JURUPA AVE.
PALM AVE.
Future Curb
4475
4453
4431
4411
4490
4474
4458
4442
4426
4410
8
9
10
11
12
13
N
LEGEND
Tree Location
Remove Tree Size Class
TREE CLASS DIAMETER.
I OVER 6" TO 18"
II OVER 18" TO 36"
III OVER 36"
CITY OF RIVERSIDE, CALIFORNIA
DEPARTMENT OF PUBLIC WORKS
APPROVED BY
OFFICE ENGINEER
PARK DEPARTMENT
TRAFFIC DIVISION
ASSISTANT CITY ENG.
APPROVED BY
DIRECTOR OF PUBLIC WORKS
DATE 12-1-66
MARK
REVISIONS
APPR.
DATE
DESIGNED BY
DRAWN BY
CHECKED BY
JURUPA AVE.
TREE REMOVAL
PALM TO BROCKTON
HORIZ. SCALE: 1" = 20'
VERT. SCALE: 1" =
S.S. NO. 318
PROJECT NO. 3103
R-1161TR
SHEET 1 OF 3
FILE NO

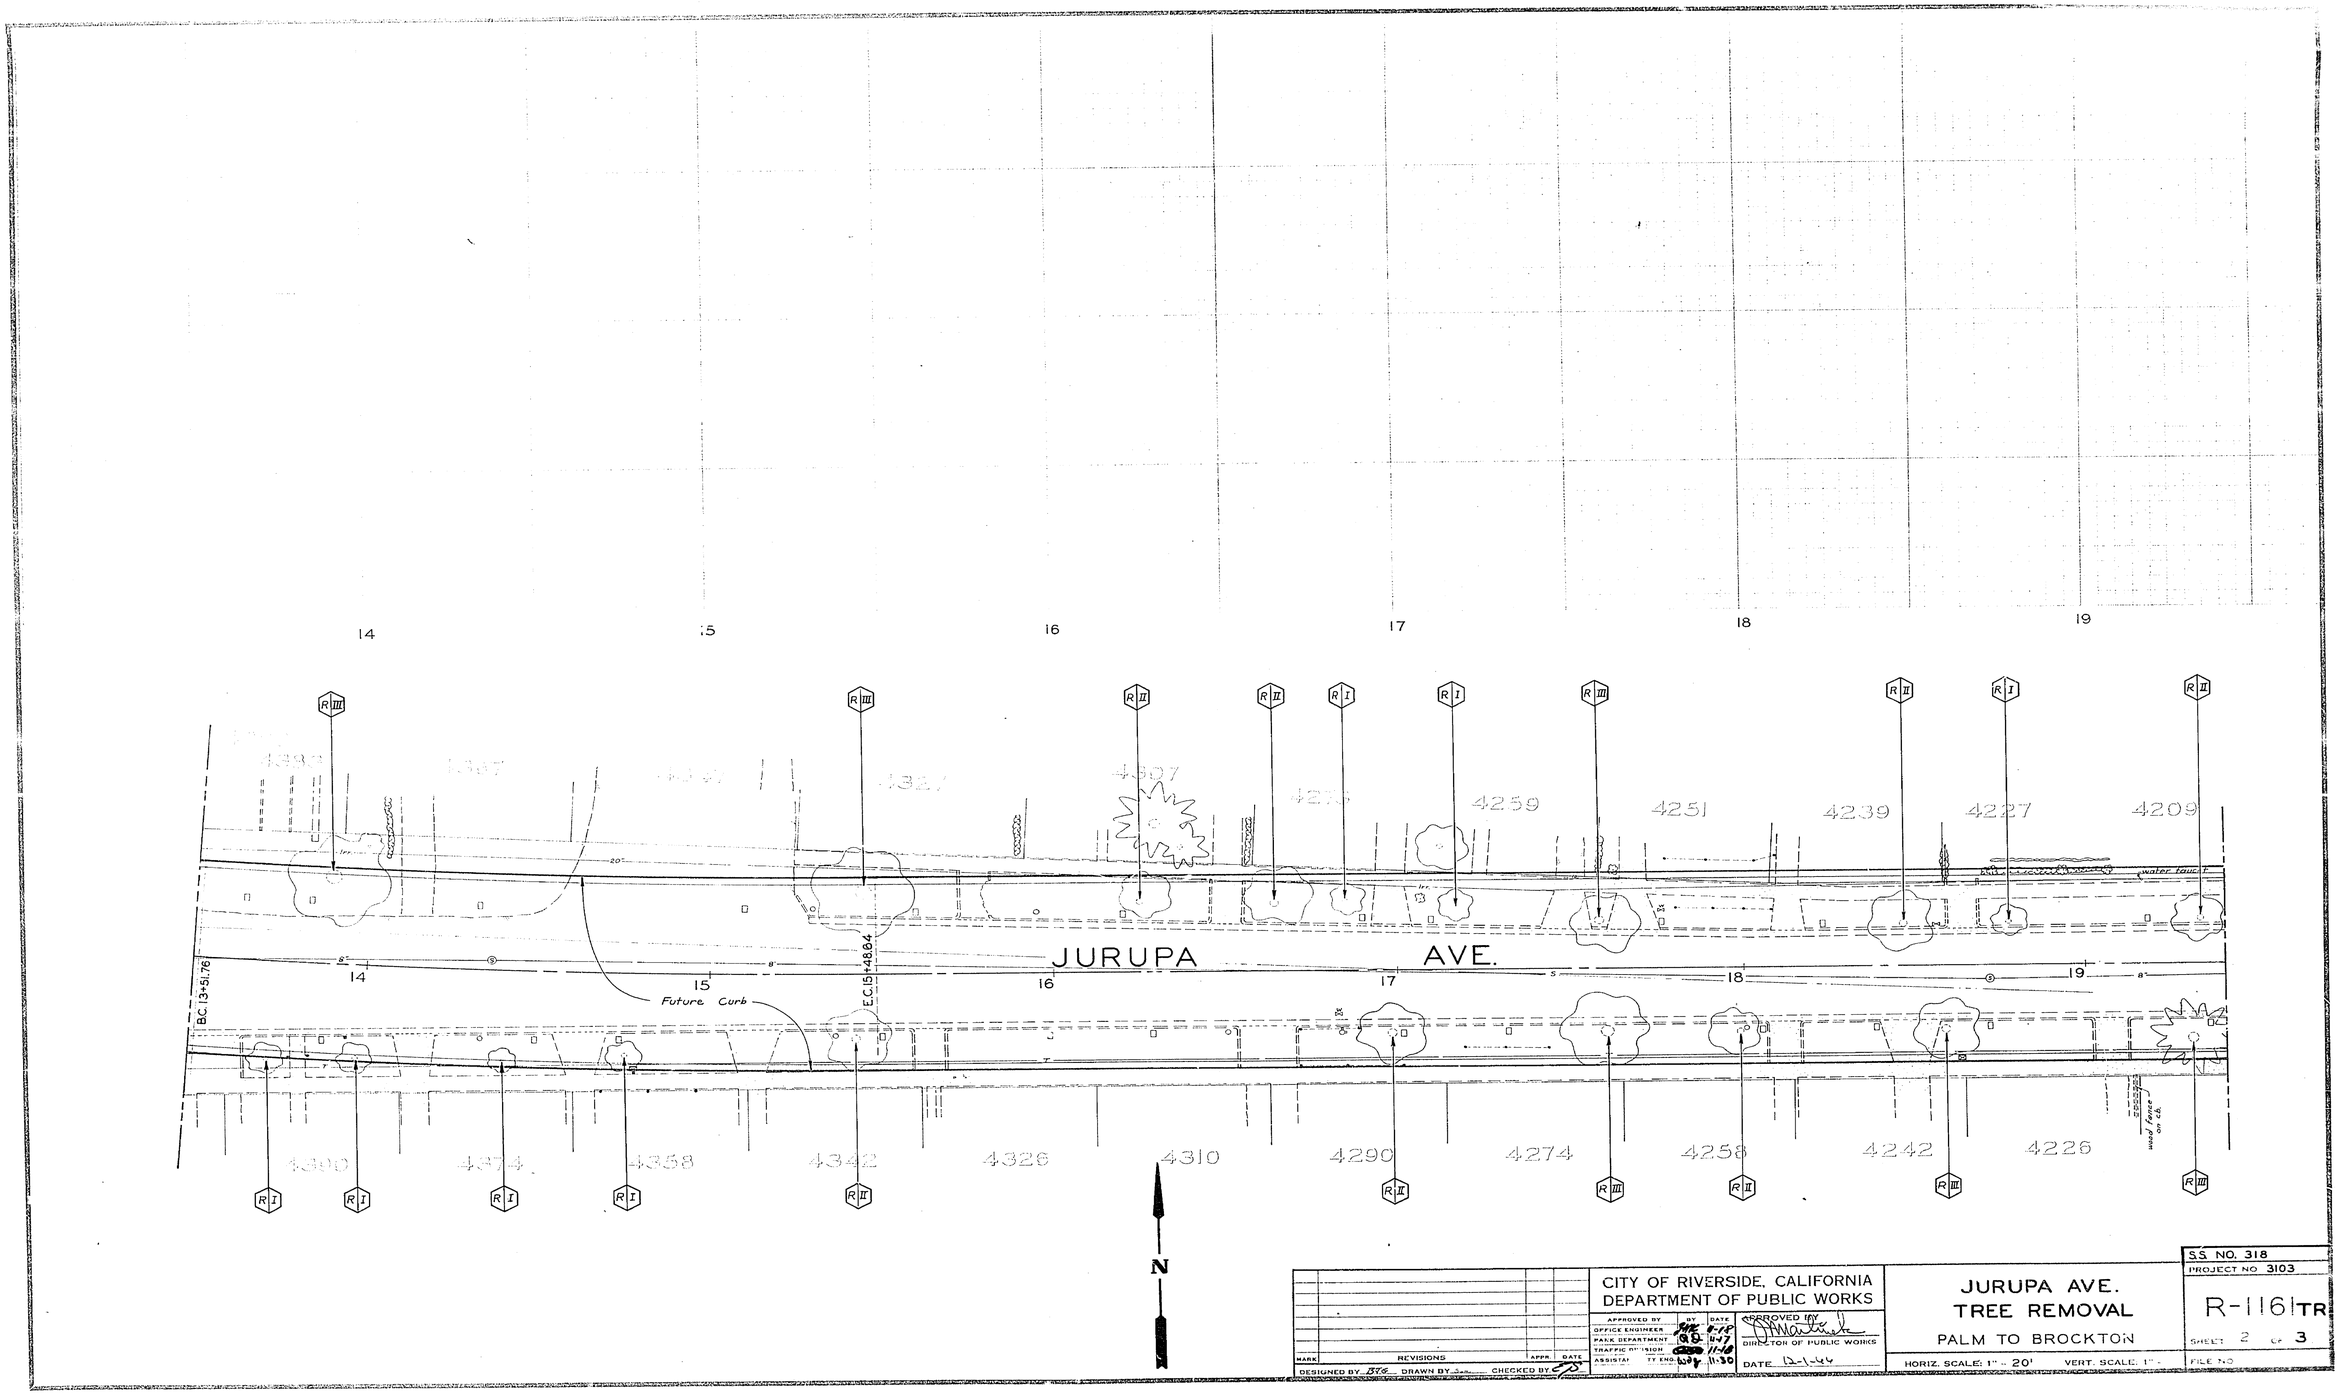

MARK	REVISIONS	APPR.	DATE

DESIGNED BY BTG DRAWN BY CHECKED BY

CITY OF RIVERSIDE, CALIFORNIA
DEPARTMENT OF PUBLIC WORKS

APPROVED BY	BY	DATE
OFFICE ENGINEER		11-18
PARK DEPARTMENT		11-17
TRAFFIC DIVISION		11-18
ASSISTANT CITY ENG.		11-30

APPROVED BY
DIRECTOR OF PUBLIC WORKS
DATE 12-1-44

JURUPA AVE.
TREE REMOVAL
PALM TO BROCKTON

HORIZ. SCALE: 1" = 20' VERT. SCALE: 1" =

S.S. NO. 318
PROJECT NO 3103
R-1161TR
SHEET 2 OF 3
FILE NO

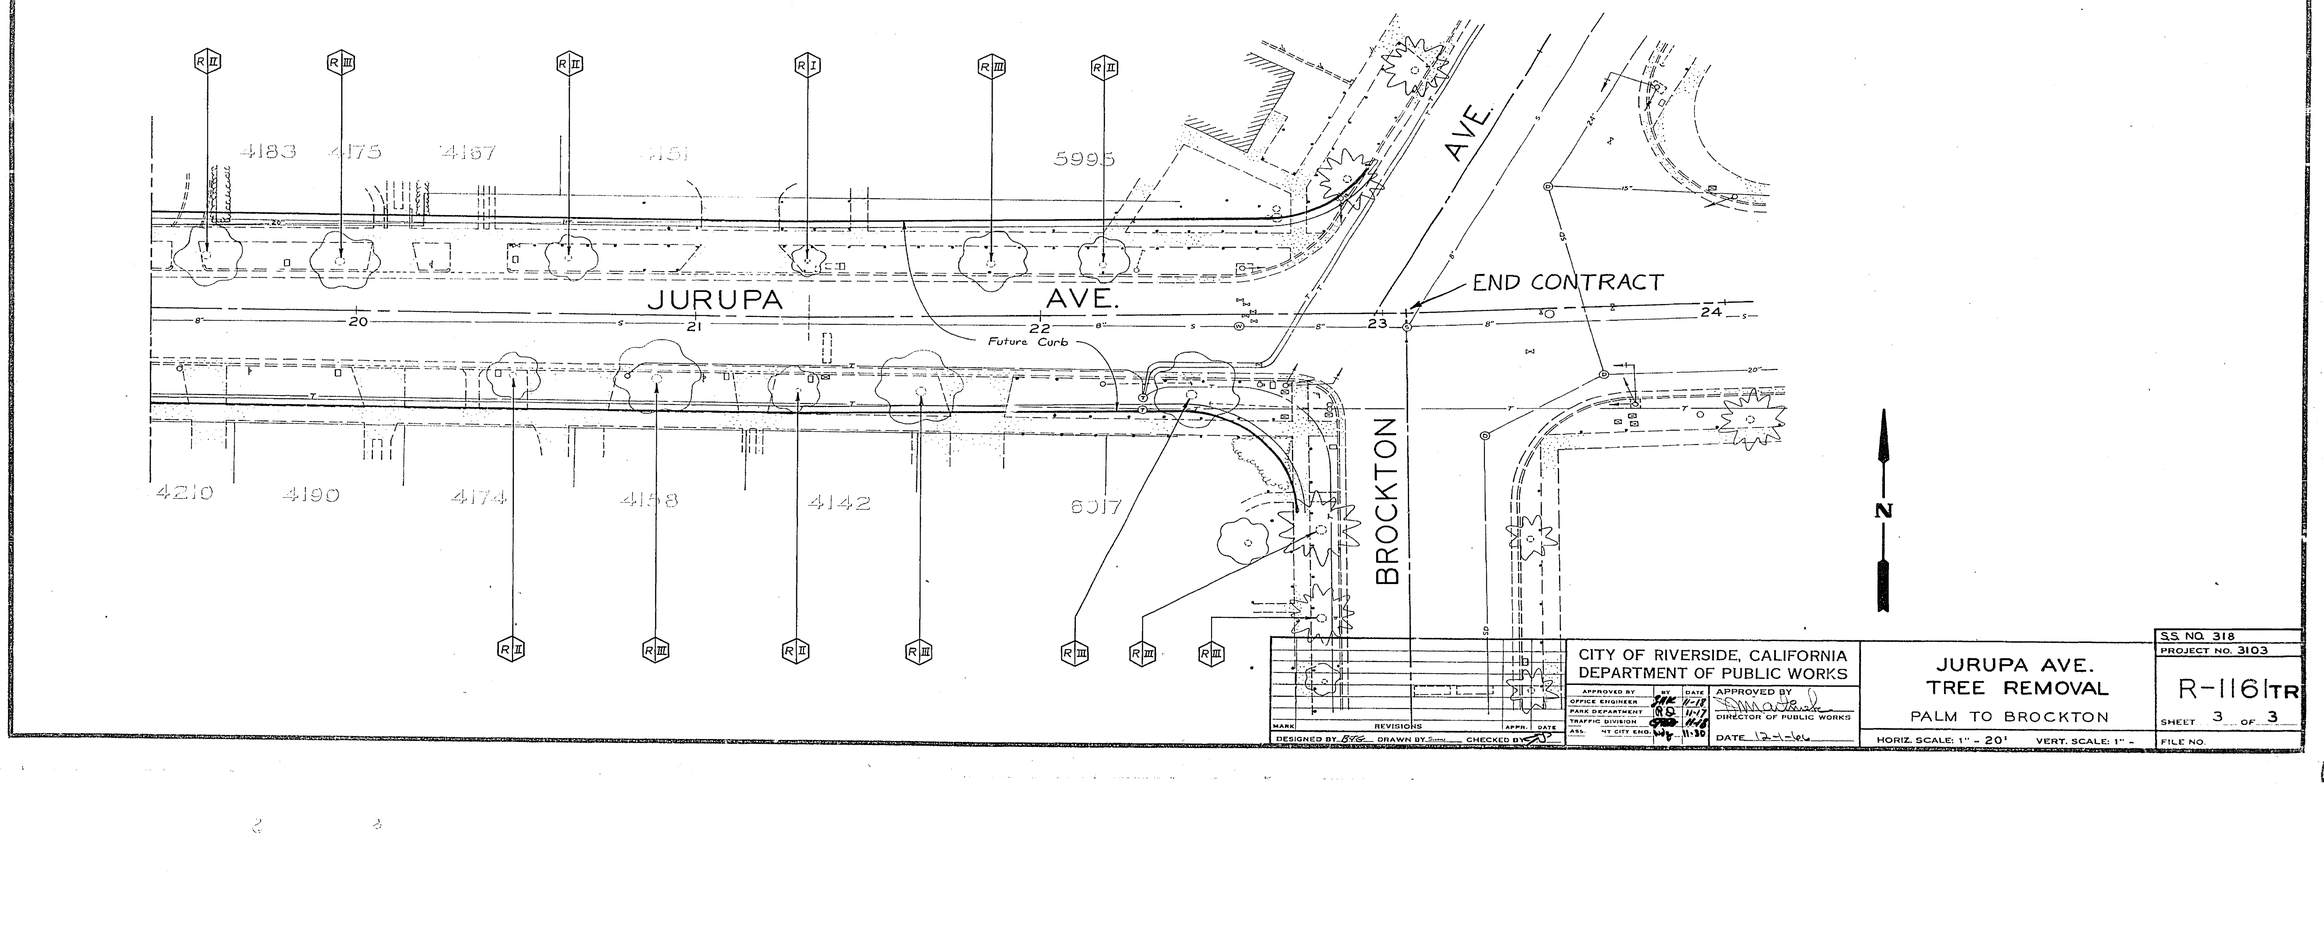

CITY OF RIVERSIDE, CALIFORNIA
DEPARTMENT OF PUBLIC WORKS

APPROVED BY	BY	DATE
OFFICE ENGINEER		11-18
PARK DEPARTMENT		11-17
TRAFFIC DIVISION		11-18
ASS'T CITY ENG.		11-30

APPROVED BY
DIRECTOR OF PUBLIC WORKS
DATE 12-1-61

MARK	REVISIONS	APPR.	DATE

DESIGNED BY BVS DRAWN BY Simi CHECKED BY

JURUPA AVE.
TREE REMOVAL
PALM TO BROCKTON

HORIZ. SCALE: 1" - 20' VERT. SCALE: 1" -

S.S. NO. 318
PROJECT NO. 3103
R-1161TR
SHEET 3 OF 3
FILE NO.