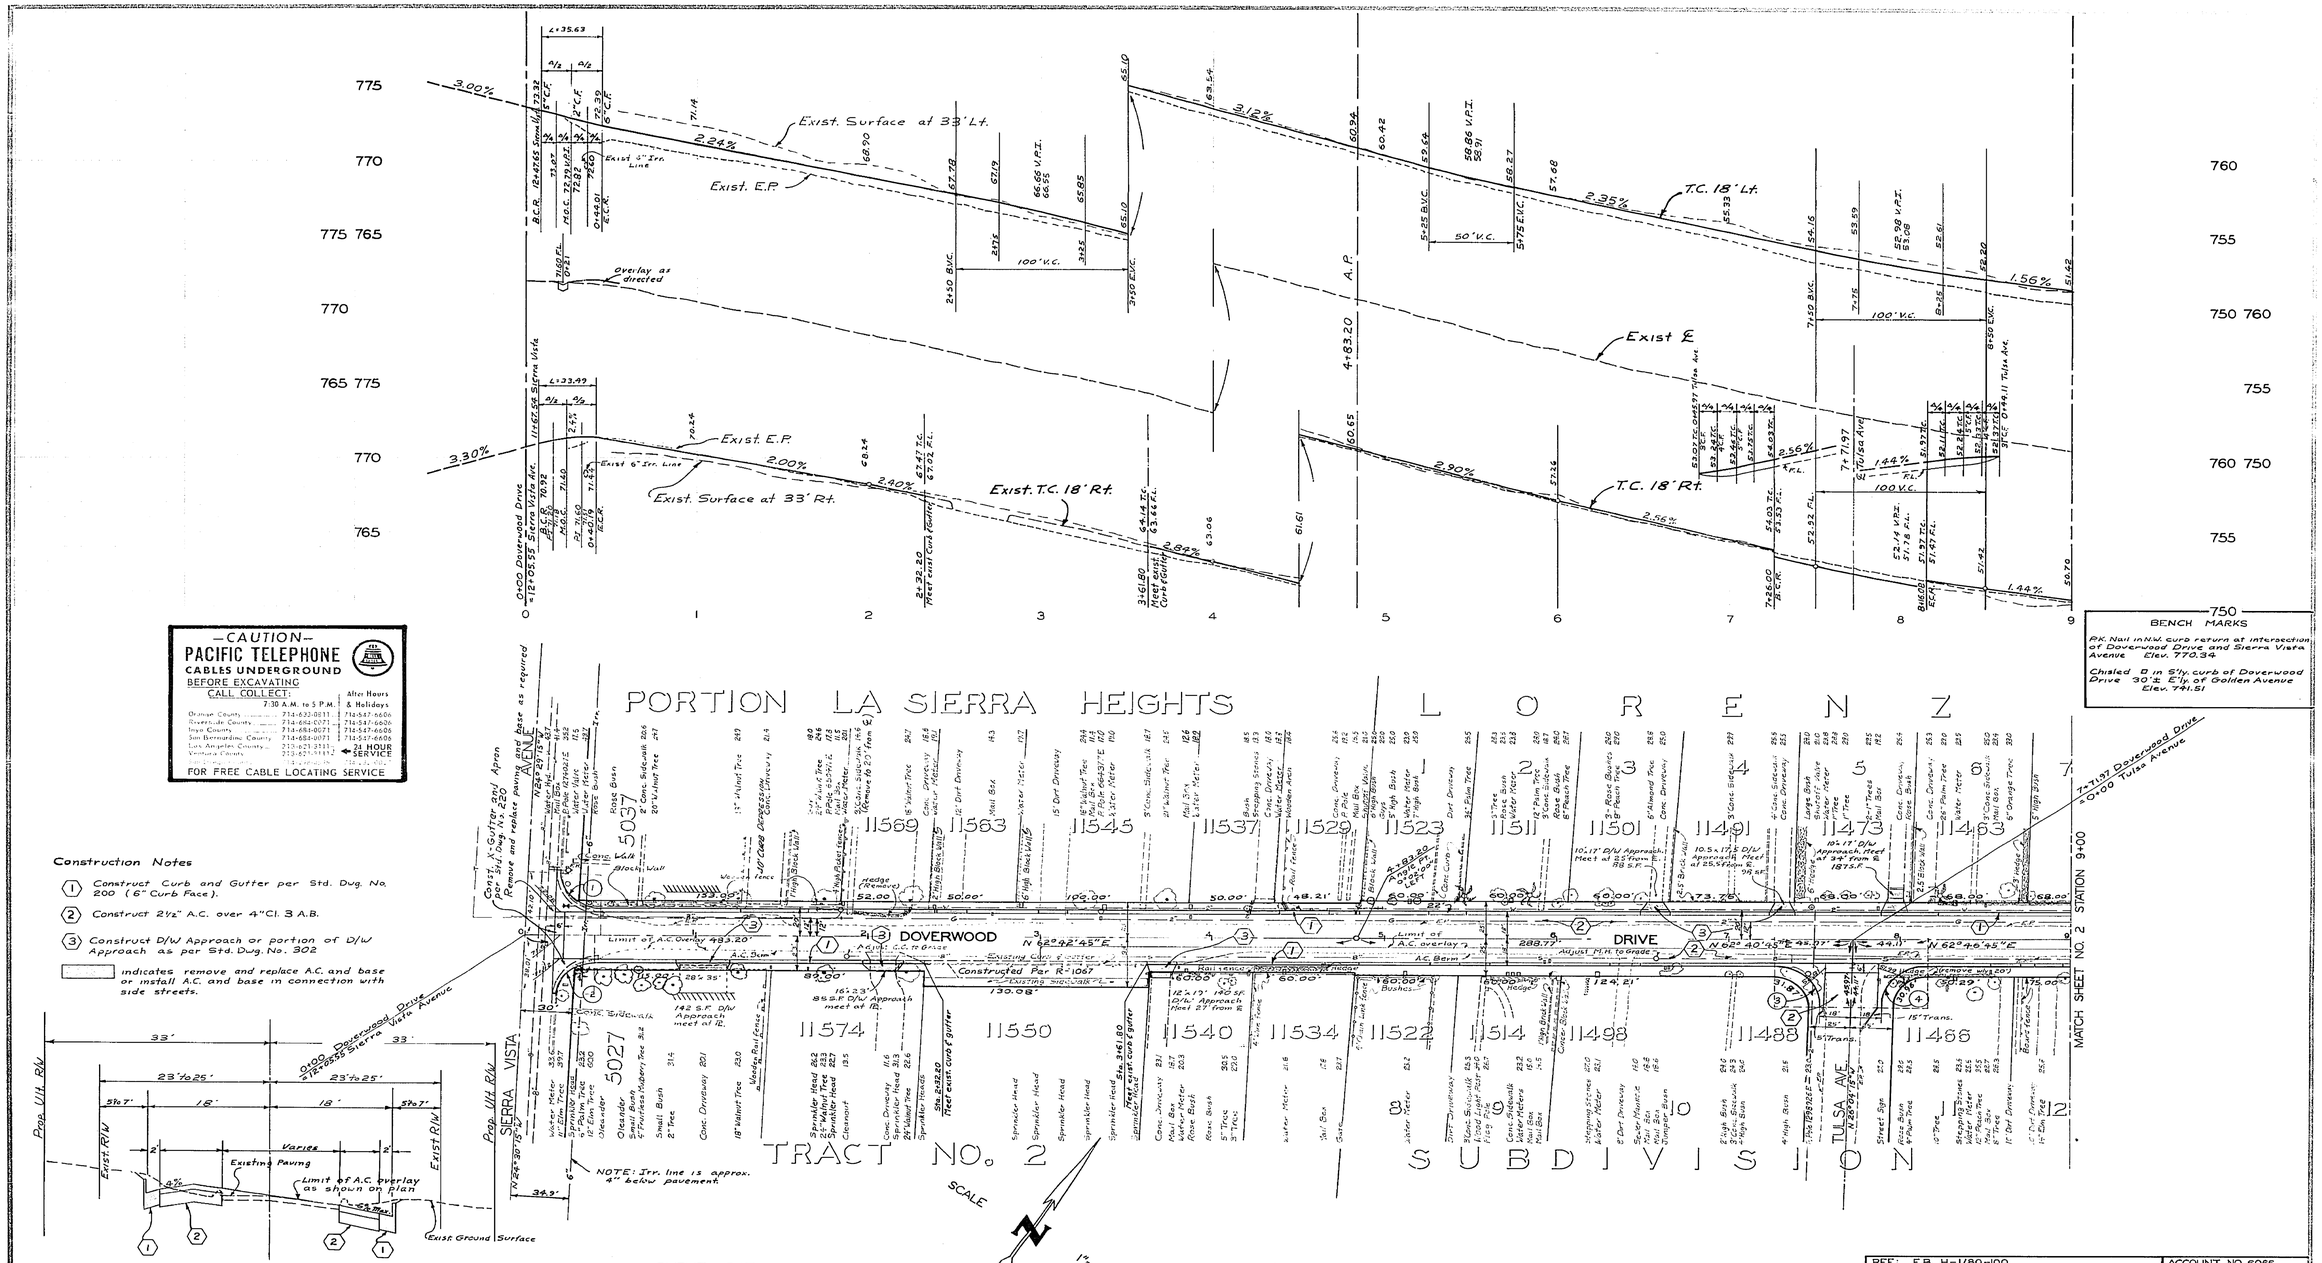

—CAUTION—
PACIFIC TELEPHONE
CABLES UNDERGROUND
BEFORE EXCAVATING
CALL COLLECT:

	7:30 A.M. to 5 P.M.	After Hours & Holidays
Orange County	714-620-0811	714-547-6606
Riverside County	714-684-0071	714-547-6606
Inyo County	714-681-0071	714-547-6606
San Bernardino County	714-684-0071	714-547-6606
Los Angeles County	213-621-3111	24 HOUR SERVICE
Ventura County	213-621-3111	

FOR FREE CABLE LOCATING SERVICE

BENCH MARKS

P.K. Nail in N.W. curb return at intersection of Doverwood Drive and Sierra Vista Avenue Elev. 770.34

Chisled 9 in E'ly. curb of Doverwood Drive 30'± E'ly. of Golden Avenue Elev. 741.51

CURVE DATA

CURVE	R	Δ	L	T
1	22.00'	92°-48'-00"	35.53'	23.10'
2	22.00'	87°-13'-00"	33.49'	20.96'
3	27.00'	91°-15'-00"	43.00'	27.60'
4	27.00'	88°-51'-00"	41.87'	26.46'

MARK	REVISIONS	APPR.	DATE

DESIGNED BY DCK DRAWN BY DCK CHECKED BY DCK

CITY OF RIVERSIDE, CALIFORNIA
DEPARTMENT OF PUBLIC WORKS

APPROVED BY	BY	DATE
OFFICE ENGINEER	DCK	10-17
PARK DEPARTMENT		
TRAFFIC DIVISION	DCK	10-18
ASSISTANT CITY ENG.		

APPROVED BY
DIRECTOR OF PUBLIC WORKS
DATE

REF: F.B. H-1/80-100

DOVERWOOD DR.

ASSESSMENT DISTRICT
SIERRA VISTA AVE. TO STATION 9+00

HORIZ. SCALE: 1" = 40' VERT. SCALE: 1" = 4'

ACCOUNT NO. 6066
PROJECT NO.
R-1167
SHEET 1 OF 2
FILE NO

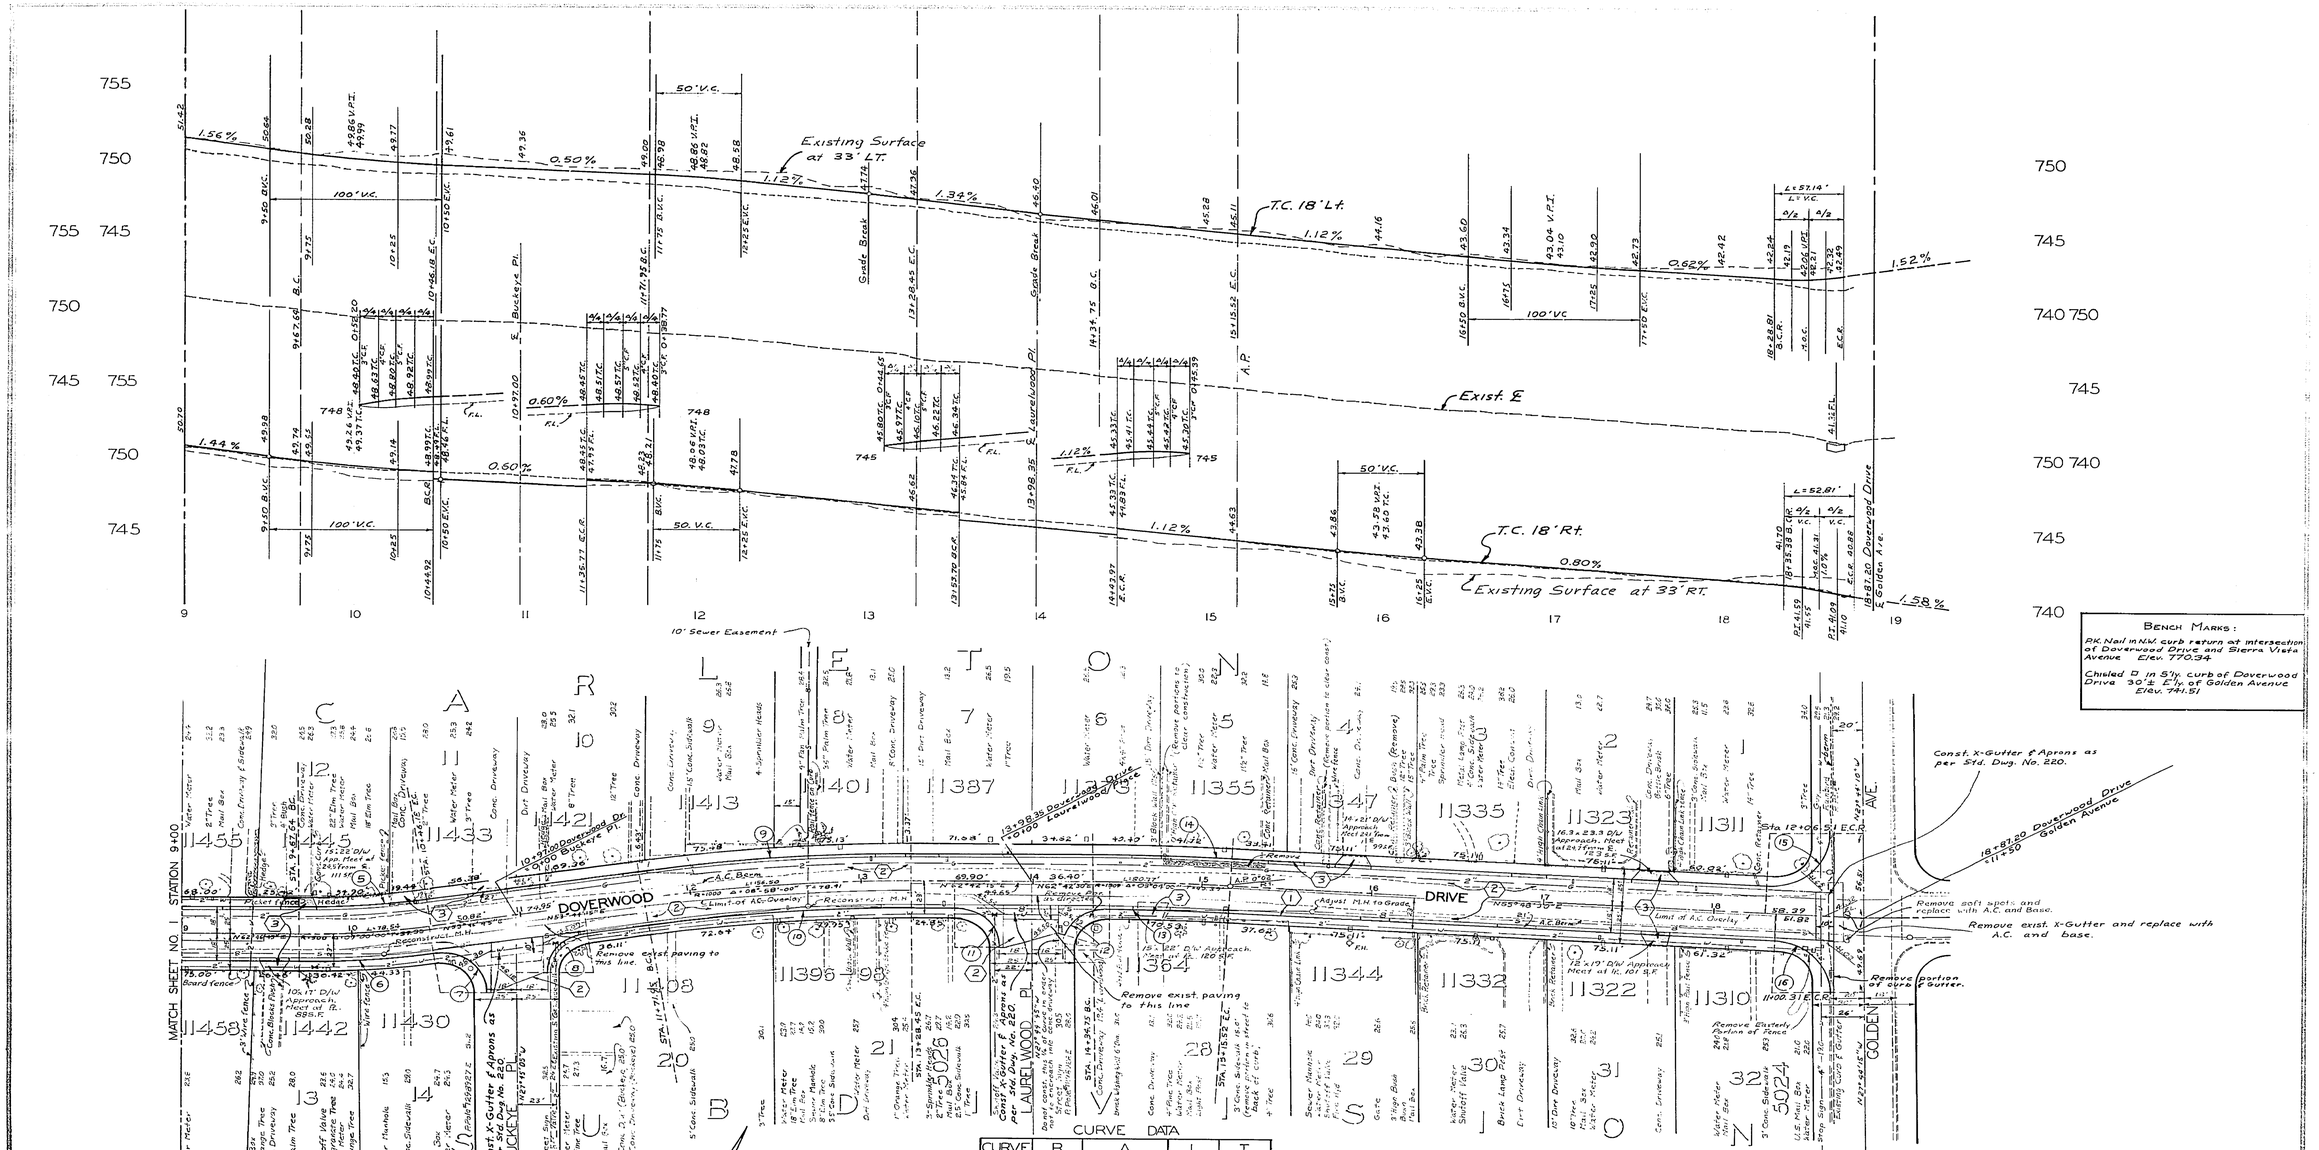

BENCH MARKS:

P.K. Nail in N.W. curb return at intersection of Doverwood Drive and Sierra Vista Avenue Elev. 770.34

Chiseled □ in S'ly. curb of Doverwood Drive 30'± E'ly. of Golden Avenue Elev. 741.51

CURVE DATA

CURVE	R	Δ	L	T
5	482.00'	09°-00'-00"	75.71'	37.93'
6	518.00'	08°-51'-20"	80.06'	40.11'
7	27.00'	98°-36'-50"	46.40'	31.32'
8	27.00'	81°-29'-20"	38.40'	23.26'
9	1018.00'	08°-58'-00"	159.31'	79.82'
10	982.00'	08°-53'-00"	153.68'	69.94'
11	27.00'	89°-33'-01"	42.20'	26.79'
12	27.00'	90°-48'-15"	42.79'	27.38'
13	1491.00'	07°-43'-15"	70.70'	35.35'
14	1527.00'	08°-04'-00"	61.73'	40.87'
15	35.00'	93°-32'-40"	57.14'	37.24'
16	35.00'	86°-27'-15"	52.81'	32.90'

MARK REVISIONS APPR. DATE

DESIGNED BY DRAWN BY DCK CHECKED BY

CITY OF RIVERSIDE, CALIFORNIA
DEPARTMENT OF PUBLIC WORKS

APPROVED BY	BY	DATE
OFFICE ENGINEER		
PARK DEPARTMENT		
TRAFFIC DIVISION		
ASSISTANT CITY ENGINEER		

APPROVED BY

DIRECTOR OF PUBLIC WORKS

DATE

REF: F.B. H-1/80-100

DOVERWOOD DR.

ASSESSMENT DISTRICT

STATION 9+00 TO GOLDEN AVE.

HORIZ. SCALE: 1" 40' VERT. SCALE: 1" 4'

ACCOUNT NO. 6066

PROJECT NO.

R-1167

SHEET 2 OF 2

FILE NO.