PALM TREE RELOCATION SCHEDULE

WASHINGTONIA ROBUSTA PALMS

△ RD

ALL PALMS DESIGNATED "W R" ON PLANS TO BE TRANSPLANTED TO STAKED SITES ON 5400 & 5500 BLOCKS ON DEWEY AVE.

WASHINGTONIA FILIFERA PALMS

RD

ALL PALMS DESIGNATED "WF" ON PLANS TO BE TRANSPLANTED TO STAKED SITES AT THE FOLLOWING LOCATIONS:

- 2 PALMS.....1755 IOWA AVE.
- 2 PALMS.....ON IOWA AVE BETWEEN COLUMBIA AND MARLBOROUGH
- 1 PALM.....1820 UNIVERSITY AVE.
- 1 PALM.....9010 MAGNOLIA AVE.

8 9 10 11 12 13

STA. 10+00 TO 19+50 TREES TO BE REMOVED WITHIN FIRST FIVE DAYS OF CONTRACT △

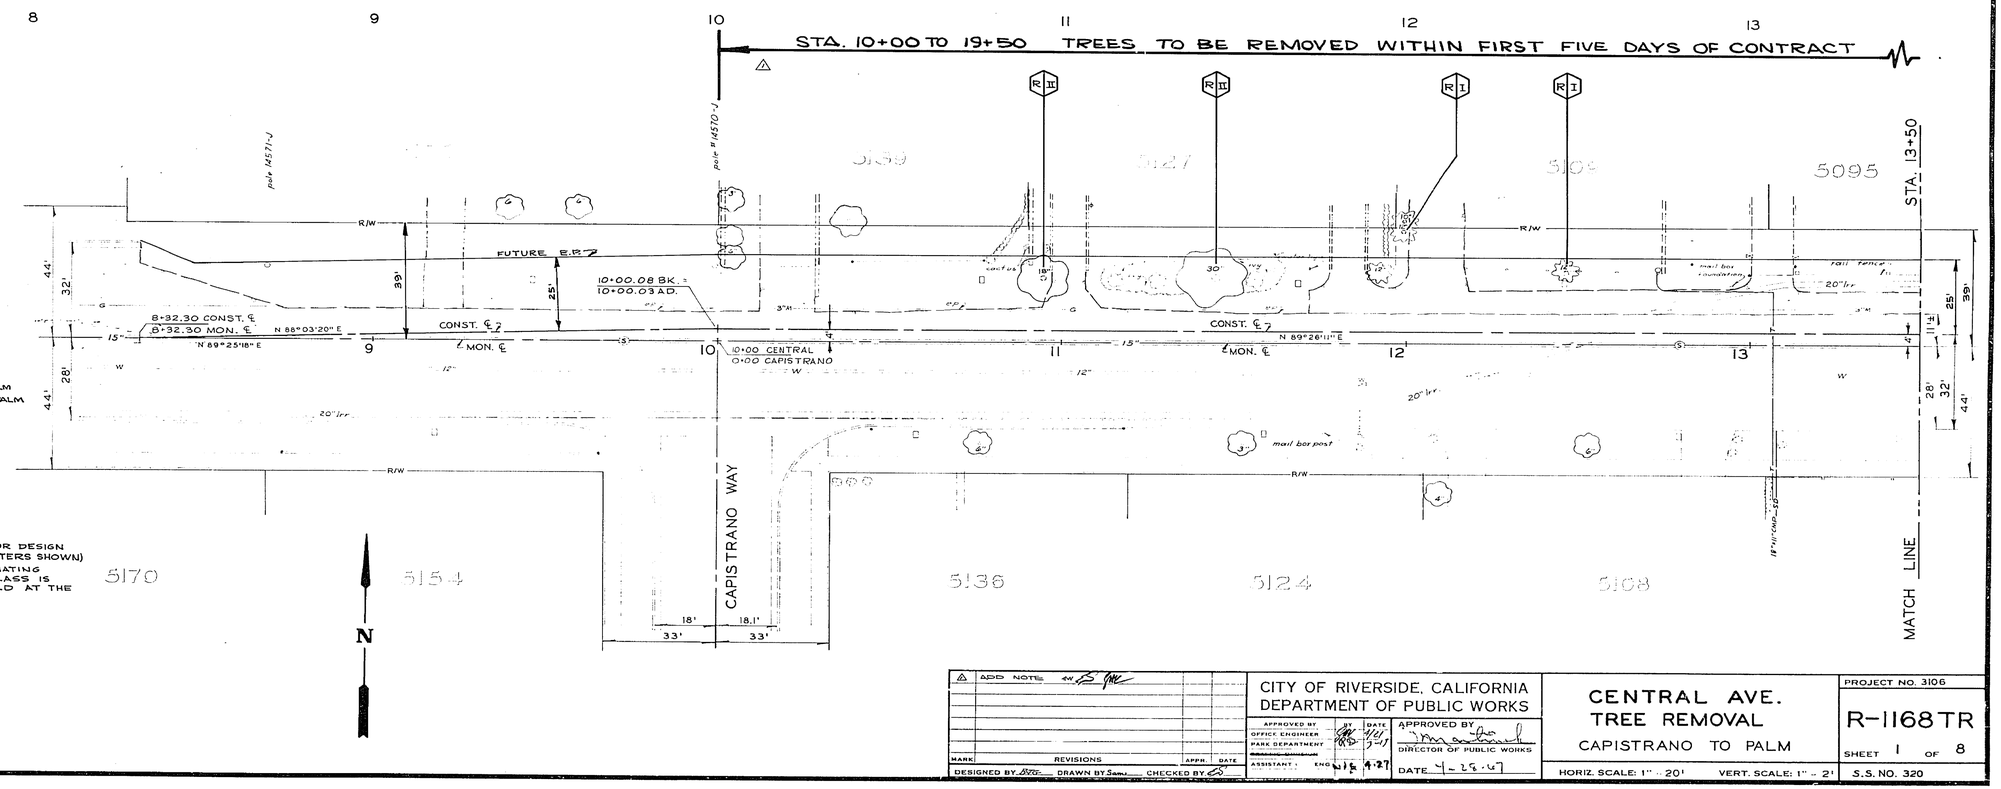

LEGEND

- TREE LOCATION
- R I — REMOVE TREE SIZE CLASS
- TREE LOCATION (PALM)
- T III — TRANSPLANT TREE SIZE CLASS
- △ WF — WASHINGTONIA FILIFERA PALM
- WR (RD) — WASHINGTONIA ROBUSTA PALM

TREE CLASS	DIAMETER
I	OVER 6" TO 18"
II	OVER 18" TO 36"
III	OVER 36"

GENERAL NOTES

DIAMETER SHOWN ON TREES ARE FOR DESIGN PURPOSES ONLY. (NOT ALL DIAMETERS SHOWN)

SIZE CLASS SHOWN ARE FOR ESTIMATING PURPOSES ONLY. ACTUAL SIZE CLASS IS TO BE DETERMINED IN THE FIELD AT THE TIME OF REMOVAL.

MARK	REVISIONS	APPR.	DATE
△	ADD NOTE 4W		

DESIGNED BY ____ DRAWN BY ____ CHECKED BY ____

CITY OF RIVERSIDE, CALIFORNIA
DEPARTMENT OF PUBLIC WORKS

APPROVED BY OFFICE ENGINEER — DATE 5-11
APPROVED BY PARK DEPARTMENT — DATE 5-11
ASSISTANT — END — DATE 4-27

APPROVED BY DIRECTOR OF PUBLIC WORKS
DATE 4-28-67

CENTRAL AVE. TREE REMOVAL
CAPISTRANO TO PALM

HORIZ. SCALE: 1" = 20' VERT. SCALE: 1" = 2'

PROJECT NO. 3106
R-1168TR
SHEET 1 OF 8
S.S. NO. 320

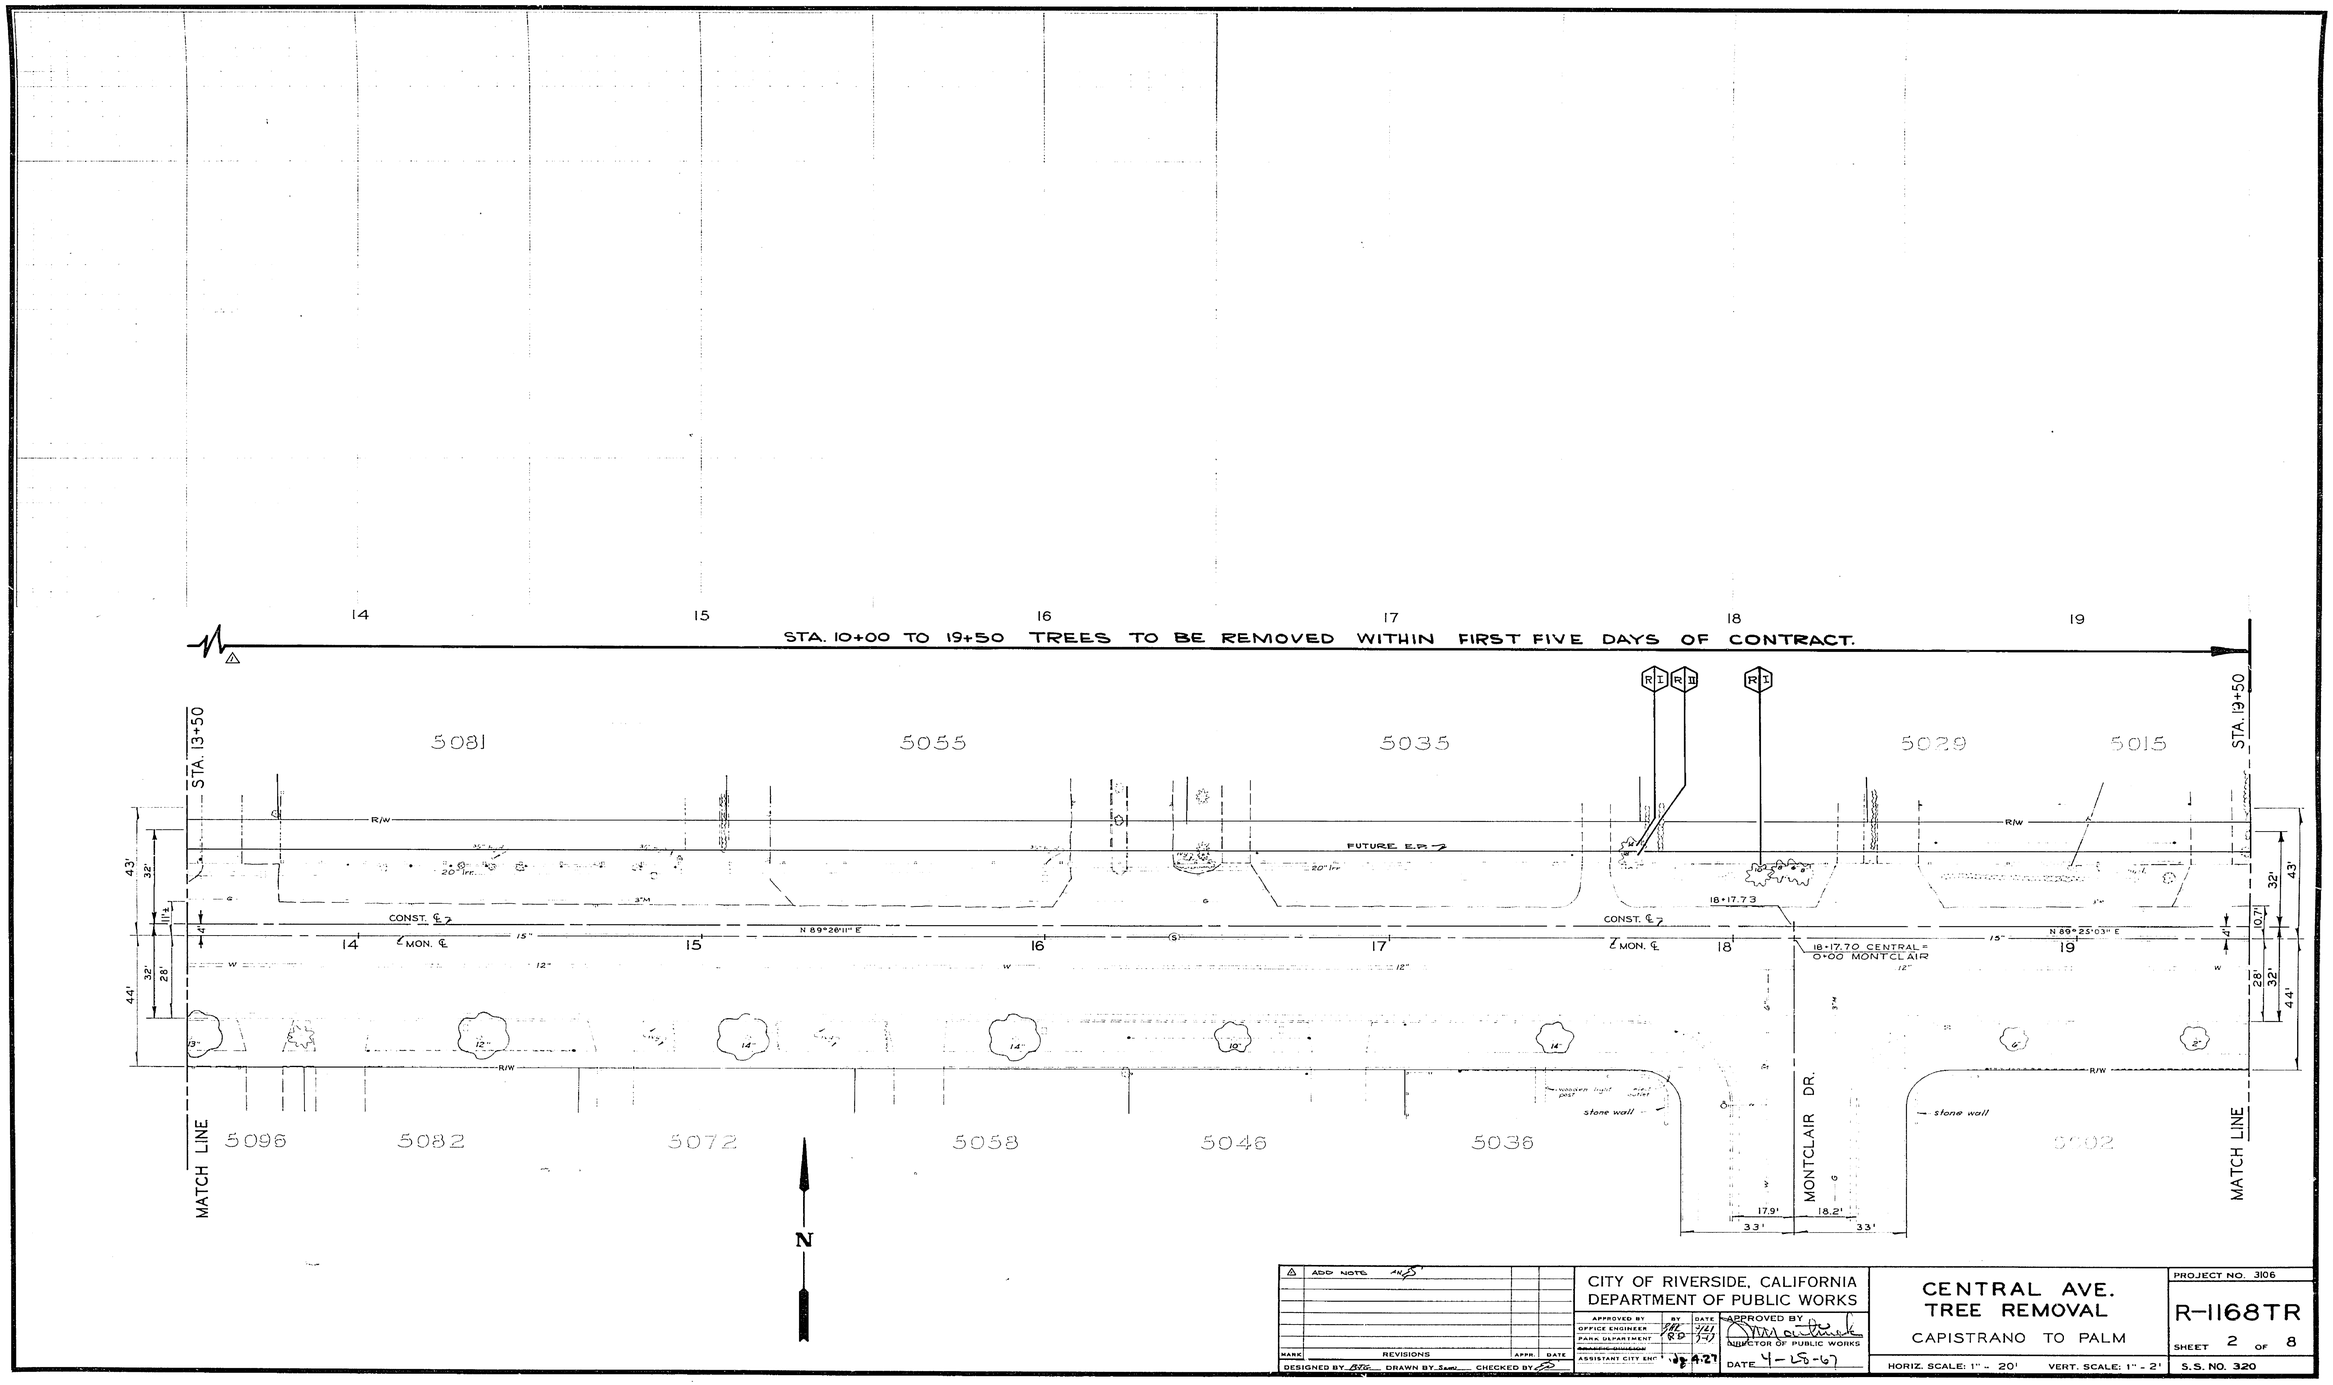

△	ADD NOTE AN		
MARK	REVISIONS	APPR.	DATE

DESIGNED BY BTG DRAWN BY Sam CHECKED BY

CITY OF RIVERSIDE, CALIFORNIA
DEPARTMENT OF PUBLIC WORKS

APPROVED BY	BY	DATE
OFFICE ENGINEER		
PARK DEPARTMENT	RD	5-17
~~TRAFFIC DIVISION~~		
ASSISTANT CITY ENG		4-27

APPROVED BY
DIRECTOR OF PUBLIC WORKS
DATE 4-28-67

CENTRAL AVE.
TREE REMOVAL
CAPISTRANO TO PALM

HORIZ. SCALE: 1" = 20' VERT. SCALE: 1" = 2'

PROJECT NO. 3106
R-1168TR
SHEET 2 OF 8
S.S. NO. 320

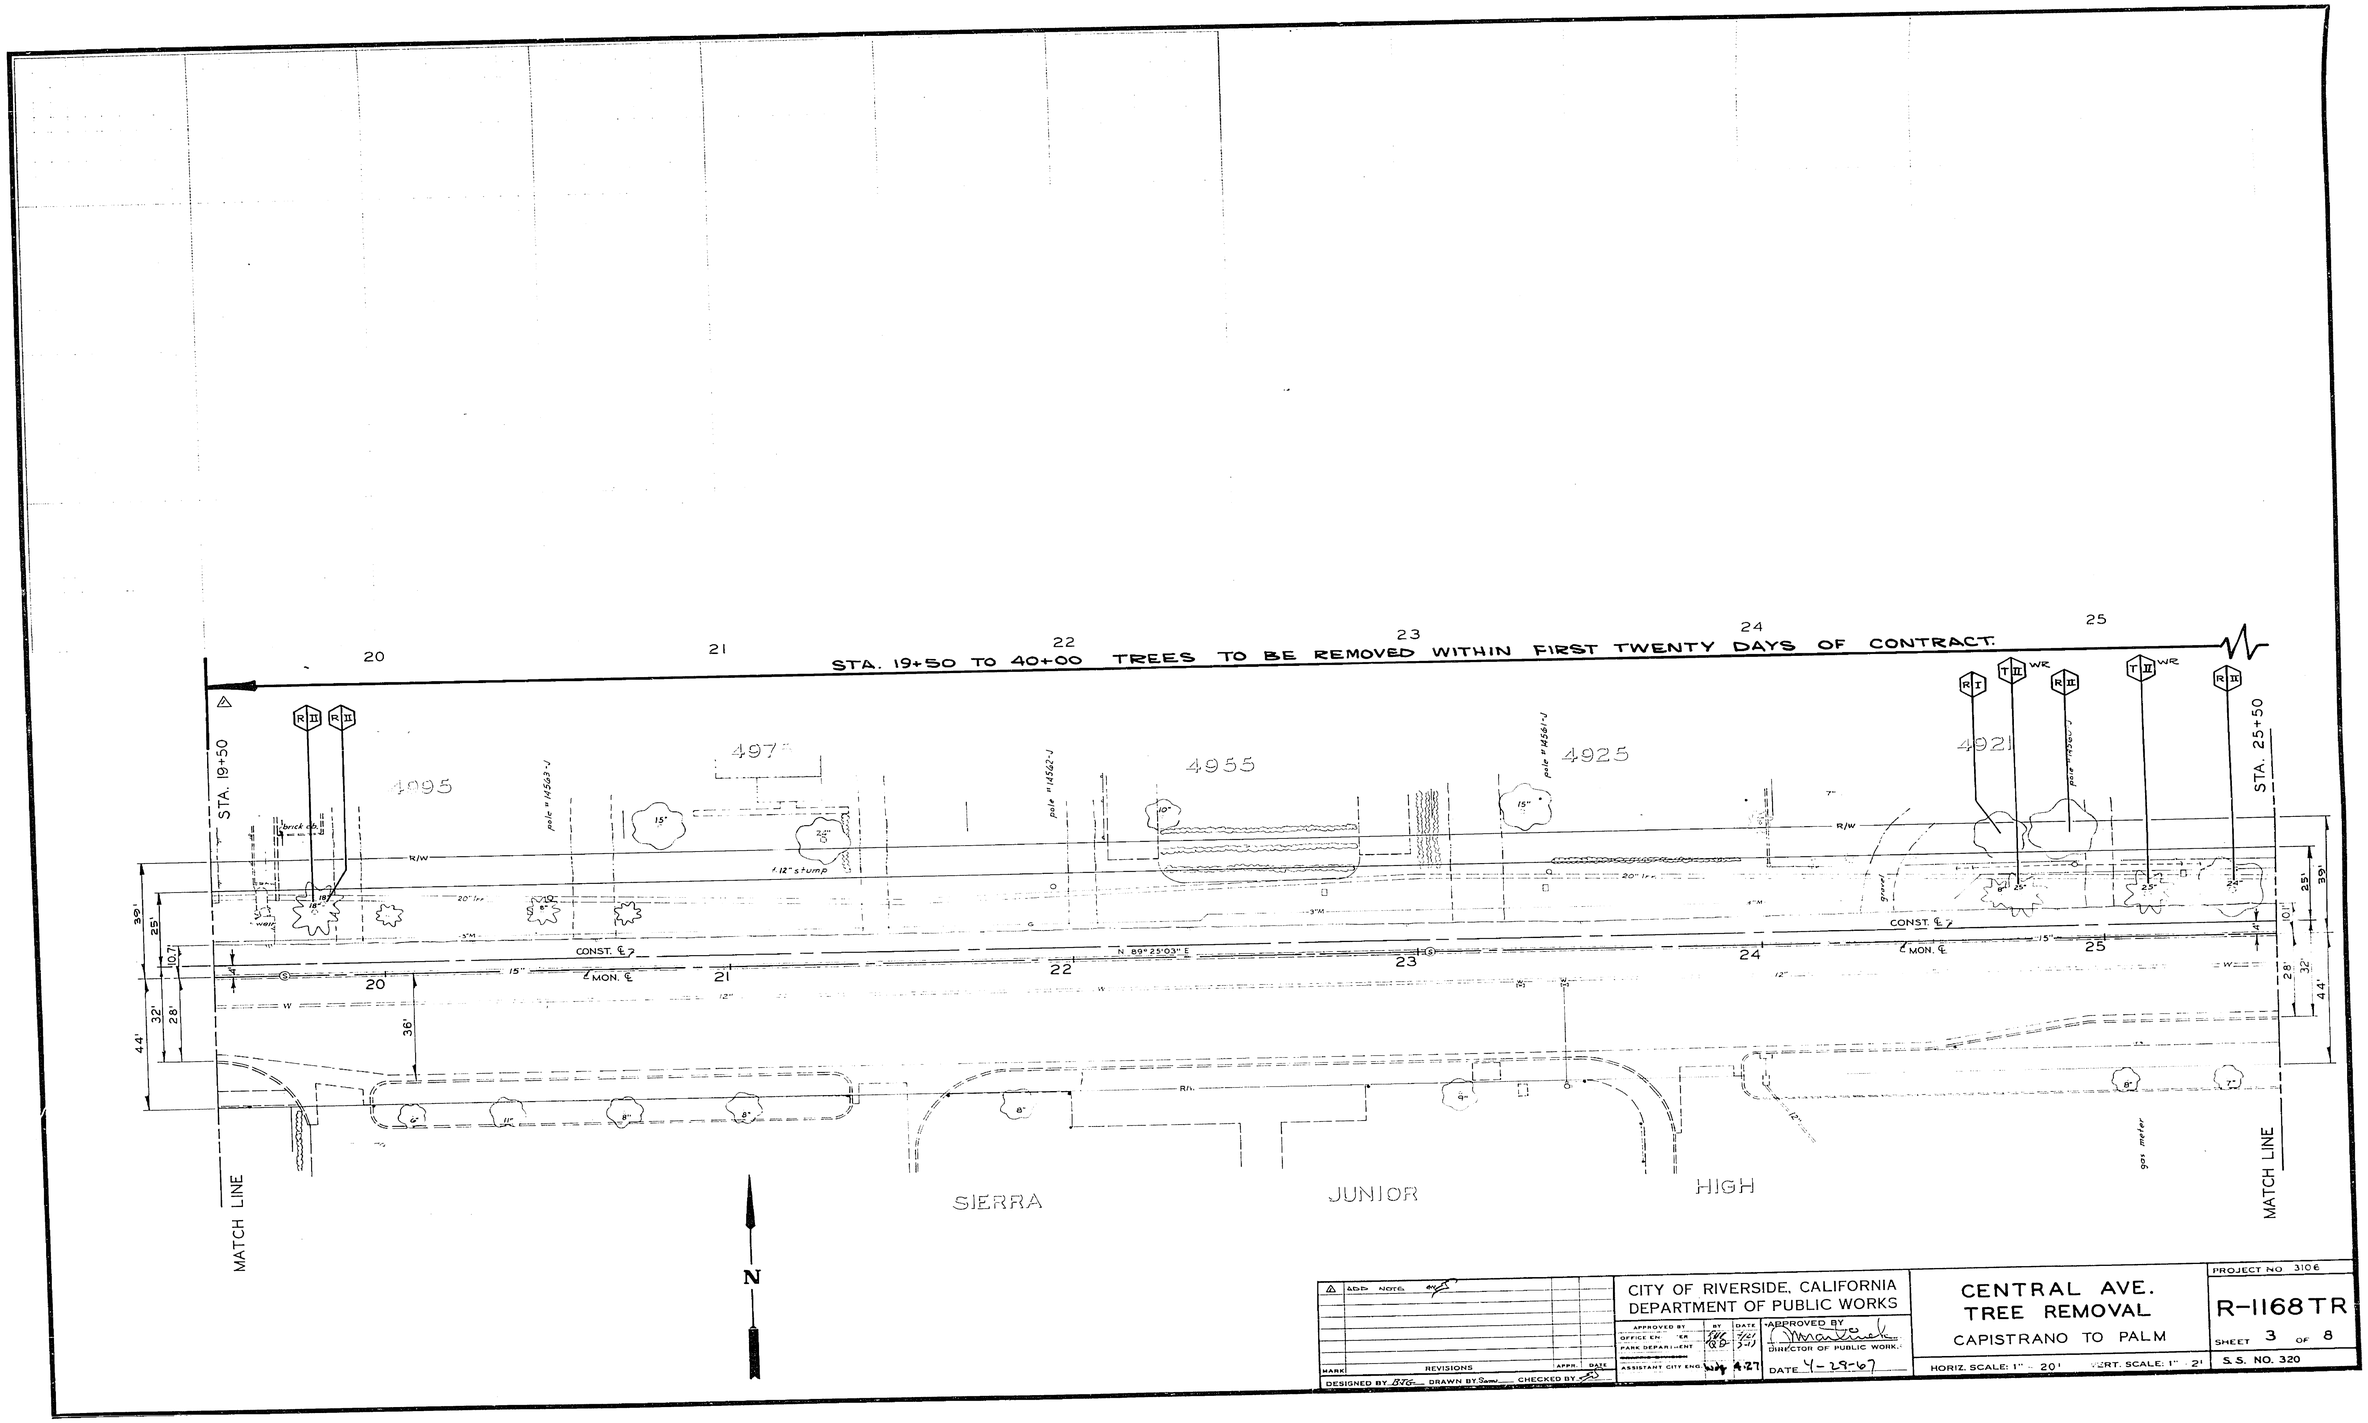
STA. 19+50 TO 40+00 TREES TO BE REMOVED WITHIN FIRST TWENTY DAYS OF CONTRACT.
20
21
22
23
24
25
STA. 19+50
STA. 25+50
4995
4975
4955
4925
4921
CONST. ℄
MON. ℄
N 89°25'03" E
R/W
MATCH LINE
SIERRA
JUNIOR
HIGH
N
ADD NOTE
MARK
REVISIONS
APPR.
DATE
DESIGNED BY
DRAWN BY
CHECKED BY
CITY OF RIVERSIDE, CALIFORNIA
DEPARTMENT OF PUBLIC WORKS
APPROVED BY
OFFICE ENGINEER
PARK DEPARTMENT
ASSISTANT CITY ENG.
APPROVED BY
DIRECTOR OF PUBLIC WORKS
DATE 4-29-67
CENTRAL AVE.
TREE REMOVAL
CAPISTRANO TO PALM
HORIZ. SCALE: 1" = 20'
VERT. SCALE: 1" = 2'
PROJECT NO 3106
R-1168TR
SHEET 3 OF 8
S.S. NO. 320

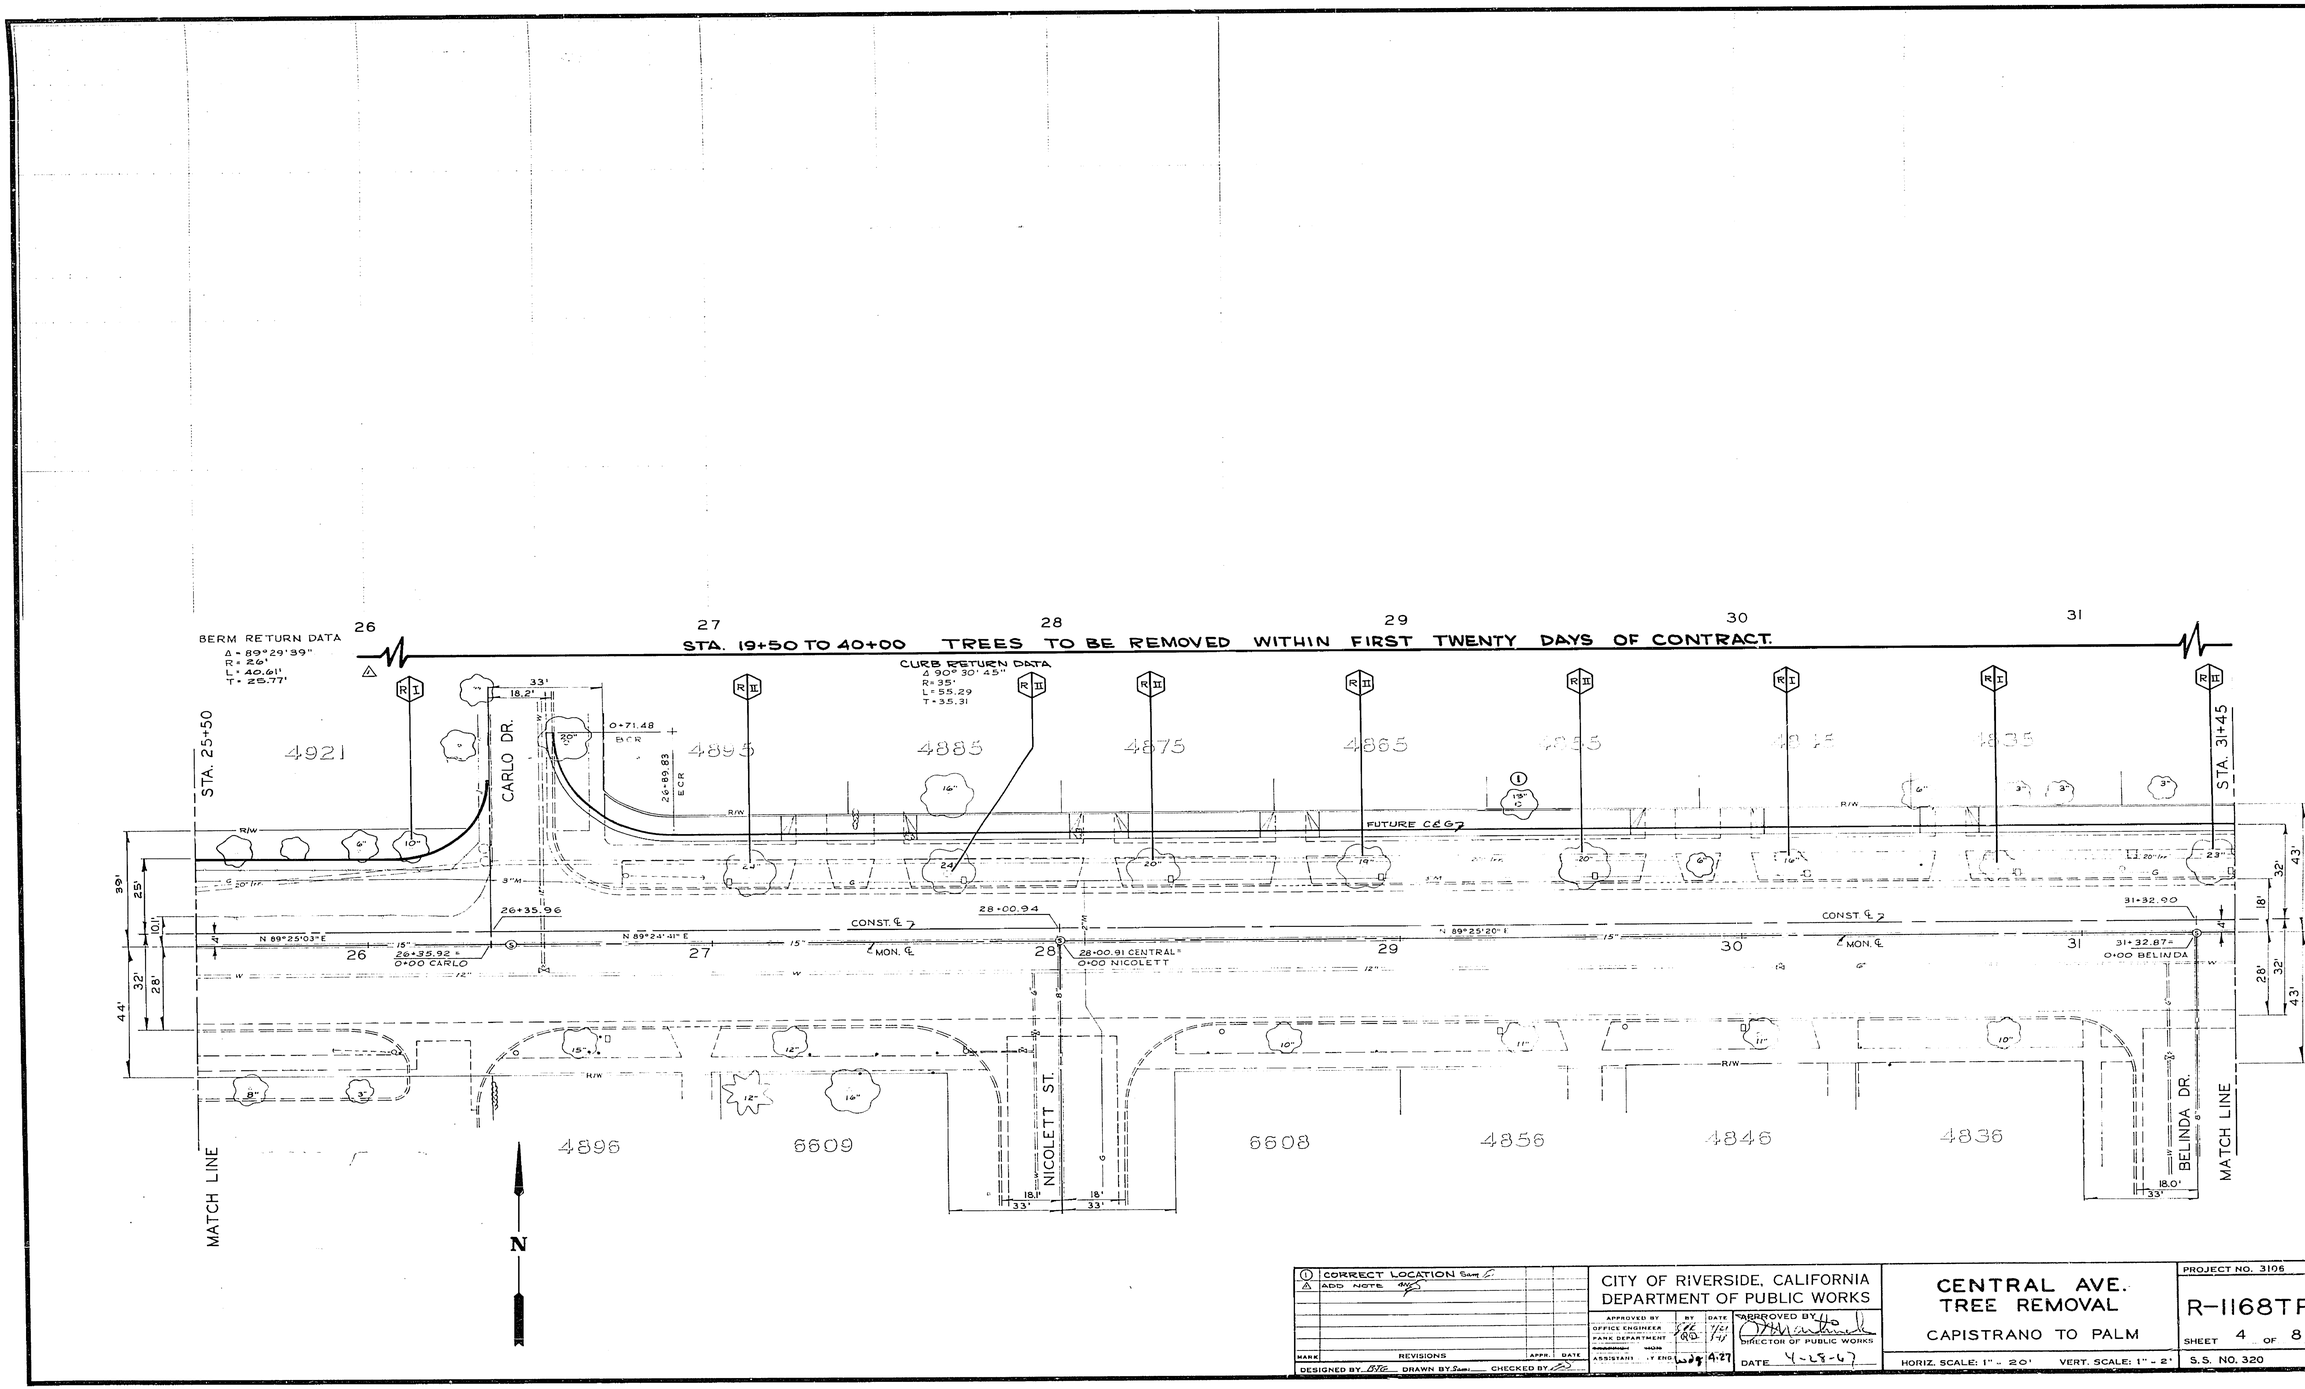

① CORRECT LOCATION Same	CITY OF RIVERSIDE, CALIFORNIA DEPARTMENT OF PUBLIC WORKS	CENTRAL AVE. TREE REMOVAL CAPISTRANO TO PALM	PROJECT NO. 3106 R-1168TR SHEET 4 OF 8
⚠ ADD NOTE	APPROVED BY / BY / DATE OFFICE ENGINEER / 7/21 PARK DEPARTMENT / 7/21 ASSISTANT ENGINEER / 4-27	APPROVED BY DIRECTOR OF PUBLIC WORKS DATE 4-28-67	HORIZ. SCALE: 1" = 20' VERT. SCALE: 1" = 2'
MARK / REVISIONS / APPR. / DATE			S.S. NO. 320
DESIGNED BY BTC DRAWN BY Same CHECKED BY			

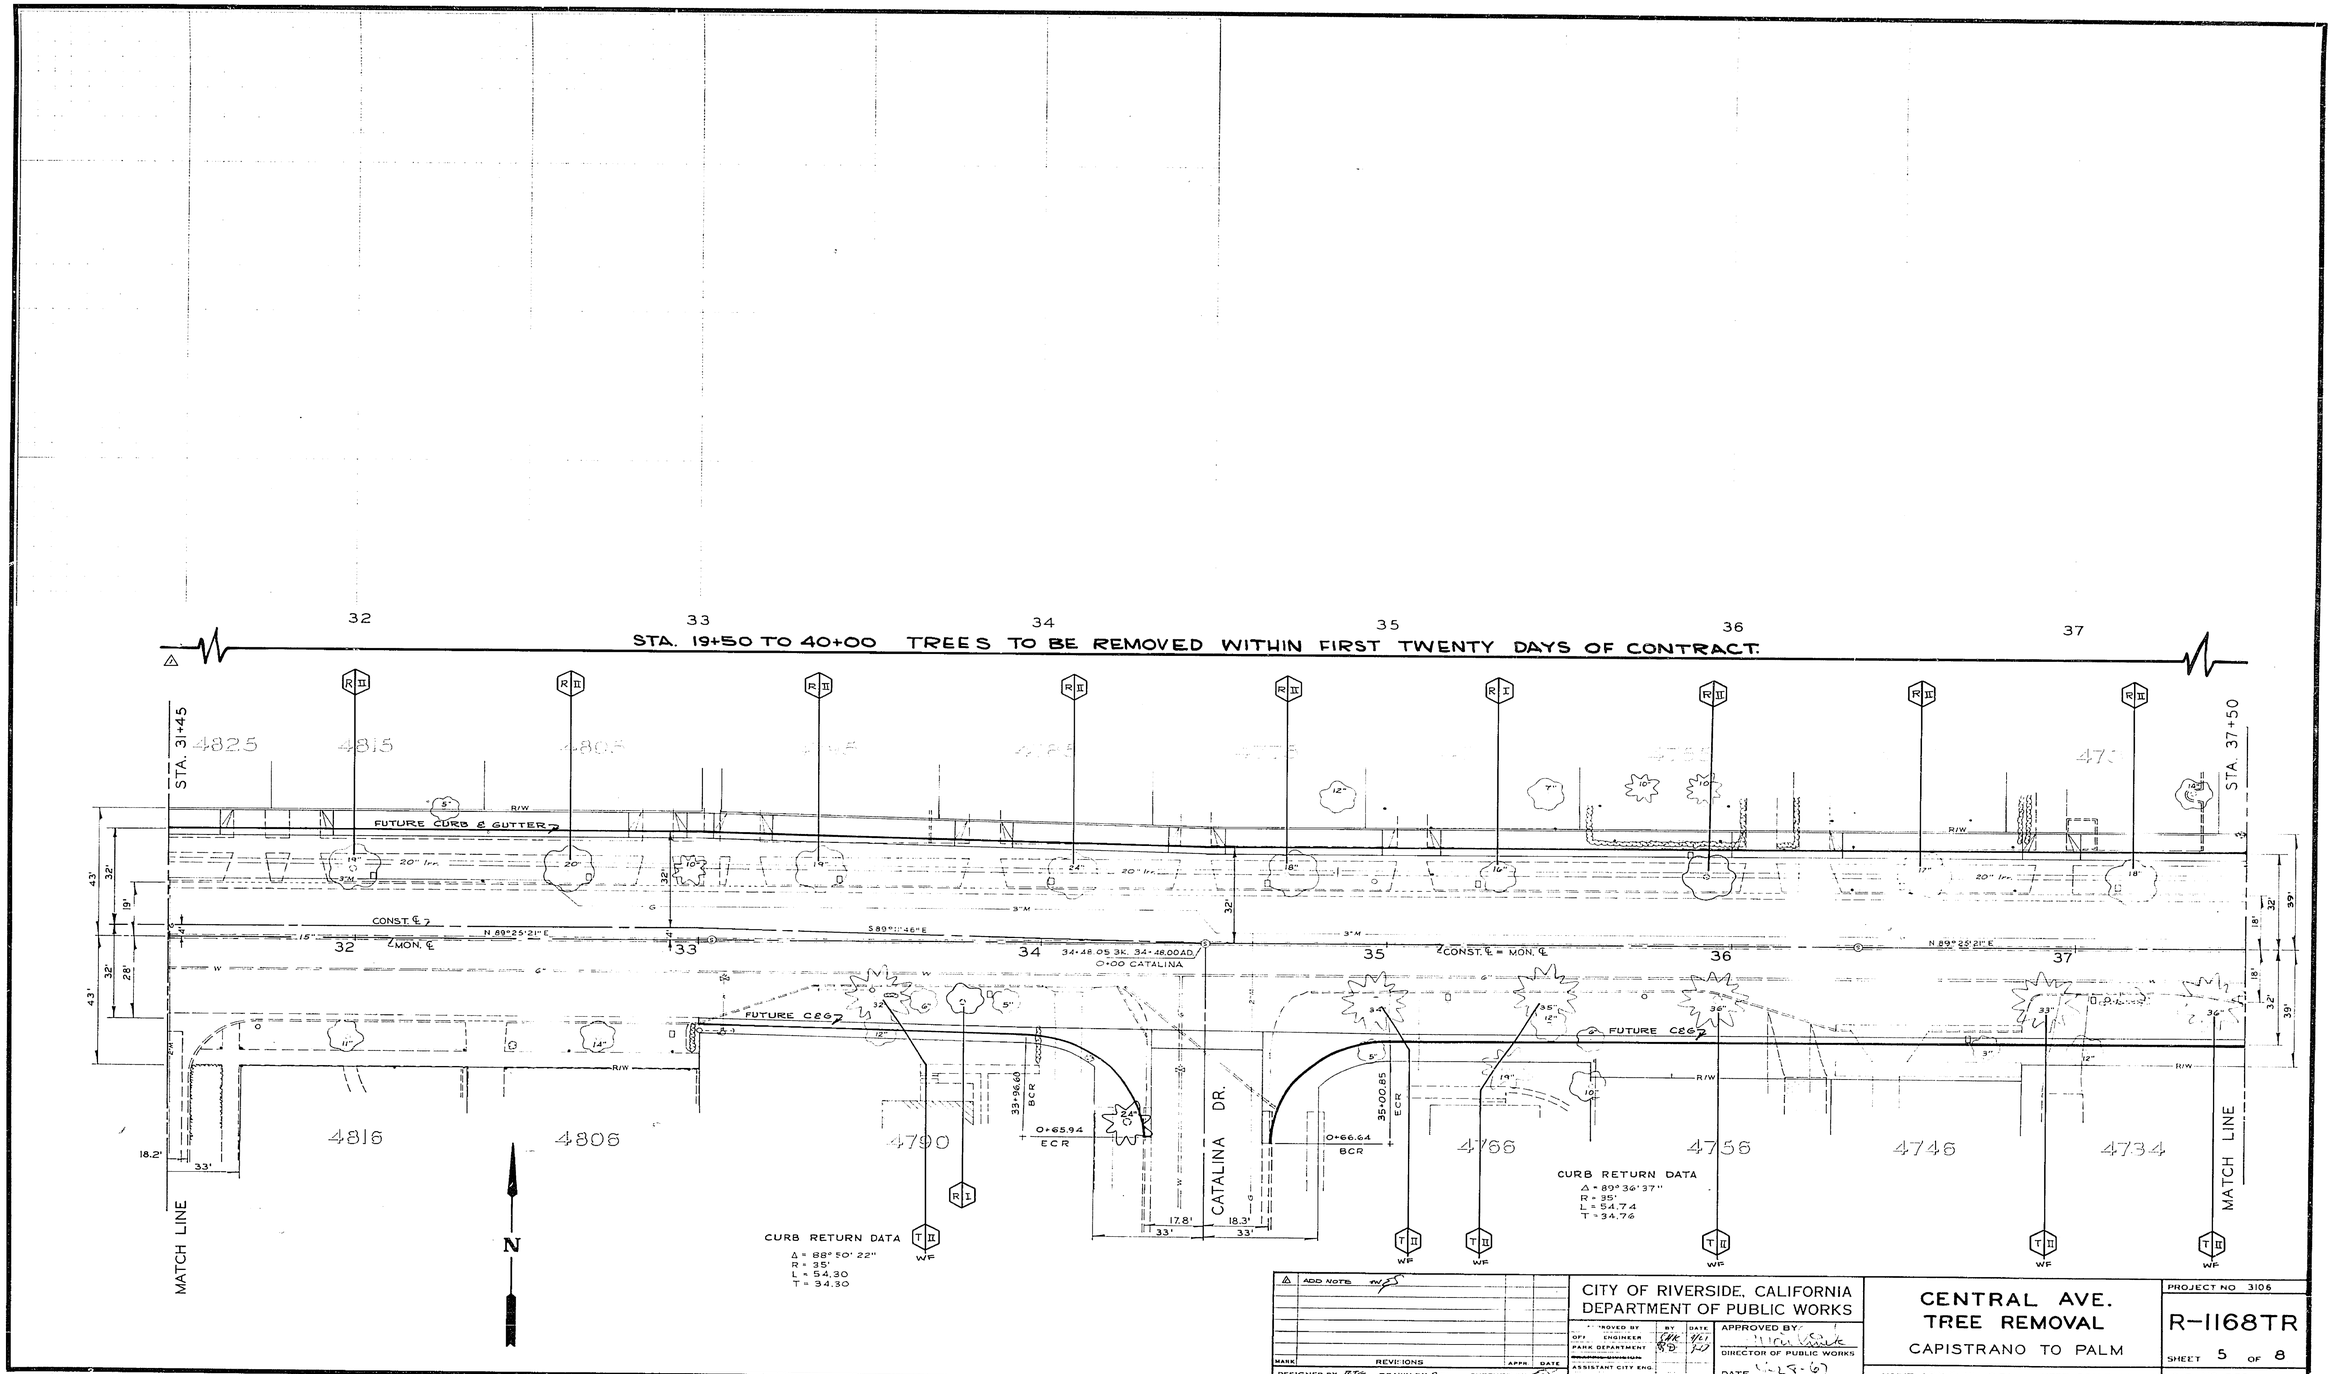

ADD NOTE	CITY OF RIVERSIDE, CALIFORNIA DEPARTMENT OF PUBLIC WORKS	CENTRAL AVE. TREE REMOVAL CAPISTRANO TO PALM	PROJECT NO 3106 R-1168TR SHEET 5 OF 8
MARK / REVISIONS / APPR / DATE	APPROVED BY / DIRECTOR OF PUBLIC WORKS	HORIZ. SCALE: 1" - 20' VERT. SCALE: 1" - 2'	S. S. NO. 320
DESIGNED BY / DRAWN BY / CHECKED BY	DATE 1-28-67		

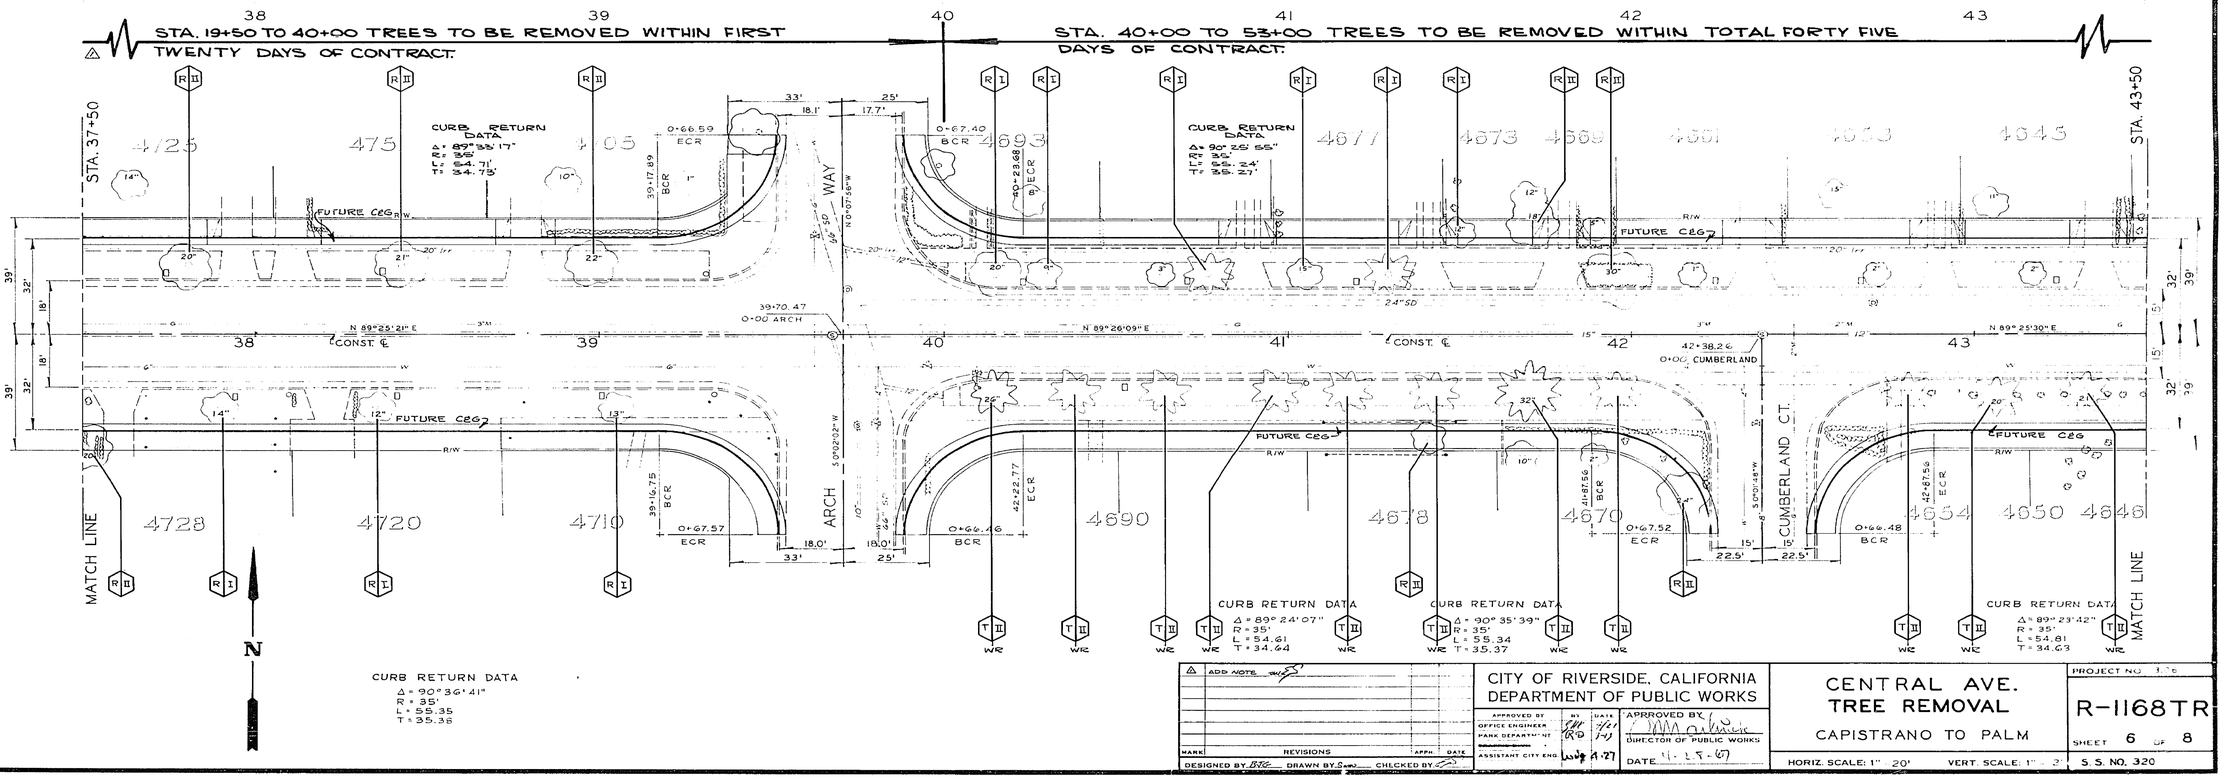

ADD NOTE	CITY OF RIVERSIDE, CALIFORNIA DEPARTMENT OF PUBLIC WORKS	CENTRAL AVE. TREE REMOVAL CAPISTRANO TO PALM	PROJECT NO. 3.06 R-1168TR SHEET 6 OF 8
MARK / REVISIONS / APPR. / DATE	APPROVED BY / BY / DATE OFFICE ENGINEER / 4/21 PARK DEPARTMENT / 1-4 ASSISTANT CITY ENG. / 4-27	APPROVED BY DIRECTOR OF PUBLIC WORKS DATE 4-25-67	HORIZ. SCALE: 1" = 20' VERT. SCALE: 1" = 2'
DESIGNED BY BTG DRAWN BY S.W. CHECKED BY			S. S. NO. 320

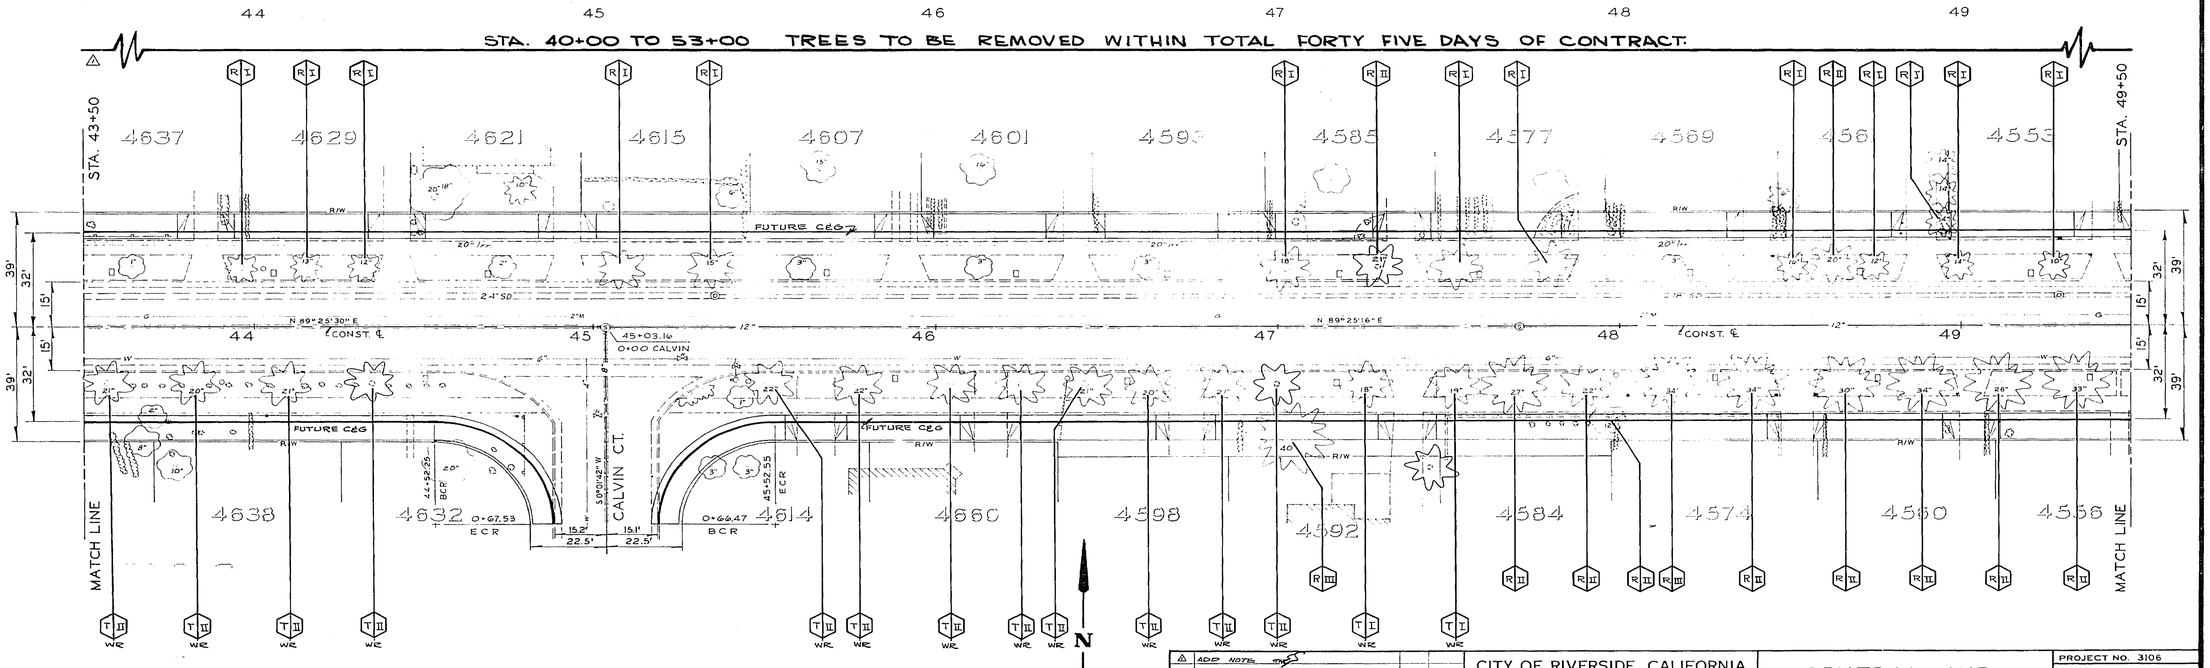

CURB RETURN DATA
Δ = 90°36'12"
R = 35'
L = 55.35
T = 35.37

CURB RETURN DATA
Δ = 89°23'34"
R = 35'
L = 54.61
T = 34.63

MARK	REVISIONS	APPR.	DATE
△	ADD NOTE		

DESIGNED BY BTG DRAWN BY Sam CHECKED BY

CITY OF RIVERSIDE, CALIFORNIA
DEPARTMENT OF PUBLIC WORKS

APPROVED BY	BY	DATE
OFFICE ENGINEER		
PARK DEPARTMENT	RD	3-17
ASSISTANT CITY ENG.		4-27

APPROVED BY
DIRECTOR OF PUBLIC WORKS
DATE 4-28-67

CENTRAL AVE.
TREE REMOVAL
CAPISTRANO TO PALM

HORIZ. SCALE: 1" = 20' VERT. SCALE: 1" = 2'

PROJECT NO. 3106
R-1168TR
SHEET 7 OF 8
S.S. NO. 320

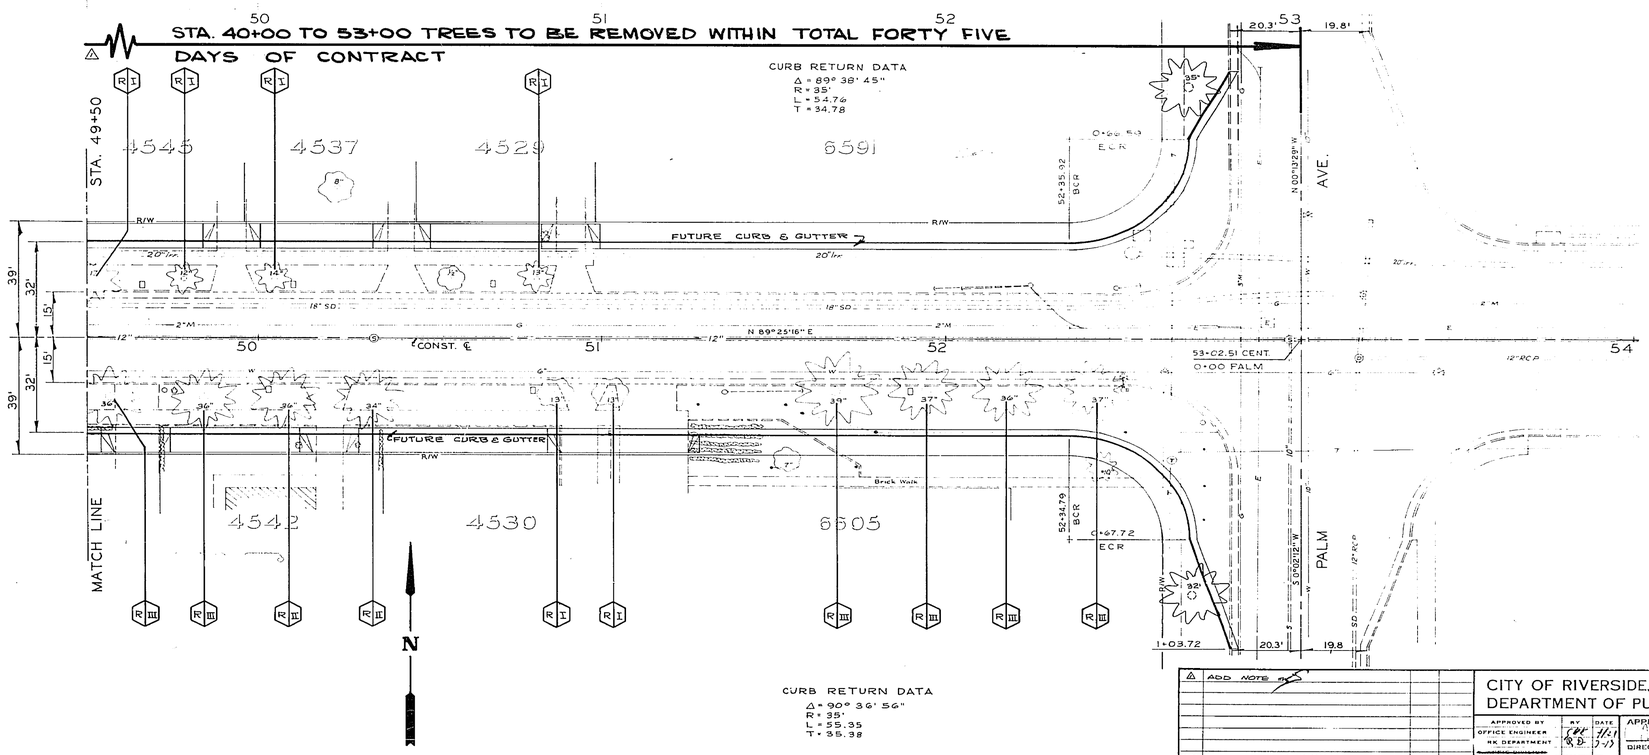

ADD NOTE	CITY OF RIVERSIDE, CALIFORNIA DEPARTMENT OF PUBLIC WORKS	CENTRAL AVE. TREE REMOVAL CAPISTRANO TO PALM	PROJECT NO. 3106 R-1168TR SHEET 8 OF 8
MARK / REVISIONS / APPR. / DATE	APPROVED BY / OFFICE ENGINEER / RK DEPARTMENT / ASSISTANT CITY ENG. / BY / DATE / 4-27	APPROVED BY / DIRECTOR OF PUBLIC WORKS / DATE 4-28-67	HORIZ. SCALE: 1" = 20' VERT. SCALE: 1" = 2'
DESIGNED BY / DRAWN BY / CHECKED BY			S.S. NO. 320