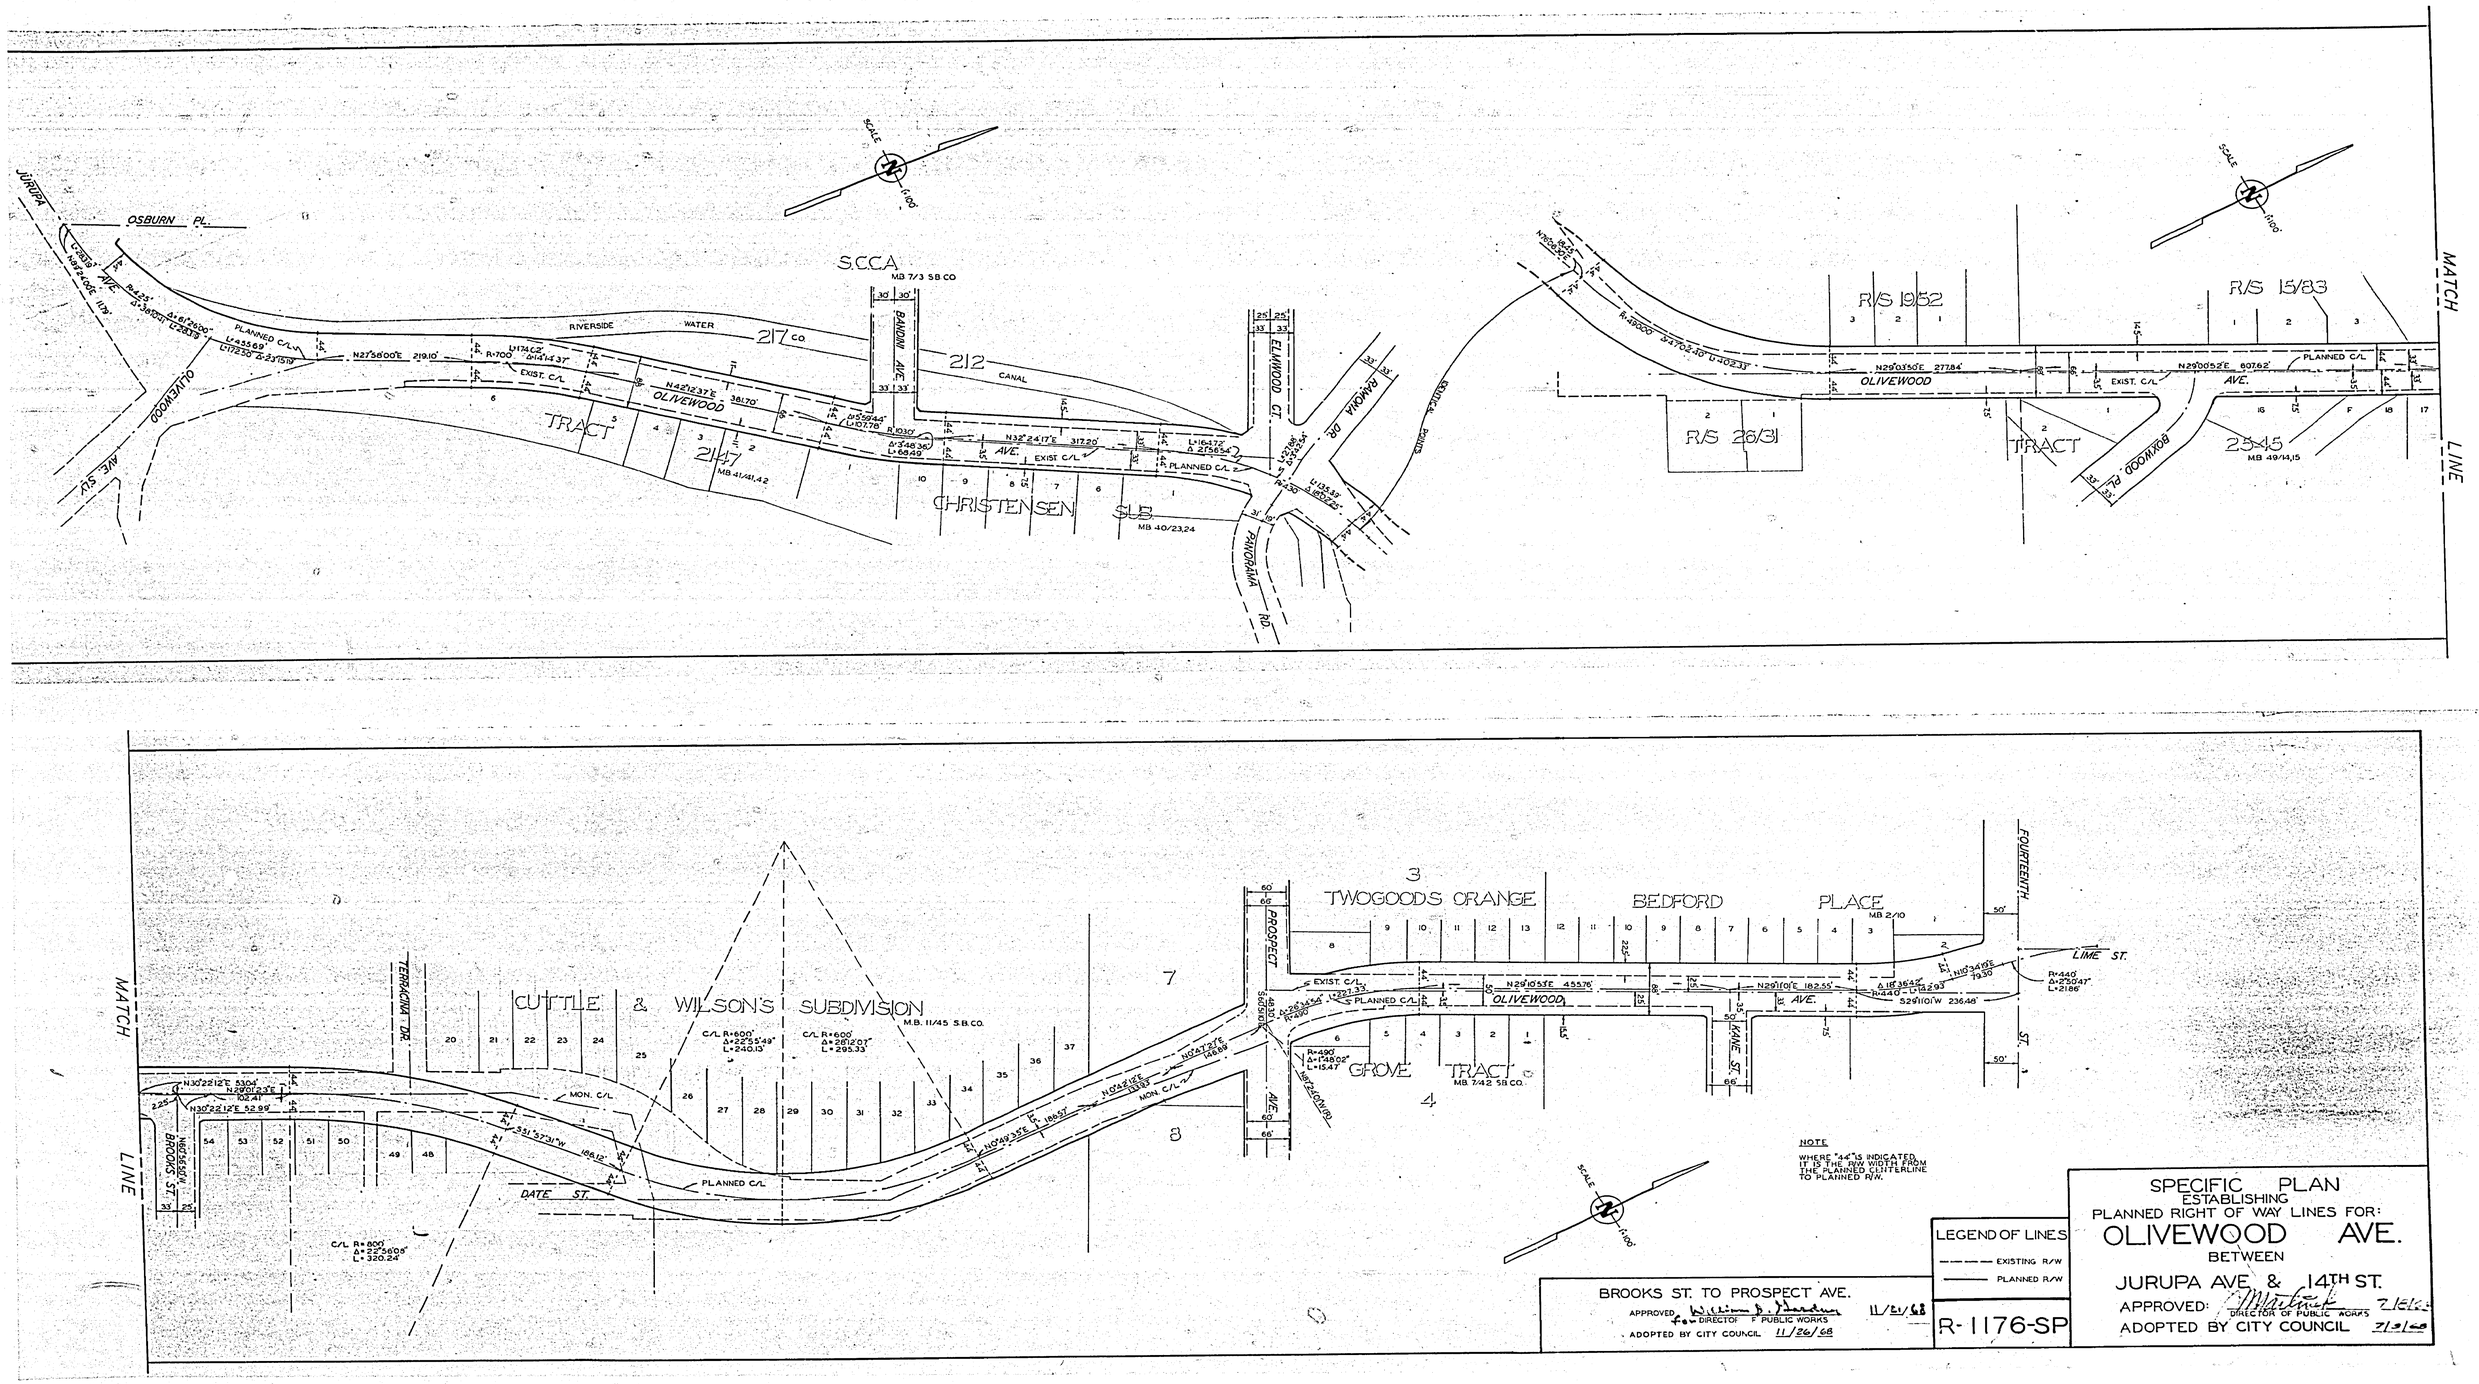
JURUPA
OSBURN PL.
AVE.
OLIVEWOOD
AVE. SLY
PLANNED C/L
RIVERSIDE
WATER
217 CO
N27°58'00"E 219.10'
EXIST. C/L
OLIVEWOOD
TRACT
2141
MB 41/41,42
S.C.C.A.
MB 7/3 SB CO
BANDINI AVE.
212
CANAL
N42°18'37"E 381.70'
N32°24'17"E 317.20'
EXIST. C/L
PLANNED C/L
CHRISTENSEN SUB
MB 40/23,24
ELMWOOD CT.
RAMONA DR.
PANORAMA RD.
SCALE 1:100'
R/S 1952
R/S 15/83
R/S 26/31
N29°03'50"E 277.84'
N29°00'52"E 607.62'
PLANNED C/L
OLIVEWOOD
AVE.
TRACT
POLYWOOD PL.
2545
MB 49/13,15
MATCH LINE

MATCH LINE
TERRACINA DR.
CUTTLE & WILSON'S SUBDIVISION
M.B. 11/45 S.B.CO.
C/L R=600' Δ=22°55'49" L=240.13'
C/L R=600' Δ=28°12'07" L=295.33'
C/L R=800' Δ=22°56'05" L=320.24'
MON. C/L
PLANNED C/L
DATE ST.
BROOKS ST.
N30°22'12"E 53.04'
N29°01'23"E 102.41'
N30°22'12"E 52.99'
N60°55'50"W
S31°37'31"W 168.12'
N04°27'12"E 138.69'
N04°42'12"E 13.93'
N10°49'35"E 186.59'
7
8
3
4
TWOGOODS ORANGE
BEDFORD PLACE
MB 2/10
PROSPECT AVE.
EXIST. C/L
PLANNED C/L
OLIVEWOOD AVE.
N29°10'55"E 455.76'
N29°10'01"E 182.55'
S29°10'01"W 236.48'
R=490' Δ=1°48'02" L=15.47'
GROVE TRACT
MB 7/42 SB CO.
KANE ST.
FOURTEENTH ST.
LINE ST.
R=440' Δ=25°47' L=218.6'
N10°34'05"E 19.30'
SCALE 1:100'
NOTE
WHERE "S4" IS INDICATED IT IS THE R/W WIDTH FROM THE PLANNED CENTERLINE TO PLANNED R/W.
LEGEND OF LINES
EXISTING R/W
PLANNED R/W
BROOKS ST. TO PROSPECT AVE.
APPROVED William D. Davidson DIRECTOR OF PUBLIC WORKS 11/21/68
ADOPTED BY CITY COUNCIL 11/26/68
R-1176-SP
SPECIFIC PLAN
ESTABLISHING
PLANNED RIGHT OF WAY LINES FOR:
OLIVEWOOD AVE.
BETWEEN
JURUPA AVE & 14TH ST.
APPROVED: DIRECTOR OF PUBLIC WORKS 2/5/69
ADOPTED BY CITY COUNCIL 2/5/69