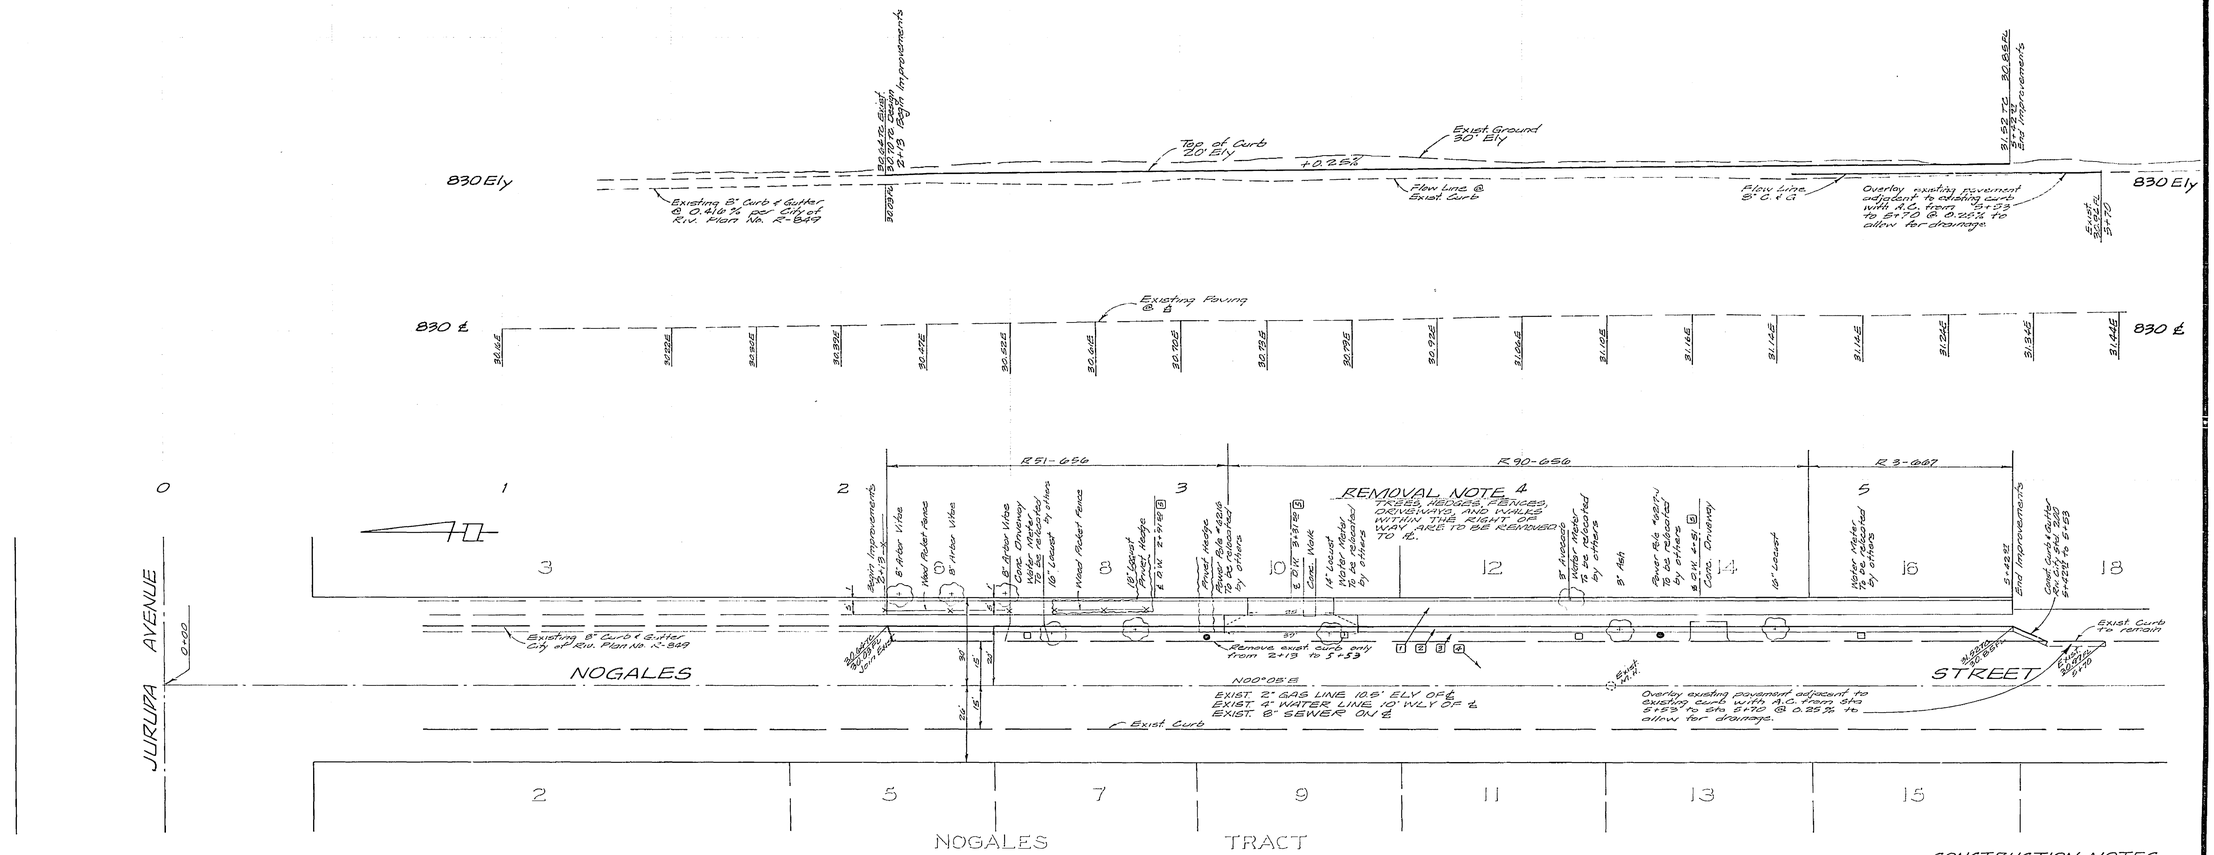

GENERAL NOTES:

1. IT SHALL BE THE RESPONSIBILITY OF THE CONTRACTOR TO CLEAR THE RIGHT OF WAY IN ACCORDANCE WITH THE PROVISIONS OF LAW AS IT AFFECTS EACH UTILITY INCLUDING IRRIGATION LINES AND APPURTENANCES AND AT NO COST TO THE CITY.
2. CONSTRUCTION SHALL BE IN ACCORDANCE WITH THE CITY OF RIVERSIDE, DEPARTMENT OF PUBLIC WORKS SPECIFICATIONS NO. 441, AND STANDARD DRAWINGS.
3. PRIME COAT, SEAL COAT, AND PAINT BINDER ARE REQUIRED.
4. GRADING WILL REQUIRE A PERMIT UNDER ORDINANCE 3093 FOR A CUT OR FILL EXCEEDING 100 CUBIC YARDS, OR A FILL OVER ONE FOOT IN DEPTH.
5. TRIM EDGE OF EXISTING PAVEMENT, WHERE NEW PAVING JOINS EXISTING PAVEMENT, TO A CLEAN STRAIGHT LINE. CONSTRUCT MATCH-UP PAVING AS SHOWN AND OVERLAY PAVING AS DIRECTED IN THE FIELD TO PRODUCE A SMOOTH CROWN SECTION.
6. THE AMOUNT OF ASPHALT OVERLAY ON EXISTING PAVEMENT HAS BEEN ESTIMATED BY THE ENGINEER TO BE APPROXIMATELY 14.8 TONS.
7. NO STREET LIGHT PLAN IS REQUIRED. TWO MAST ARMS TO BE PLACED ON EXISTING POLES. #450.00 FEE

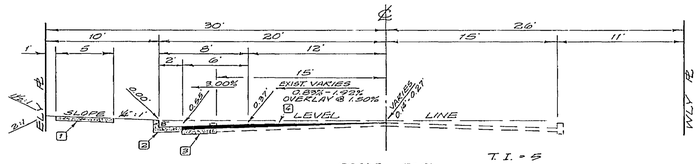

SCALE 1" = 6'
TYPICAL SECTION
NOGALES STREET
STA 2+13 TO STA 5+42.22

CONSTRUCTION NOTES

1. CONST. SIDEWALK, RIV. CITY STD. NO. 350
2. CONST. CURB & GUTTER, 8" CURB FACE, RIV. CITY STD. NO. 200
3. PLACE 3" A.C. OVER 9" CLASS 3 A.B.
4. OVERLAY PAVING AS DIRECTED IN THE FIELD TO PRODUCE A SMOOTH CROWN SECTION
5. CONST. DRIVEWAY, RIV. CITY STD. NO. 302 A = 22', B = 36', EXCEPT AS SHOWN

BENCH MARK

CITY OF RIVERSIDE — S. & L. IN EAST CURB OF BROCKTON AVE. 15' SLY OF SOUTH PROP. LINE OF JURUPA AVENUE
ELEV 826.186'

J.F. DAVIDSON ASSOCIATES
CIVIL ENGINEERS - SURVEYORS - PLANNERS
RIVERSIDE, CALIFORNIA
APPROVED BY Robert S. Hopper DATE 6-3-66
R.E. 13699
W.O. 1116 FOR: ALBERT & SHOOK P.B. 458/16

MARK	REVISIONS	APPR.	DATE

DESIGNED BY WHP DRAWN BY WHP CHECKED BY [illegible]

CITY OF RIVERSIDE, CALIFORNIA
DEPARTMENT OF PUBLIC WORKS

APPROVED BY	BY	DATE
OFFICE ENGINEER	GZR	9-13
PARK DEPARTMENT	[illegible]	9-15
TRAFFIC DIVISION	[illegible]	9-15
ASSISTANT CITY ENG.	[illegible]	9-15

APPROVED BY [signature]
DIRECTOR OF PUBLIC WORKS
DATE 9-19-66

STREET PLAN & PROFILE
NOGALES STREET
SLY OF JURUPA AVENUE
STA 2+13 TO STA 4+82.22
R90-656 R51-656
R3-667

HORIZ. SCALE: 1" = 20' VERT. SCALE: 1" = 4'

PROJECT NO. R-1179
SHEET - OF -
FILE NO. 3335