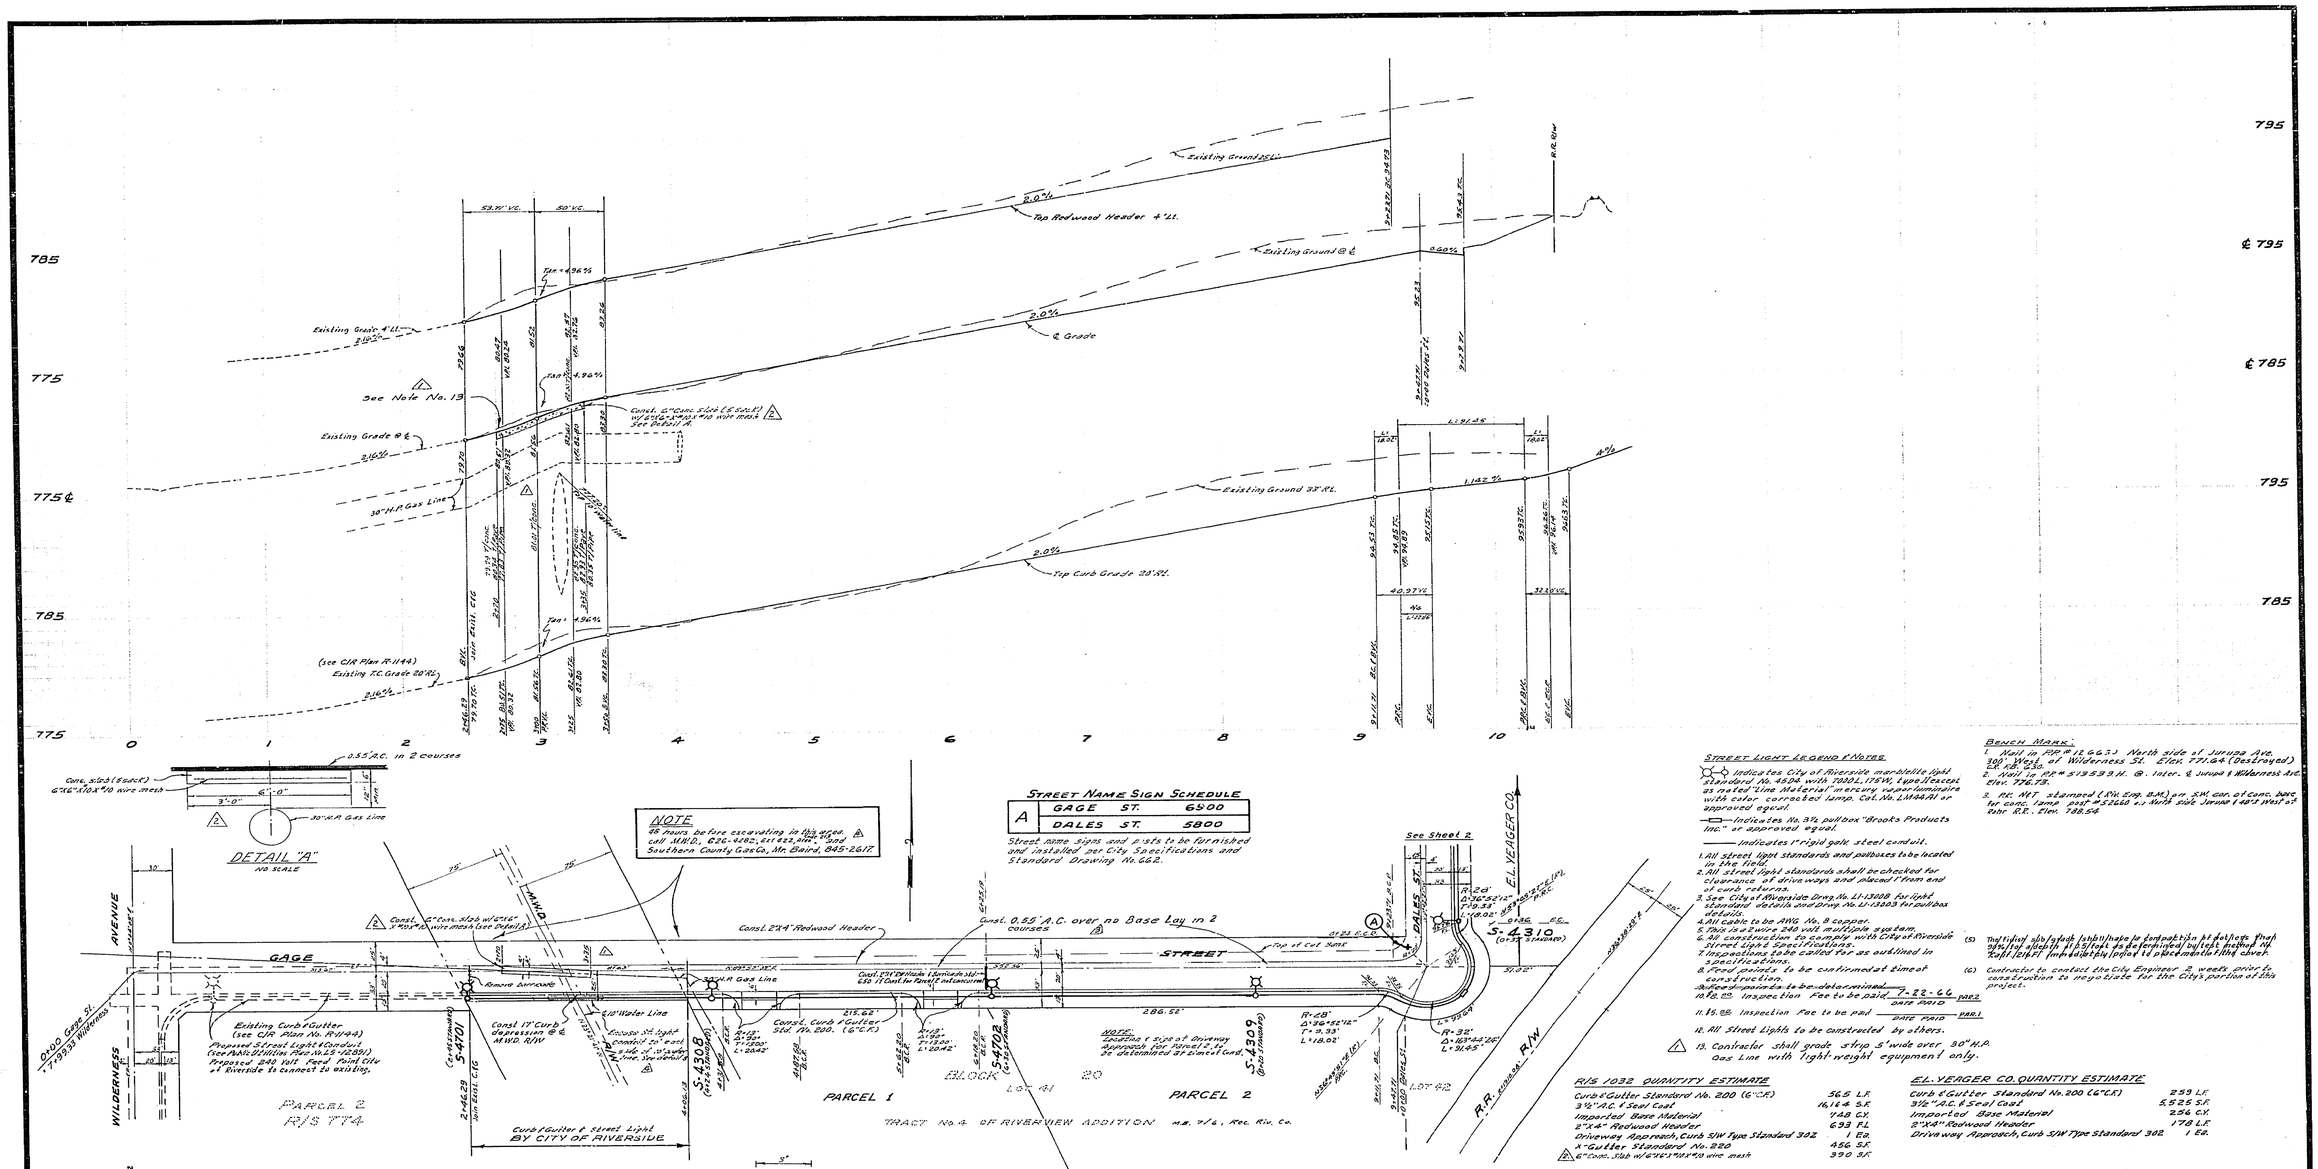

DETAIL "A"
NO SCALE

NOTE
48 hours before excavating in this area, call U.S.A.D. 876-4282, first aid, Mr. Beal Southern County Gas Co., Mr. Baird, 845-2617

STREET NAME SIGN SCHEDULE

A	GAGE	ST.	6900
	DALES	ST.	5800

Street name signs and posts to be furnished and installed per City Specifications and Standard Drawing No. 662.

NOTE:
Location & type of Driveway approach for Parcel 2 to be determined at a later date.

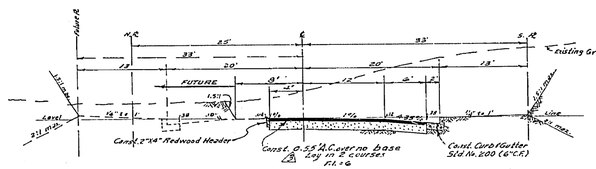

TYPICAL SECTION
GAGE STREET
NO SCALE

DETAIL "B"
no scale

NOTE:
Trees will be placed 6' back of face of curb.

STREET LIGHT LEGEND & NOTES

Indicates City of Riverside marblelite light standard No. 4324 with 100BL, 175W, type II except as noted "Line Material" mercury vapor luminaire with color corrected lamp. Cat. No. LM148-A1 or approved equal.

Indicates No. 3½ pullbox "Brooks Products Inc." or approved equal.

Indicates 1" rigid galv. steel conduit.

1. All street light standards and pullboxes to be located in the field.
2. All street light standards shall be checked for clearance of drive ways and placed 1' from end of curb returns.
3. See City of Riverside Dwg. No. LI-13008 for light standard details and Dwg. No. LI-13003 for pullbox details.
4. All cable to be AWG No. 8 copper.
5. This is a 2 wire 240 volt multiple system.
6. All construction to comply with City of Riverside Street Light Specifications.
7. Inspections to be called for as outlined in specifications.
8. Feed points to be confirmed at time of construction.
9. Feed points to be determined.
10. Pd. ☎ Inspection Fee to be paid 7-22-66 DATE PAID PAID
11. B.S. ☎ Inspection Fee to be paid DATE PAID PAID
12. All Street Lights to be constructed by others.
13. Contractor shall grade strip 5' wide over 30" H.P. Gas Line with light weight equipment only.

BENCH MARK:
1. Nail in PP # 12 6653 North side of Jurupa Ave. 300' West of Wilderness St. Elev. 771.64 (Destroyed)
2. Nail in PP # 513533 N. @ Inter. of Jurupa & Wilderness Ave. Elev. 776.78.
3. RE. NET stamped (R.W. Eng. B.M.) on S.W. cor. of conc. base for conc. lamp post # 32260 on North side Jurupa 48'± West of Rear R.R. Elev. 788.56.

(5) That vertical clearance between the bottom of the luminaire and the top of the ballast shall be determined by light method in "Traffic Control Manual" to be made to the City Engineer.

(6) Contractor to contact the City Engineer 2 weeks prior to construction to negotiate for the City's portion of this project.

R/S 1032 QUANTITY ESTIMATE

Curb & Gutter Standard No. 200 (6" C.F.)	565 L.F.
3½" A.C. & Seal Coat	16,164 S.F.
Imported Base Material	148 C.Y.
2"x4" Redwood Header	693 F.L.
Driveway Approach, Curb, S/W Type Standard 302	1 Ea.
A" Gutter Standard No. 220	456 S.F.
6" Conc. Slab w/ 6"x6"x4"x4" #10 wire mesh	390 S.F.

EL YEAGER CO. QUANTITY ESTIMATE

Curb & Gutter Standard No. 200 (6" C.F.)	259 L.F.
3½" A.C. & Seal Coat	5,525 S.F.
Imported Base Material	256 C.Y.
2"x4" Redwood Header	176 L.F.
Driveway Approach, Curb S/W Type Standard 302	1 Ea.

CITY OF RIVERSIDE QUANTITY ESTIMATE

Curb & Gutter Standard No. 200 (6" C.F.)	160 L.F.
Street Light	1 Ea.

APPROVED FOR STREET LIGHTS
Don Campbell
CHIEF UTILITY ENGINEER 12-5-68 DATE

ALBERT A. WEBB ASSOCIATES
CIVIL ENGINEERS
RIVERSIDE, CALIFORNIA
APPROVED BY Ernest N. Webb DATE 7/5/68
R.E. No. 9876

W.O. 66-135 FOR: Walter Smith F.B. 560

S.R. # 307 R-36 R-15

MARK	REVISIONS	BY	DATE	APPR.	DATE
A	Added St. light access, revised work note #3				
B	Paving Section Revised				
C	Added 6" Conc. slab to protect 30" H.P. Gas Line				
D	Revised Conc. Curb & Gutter repairs to Dwg. No. 13-2202				
E	Revised Note #13				

DESIGNED BY Bal DRAWN BY Bal CHECKED BY

This construction approved separately by approval below.
Approval for Curb & Gutter only
William B. Gardner
DATE 11-5-68

CITY OF RIVERSIDE, CALIFORNIA
DEPARTMENT OF PUBLIC WORKS

APPROVED BY	BY	DATE
OFFICE ENGINEER		1-7
PARK DEPARTMENT		12-5
TRAFFIC DIVISION		2-9
ASSISTANT CITY ENG.		1-7
		11-6

APPROVED BY
DIRECTOR OF PUBLIC WORKS
DATE 1-7-69

STREET PLAN & PROFILE
GAGE STREET
M.W.D. R/W TO DALES STREET
SOUTH SIDE
R/S No. 1032

HORIZ. SCALE: 1" = 50' VERT. SCALE: 1" = 5'

PROJECT NO. R-1188
LS-13202
SHEET 1 OF 2
FILE NO. 66-135-A

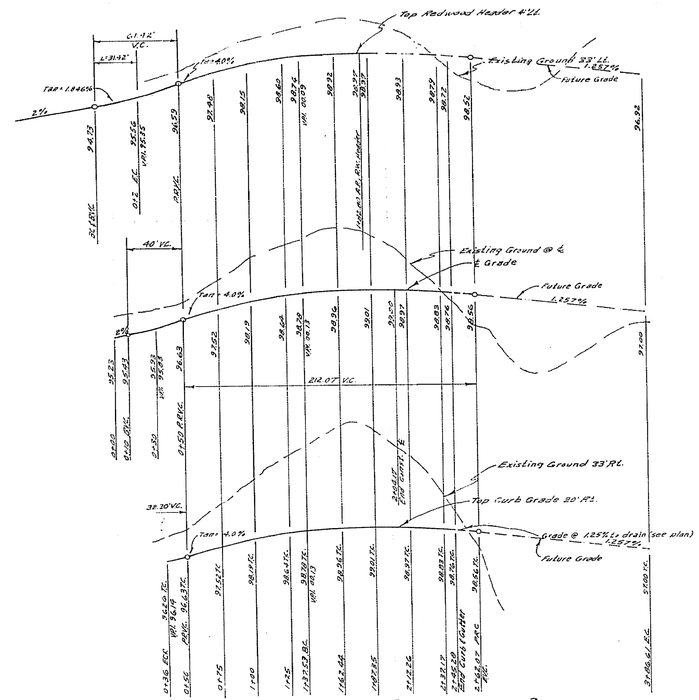

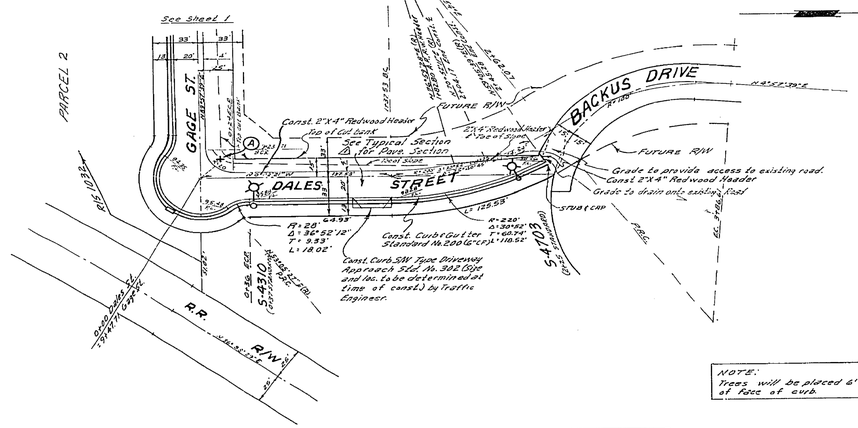

NOTE:
Trees will be placed 6' back of face of curb.

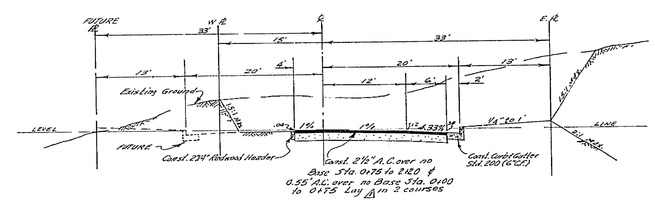

T.I. #6
TYPICAL SECTION
DALES STREET
NO SCALE

BENCH MARK

1. Nail in P.R. #1266 3 J North side of Jurupa Ave. 300' West of Wilderness St. Elev. 776.4 (Destroyed) Ck. F.B. 630.
2. Nail in P.R. #513539 H @ inter. ℄ Jurupa & Wilderness Ave. Elev. 772.73'.
3. PK NAIL stamped (Riv. Eng. B.M.) on S.W. cor. of conc. base for conc. lamp post #52660 on North side Jurupa 4.98'± West of Rubio St. Elev. 786.94.

This construction equipment separated by approved fence

Approved for Curb & Gutter only
[illegible] 7-8-68

APPROVED FOR STREET LIGHTS
[illegible] 11/5/68
CHIEF UTILITY ENGINEER DATE

ALBERT A. WEBB ASSOCIATES
CIVIL ENGINEERS
RIVERSIDE, CALIFORNIA
APPROVED BY [illegible] DATE 7/5/68
R.E. No. 9876
W.O. 66-135 FOR: F.B. 560

MARK	REVISIONS	APPR.	DATE
A	Paving Section Revised FNW 68	[illegible]	3-27-70

DESIGNED BY RM DRAWN BY RM CHECKED BY

CITY OF RIVERSIDE, CALIFORNIA
DEPARTMENT OF PUBLIC WORKS

	BY	DATE
APPROVED BY		
OFFICE ENGINEER	[illegible]	1-7
PARK DEPARTMENT	[illegible]	1-7
TRAFFIC DIVISION	[illegible]	1-7
ASSISTANT CITY ENGINEER	[illegible]	1-7

APPROVED BY [illegible]
DIRECTOR OF PUBLIC WORKS
DATE 1-7-69

STREET PLAN & PROFILE
DALES STREET
GAGE STREET TO BACKUS DRIVE
EAST SIDE

HORIZ. SCALE: 1" = 50' VERT. SCALE: 1" = 5'

PROJECT NO. R-1188
L5-13202
SHEET 2 OF 2
FILE NO. 66-135-A