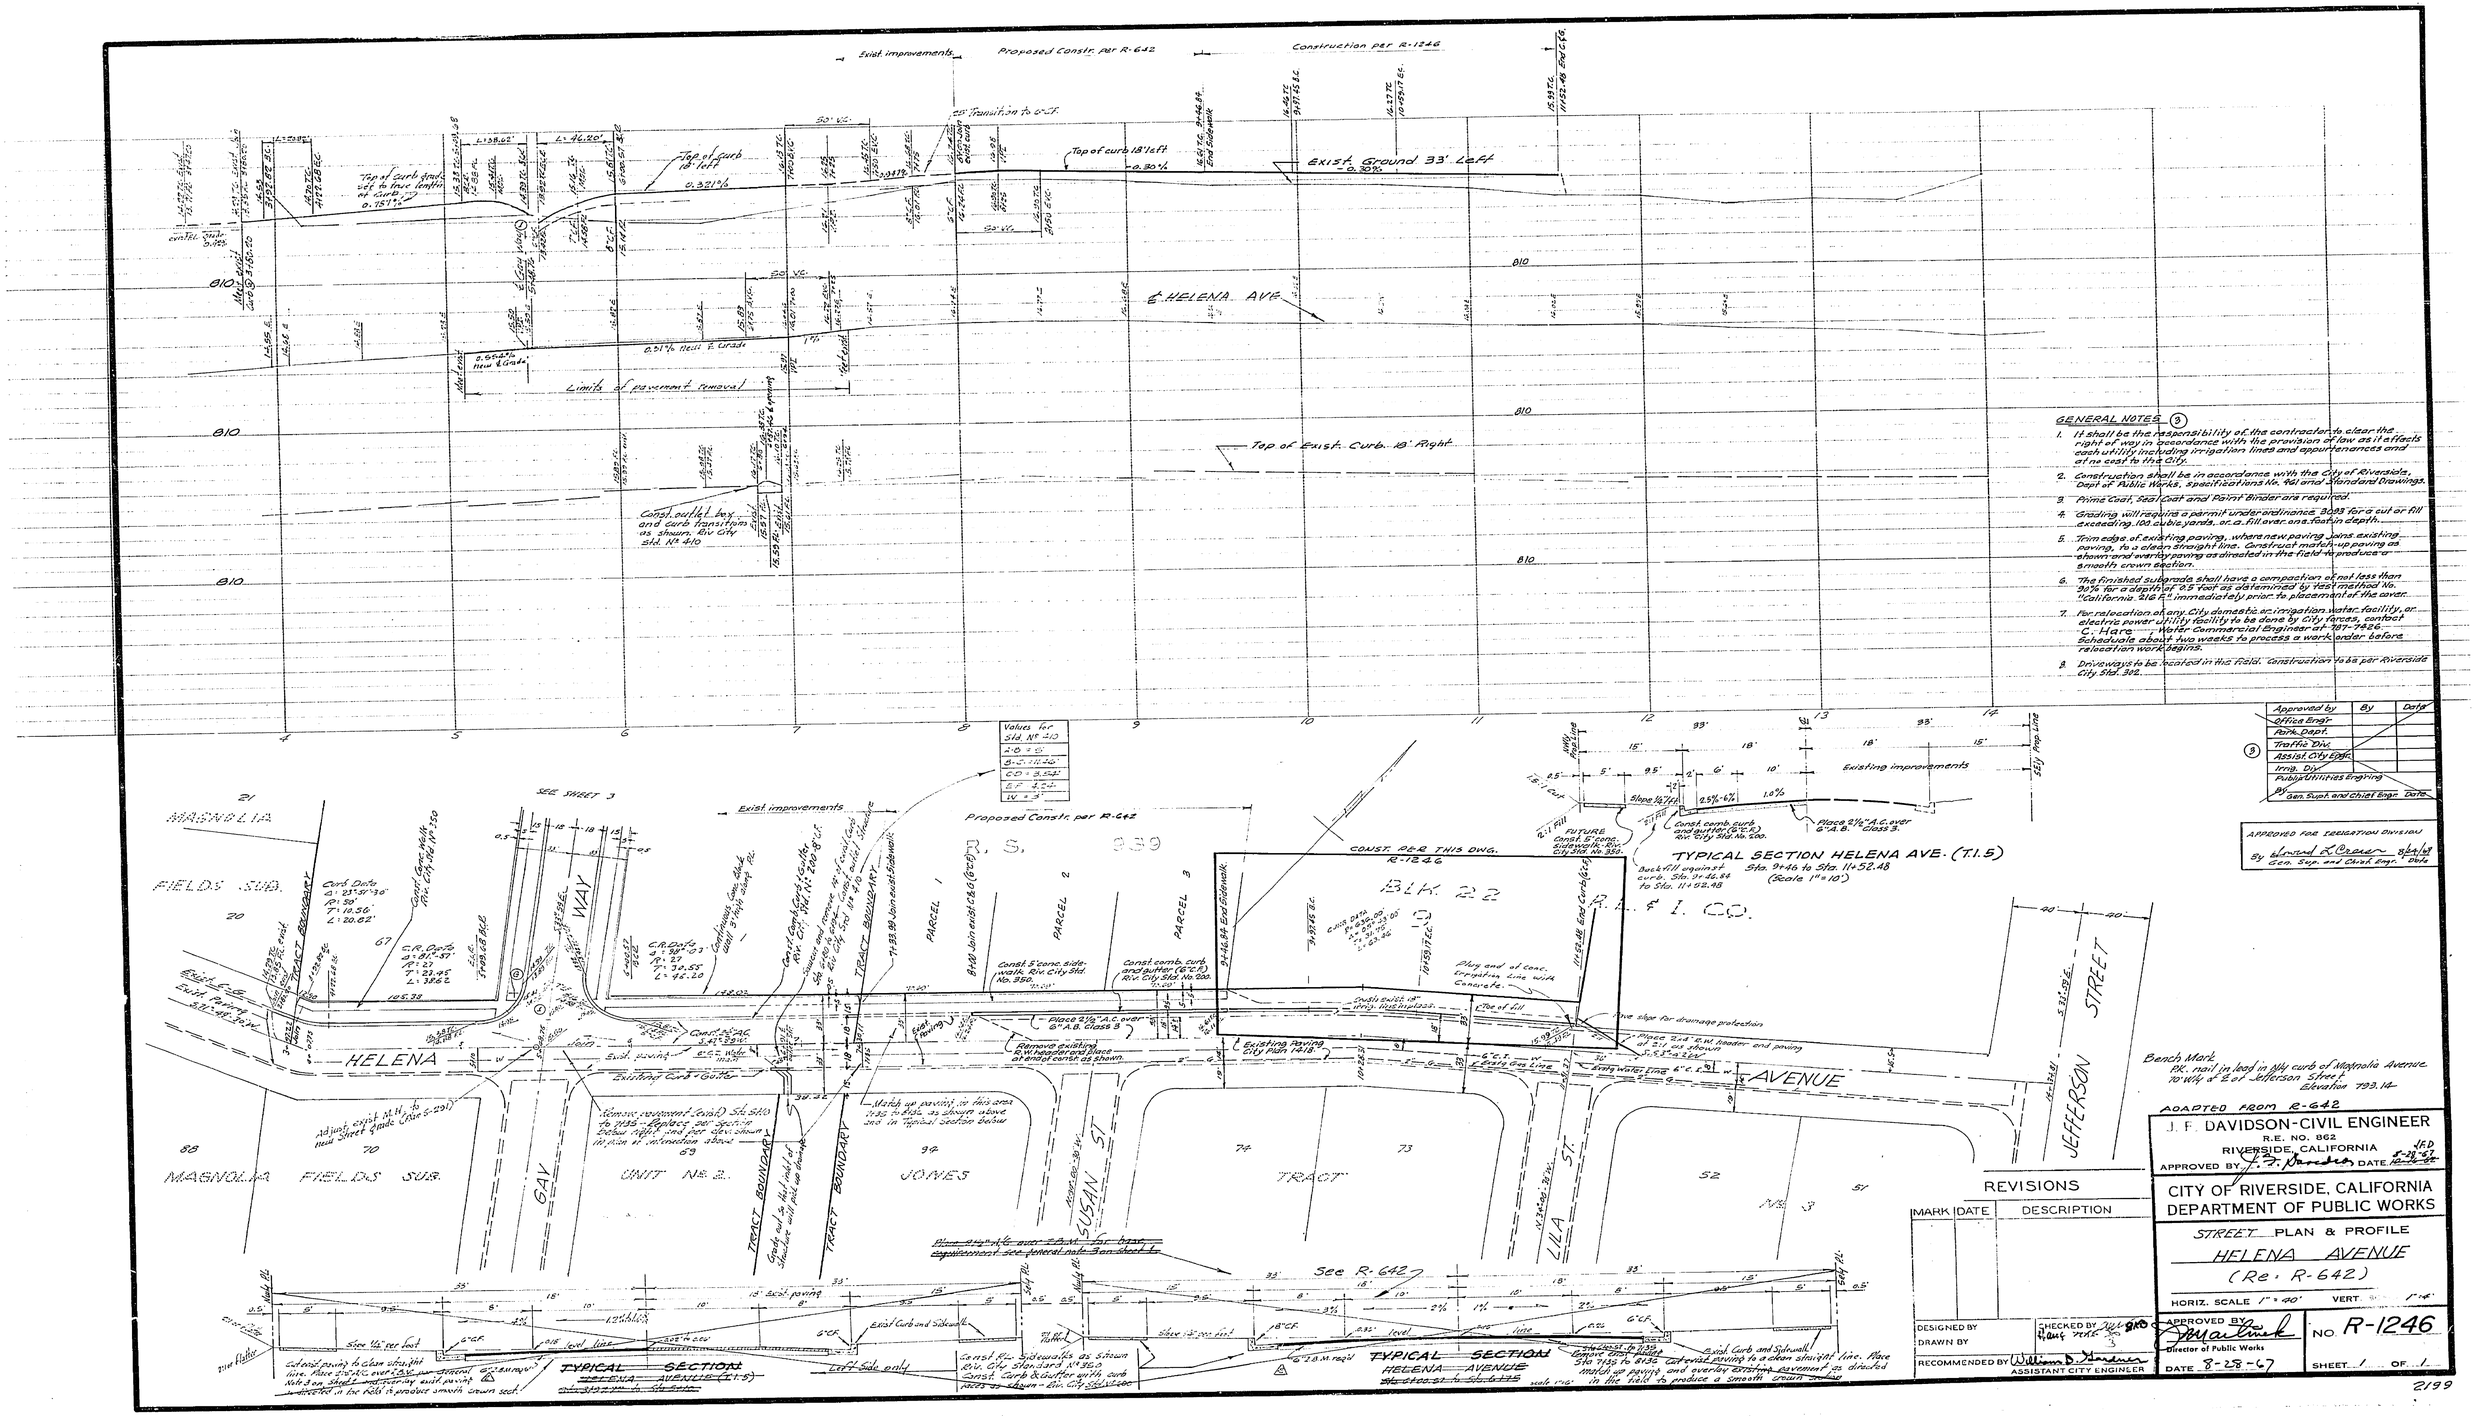

GENERAL NOTES (3)

1. It shall be the responsibility of the contractor to clear the right of way in accordance with the provision of law as it affects each utility including irrigation lines and appurtenances and at no cost to the City.
2. Construction shall be in accordance with the City of Riverside, Dept of Public Works, specifications No. 461 and Standard Drawings.
3. Prime Coat, Seal Coat and Paint Binder are required.
4. Grading will require a permit under ordinance 3093 for a cut or fill exceeding 100 cubic yards, or a fill over one foot in depth.
5. Trim edge of existing paving, where new paving joins existing paving, to a clean straight line. Construct match-up paving as shown and overlay paving as directed in the field to produce a smooth crown section.
6. The finished subgrade shall have a compaction of not less than 90% for a depth of 0.5 foot as determined by test method No. "California 216 F." immediately prior to placement of the cover.
7. For relocation of any City domestic or irrigation water facility, or electric power utility facility to be done by City forces, contact C. Hare, Water Commercial Engineer at 787-7426. Schedule about two weeks to process a work order before relocation work begins.
8. Driveways to be located in the field. Construction to be per Riverside City Std. 302.

Approved by	By	Date
Office Engr.		
Park Dept.		
Traffic Div.		
Assist. City Engr.		
Irrig. Div.		
Public Utilities Engr'ing		
By Gen. Supt. and Chief Engr.		Date

(3)

APPROVED FOR IRRIGATION DIVISION
By Edward L. Creeser 8/24/67
Gen. Sup. and Chief Engr. Date

Bench Mark
PK. nail in lead in N/Y curb of Magnolia Avenue 70' W/Y of ℄ of Jefferson Street
Elevation 793.14

ADAPTED FROM R-642

J. F. DAVIDSON-CIVIL ENGINEER
R.E. NO. 862
RIVERSIDE, CALIFORNIA
APPROVED BY J. F. Davidson DATE 8-28-67

CITY OF RIVERSIDE, CALIFORNIA
DEPARTMENT OF PUBLIC WORKS

STREET PLAN & PROFILE
HELENA AVENUE
(Re: R-642)

HORIZ. SCALE 1" = 40' VERT. 1" = 4'

REVISIONS

MARK	DATE	DESCRIPTION

DESIGNED BY
DRAWN BY
CHECKED BY
RECOMMENDED BY William D. Gardner
ASSISTANT CITY ENGINEER

APPROVED BY J. Martinek
Director of Public Works
DATE 8-28-67

NO. R-1246
SHEET 1 OF 1

2199