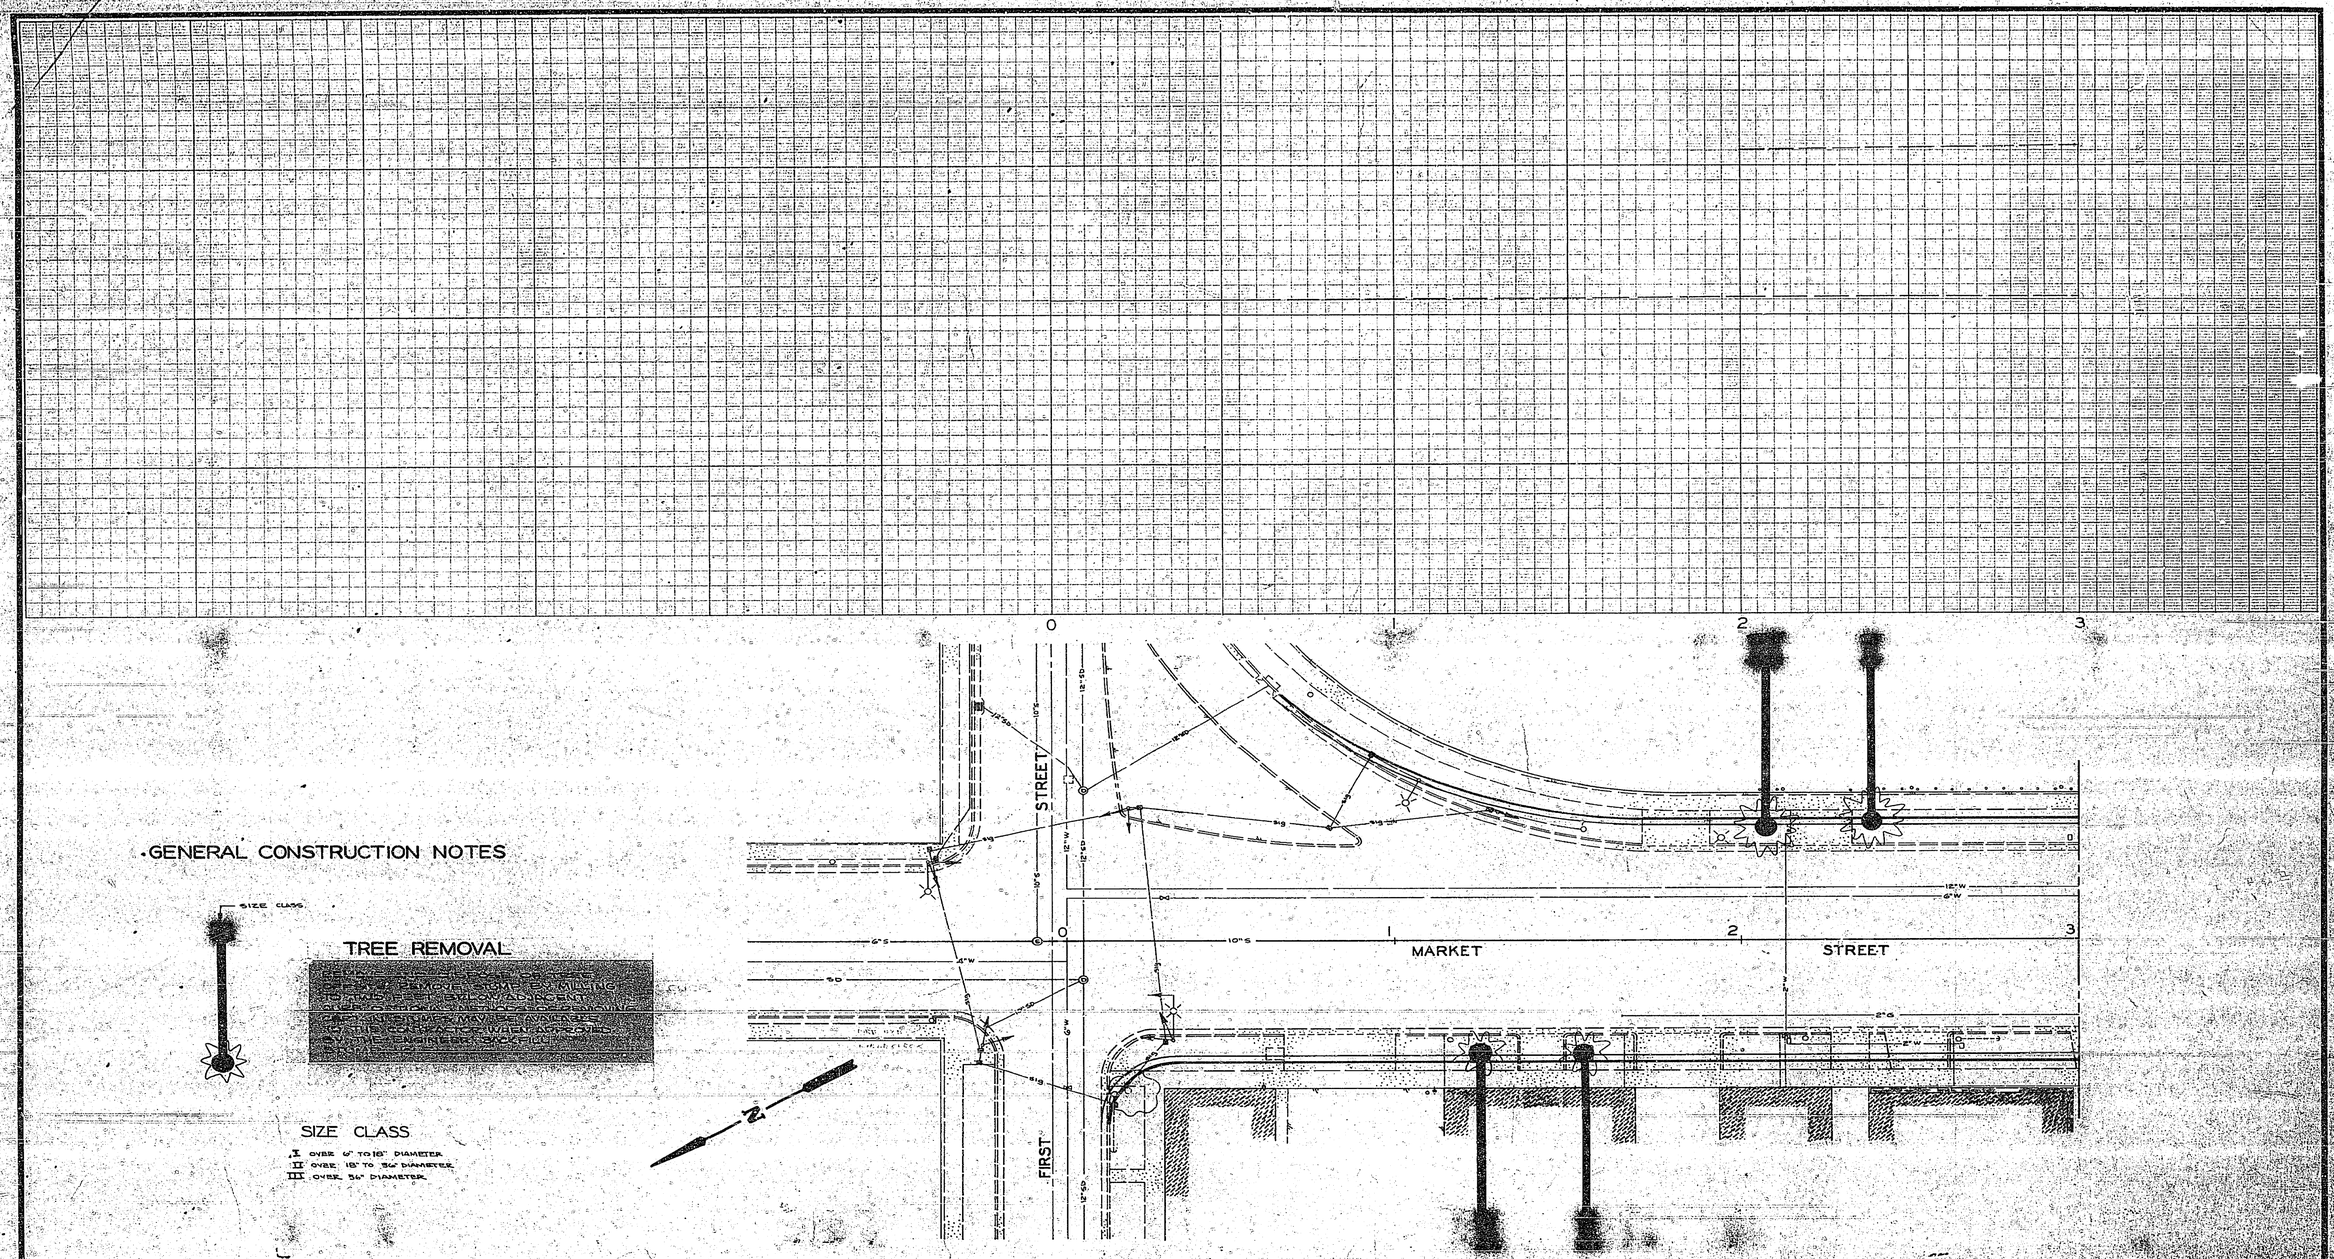

GENERAL CONSTRUCTION NOTES

SIZE CLASS

TREE REMOVAL

[illegible]

SIZE CLASS

I OVER 6" TO 18" DIAMETER
II OVER 18" TO 36" DIAMETER
III OVER 36" DIAMETER

MARK	REVISIONS	APPR.	DATE
DESIGNED BY	DRAWN BY	CHECKED BY	

CITY OF RIVERSIDE, CALIFORNIA
DEPARTMENT OF PUBLIC WORKS

APPROVED BY	BY	DATE
OFFICE ENGINEER		
CASH DEPARTMENT		
TRAFFIC DIVISION		
ASSISTANT CITY ENG.		

APPROVED BY
DIRECTOR OF PUBLIC WORKS
DATE 3-16-70

MARKET STREET
TREE REMOVAL
FIRST ST. TO SEVENTH ST.

HORIZ. SCALE: 1" = 20' VERT. SCALE: 1"

PROJECT NO. 3140
R-1250 TR
SHEET 1 OF 5

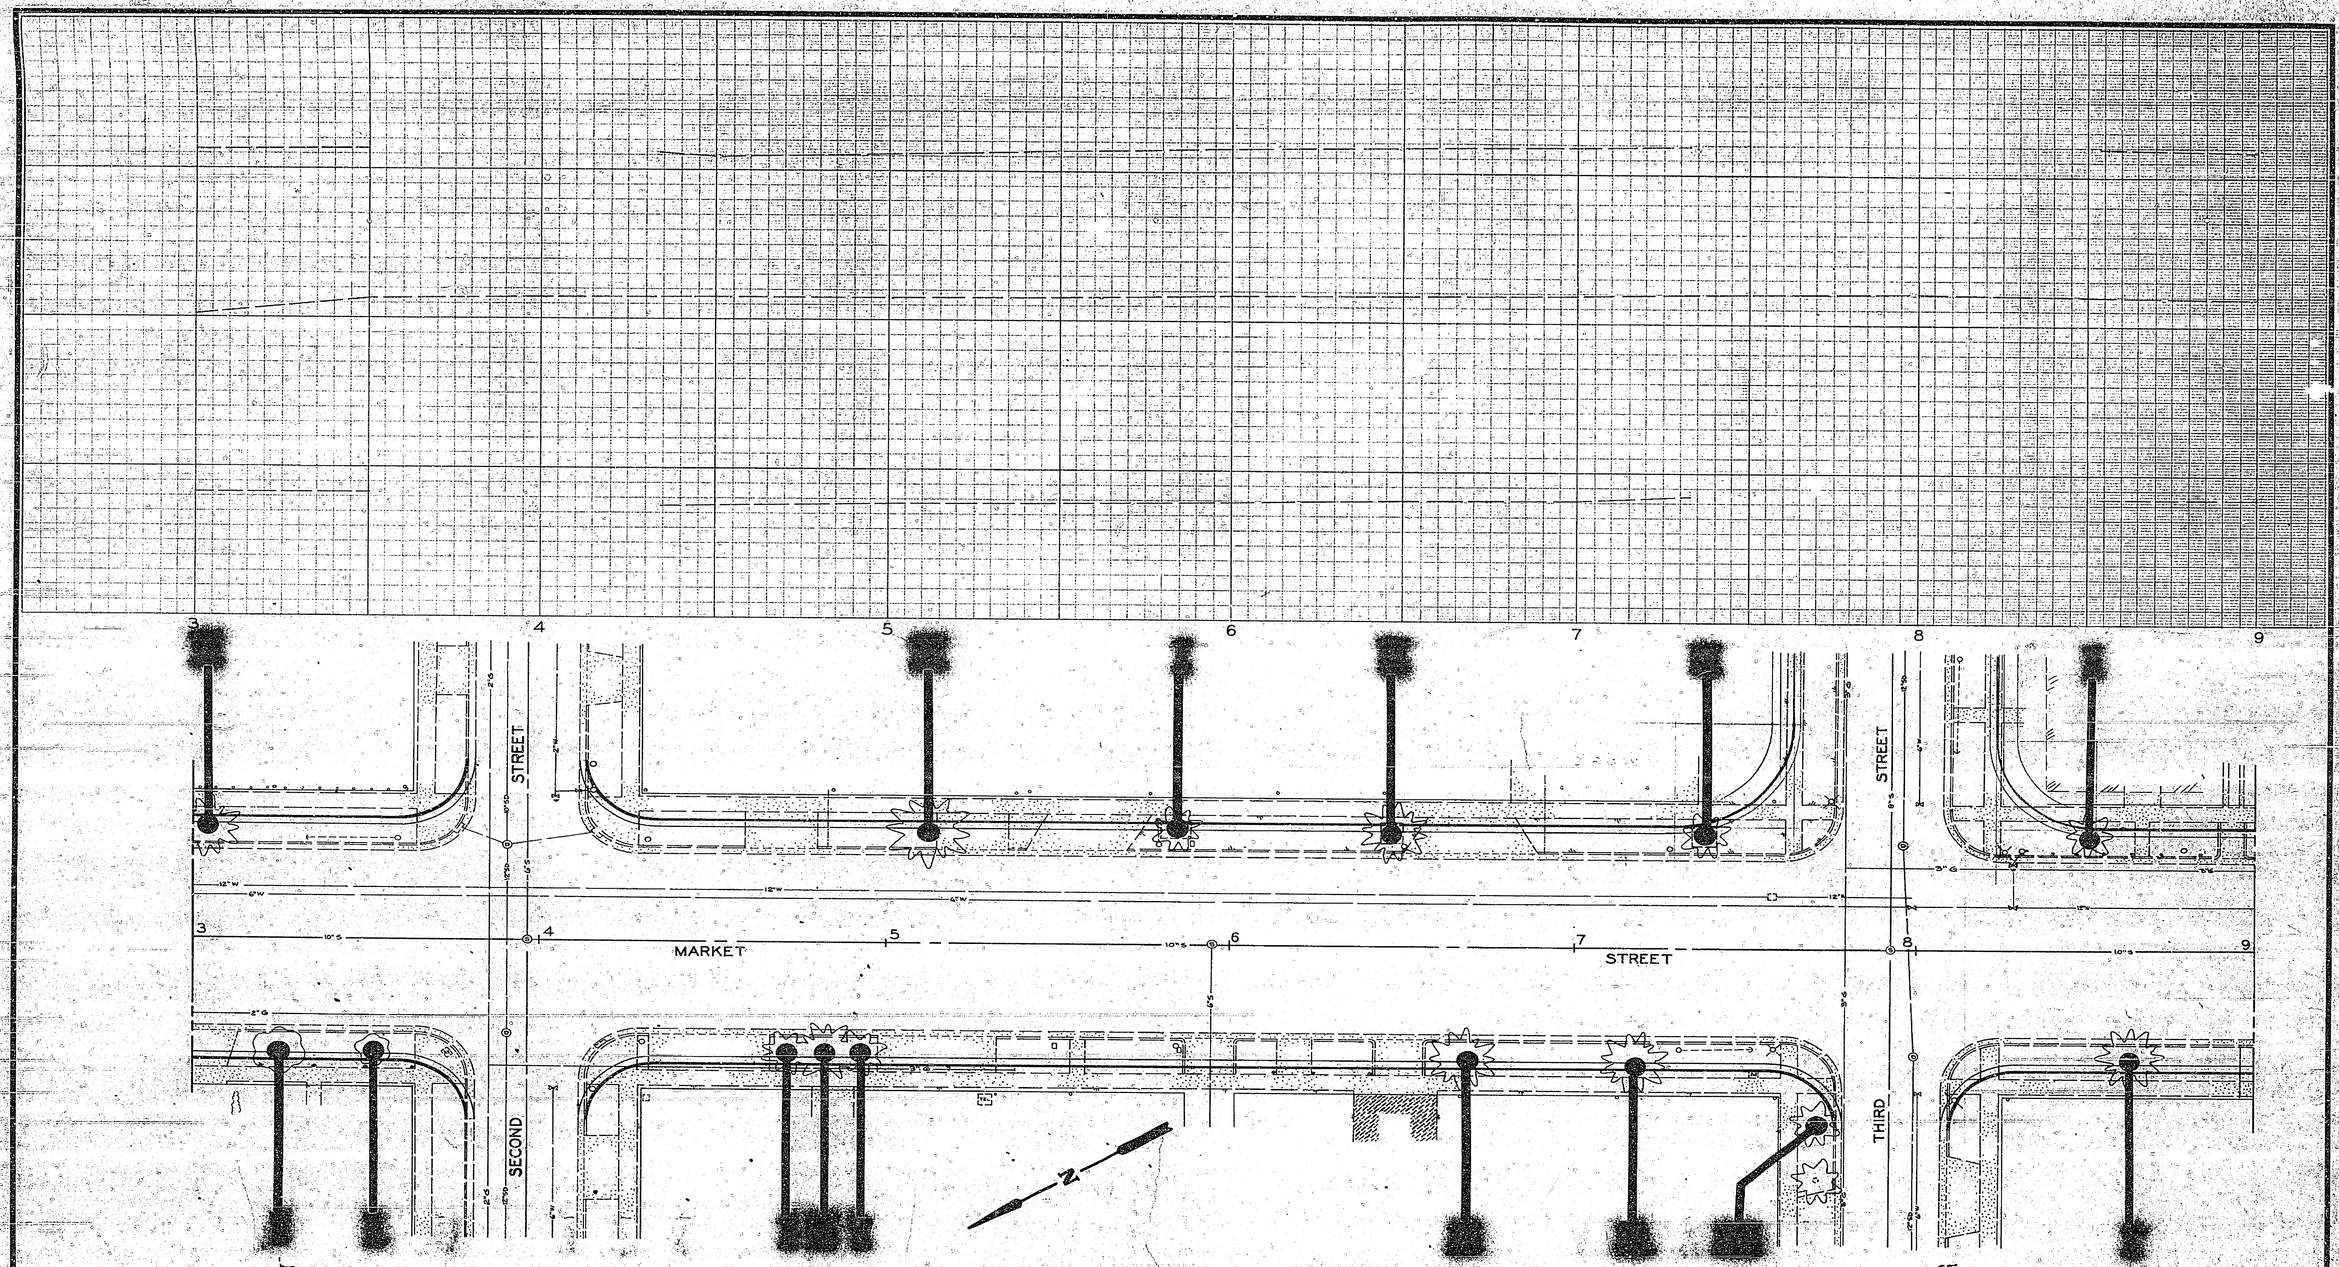

CITY OF RIVERSIDE, CALIFORNIA DEPARTMENT OF PUBLIC WORKS	MARKET STREET TREE REMOVAL FIRST ST. TO SEVENTH ST.	PROJECT NO. 3140 R-1250TR SHEET 2 OF 5	
APPROVED BY / BY / DATE OFFICE ENGINEER / [illegible] / 3/9 PARK DEPARTMENT / [illegible] / 3-12 TRAFFIC DIVISION / — / — ASSISTANT CITY ENG. / [illegible] / 3/13	APPROVED BY DIRECTOR OF PUBLIC WORKS DATE 3-16-70	HORIZ. SCALE: 1" = 20' VERT. SCALE: 1" =	FILE NO.

DATE REVISIONS APPR. DATE

DESIGNED BY DRAWN BY CHECKED BY

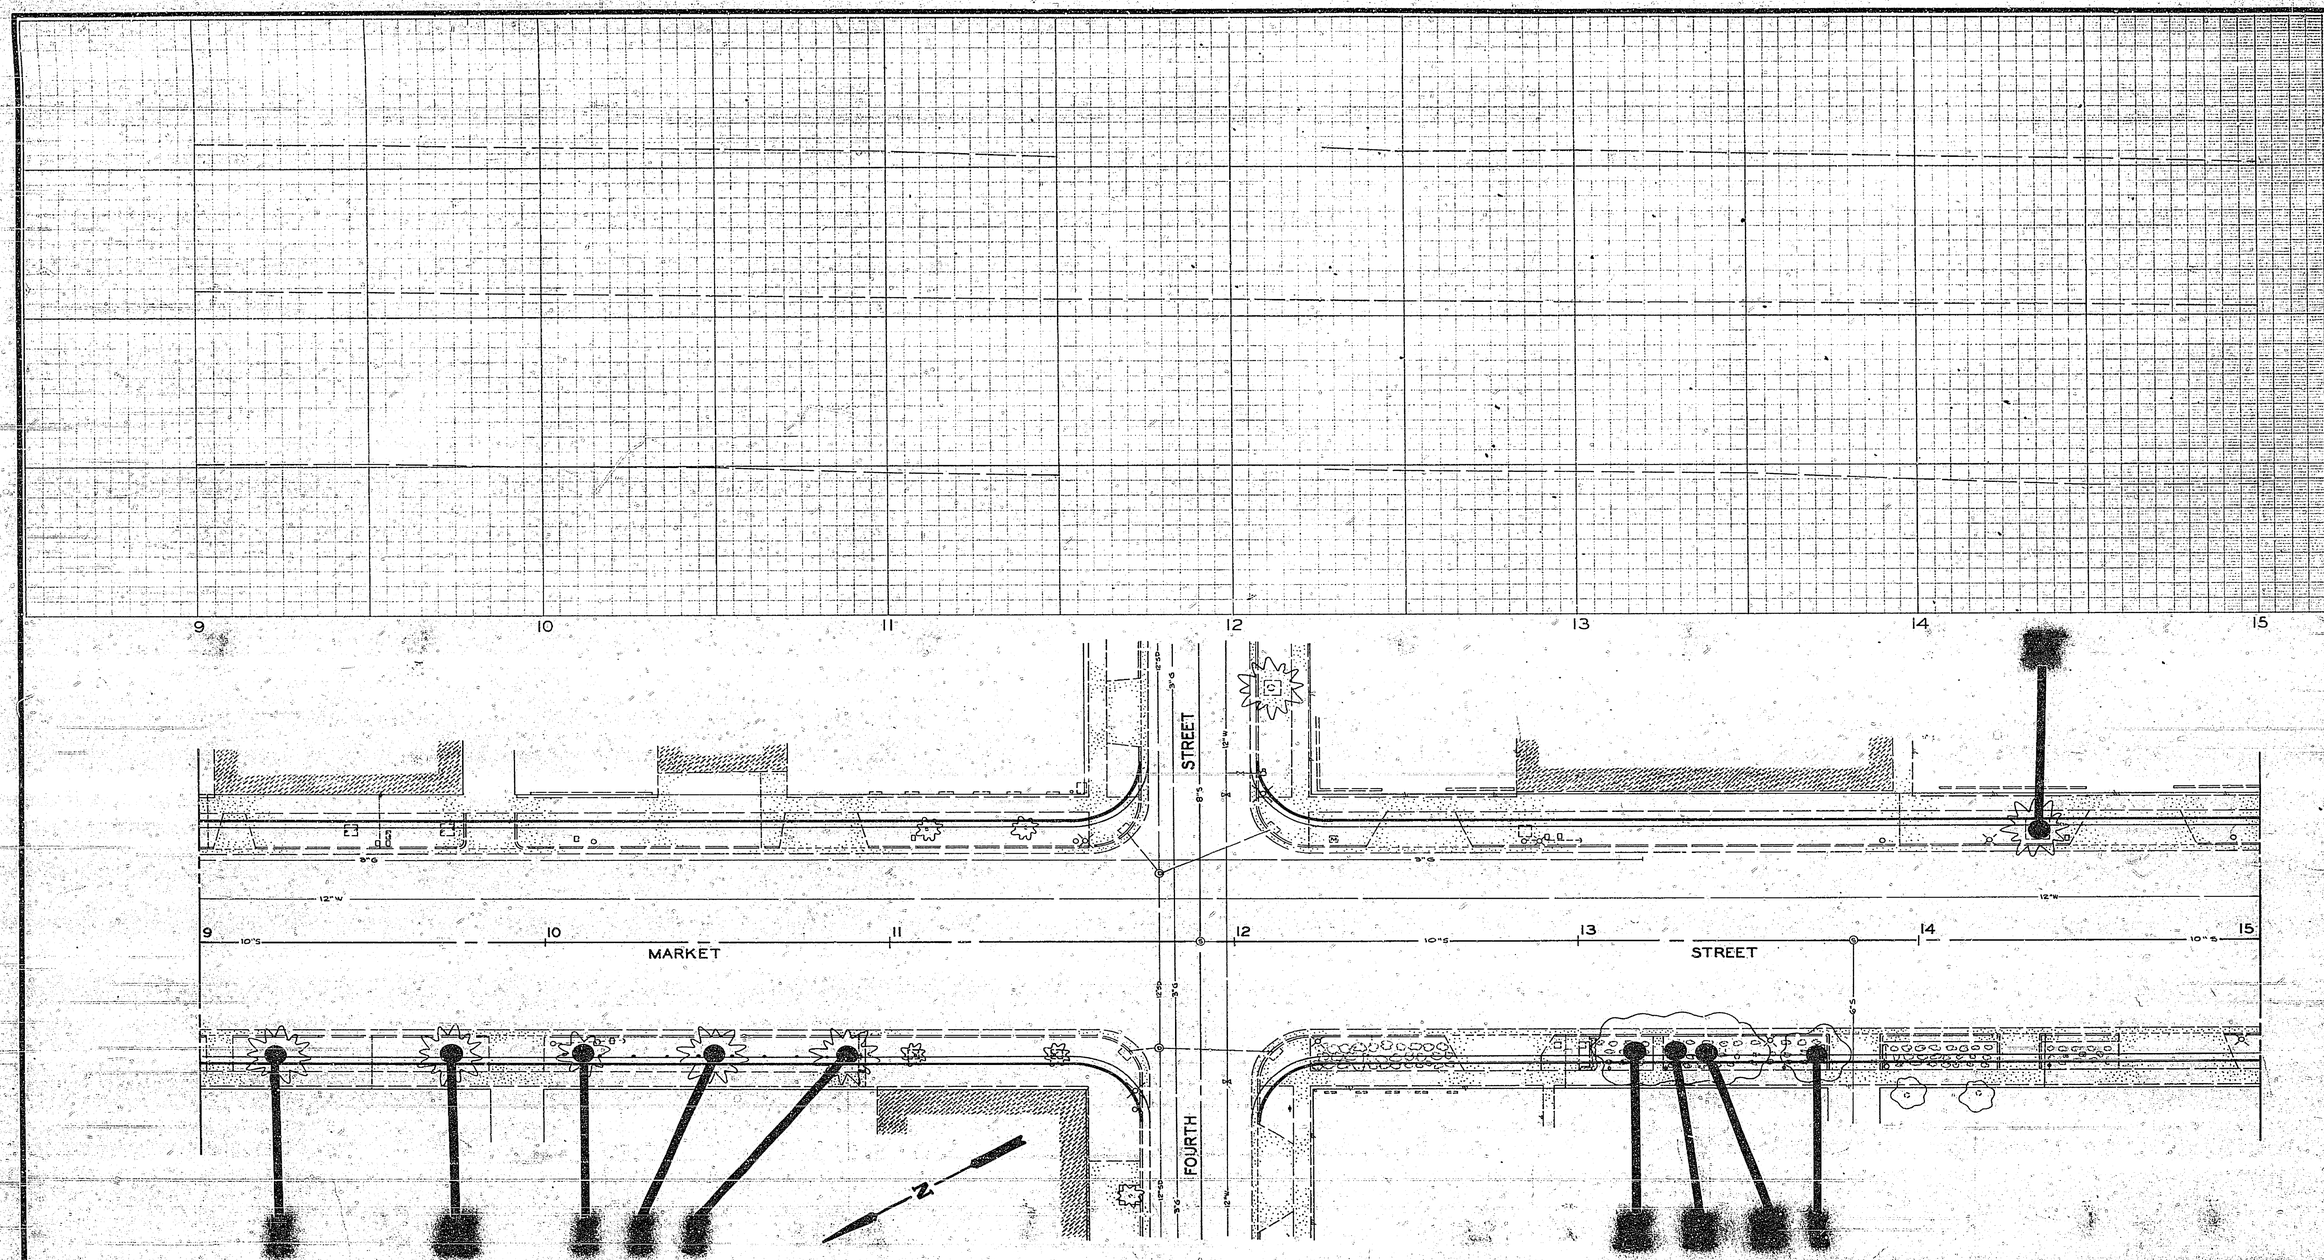

MARK	REVISIONS	APPR.	DATE
DESIGNED BY	DRAWN BY	CHECKED BY	

CITY OF RIVERSIDE, CALIFORNIA
DEPARTMENT OF PUBLIC WORKS

APPROVED BY	BY	DATE
OFFICE ENGINEER		3/9
PARK DEPARTMENT		3/12
TRAFFIC DIVISION	—	—
ASSISTANT CITY ENG.		3/13

APPROVED BY
DIRECTOR OF PUBLIC WORKS
DATE 3-16-70

MARKET STREET
TREE REMOVAL
FIRST ST. TO SEVENTH ST.

HORIZ. SCALE: 1" - 20' VERT. SCALE: 1" -

PROJECT NO. 3140
R-1250 TR
SHEET 3 OF 5
FILE NO.

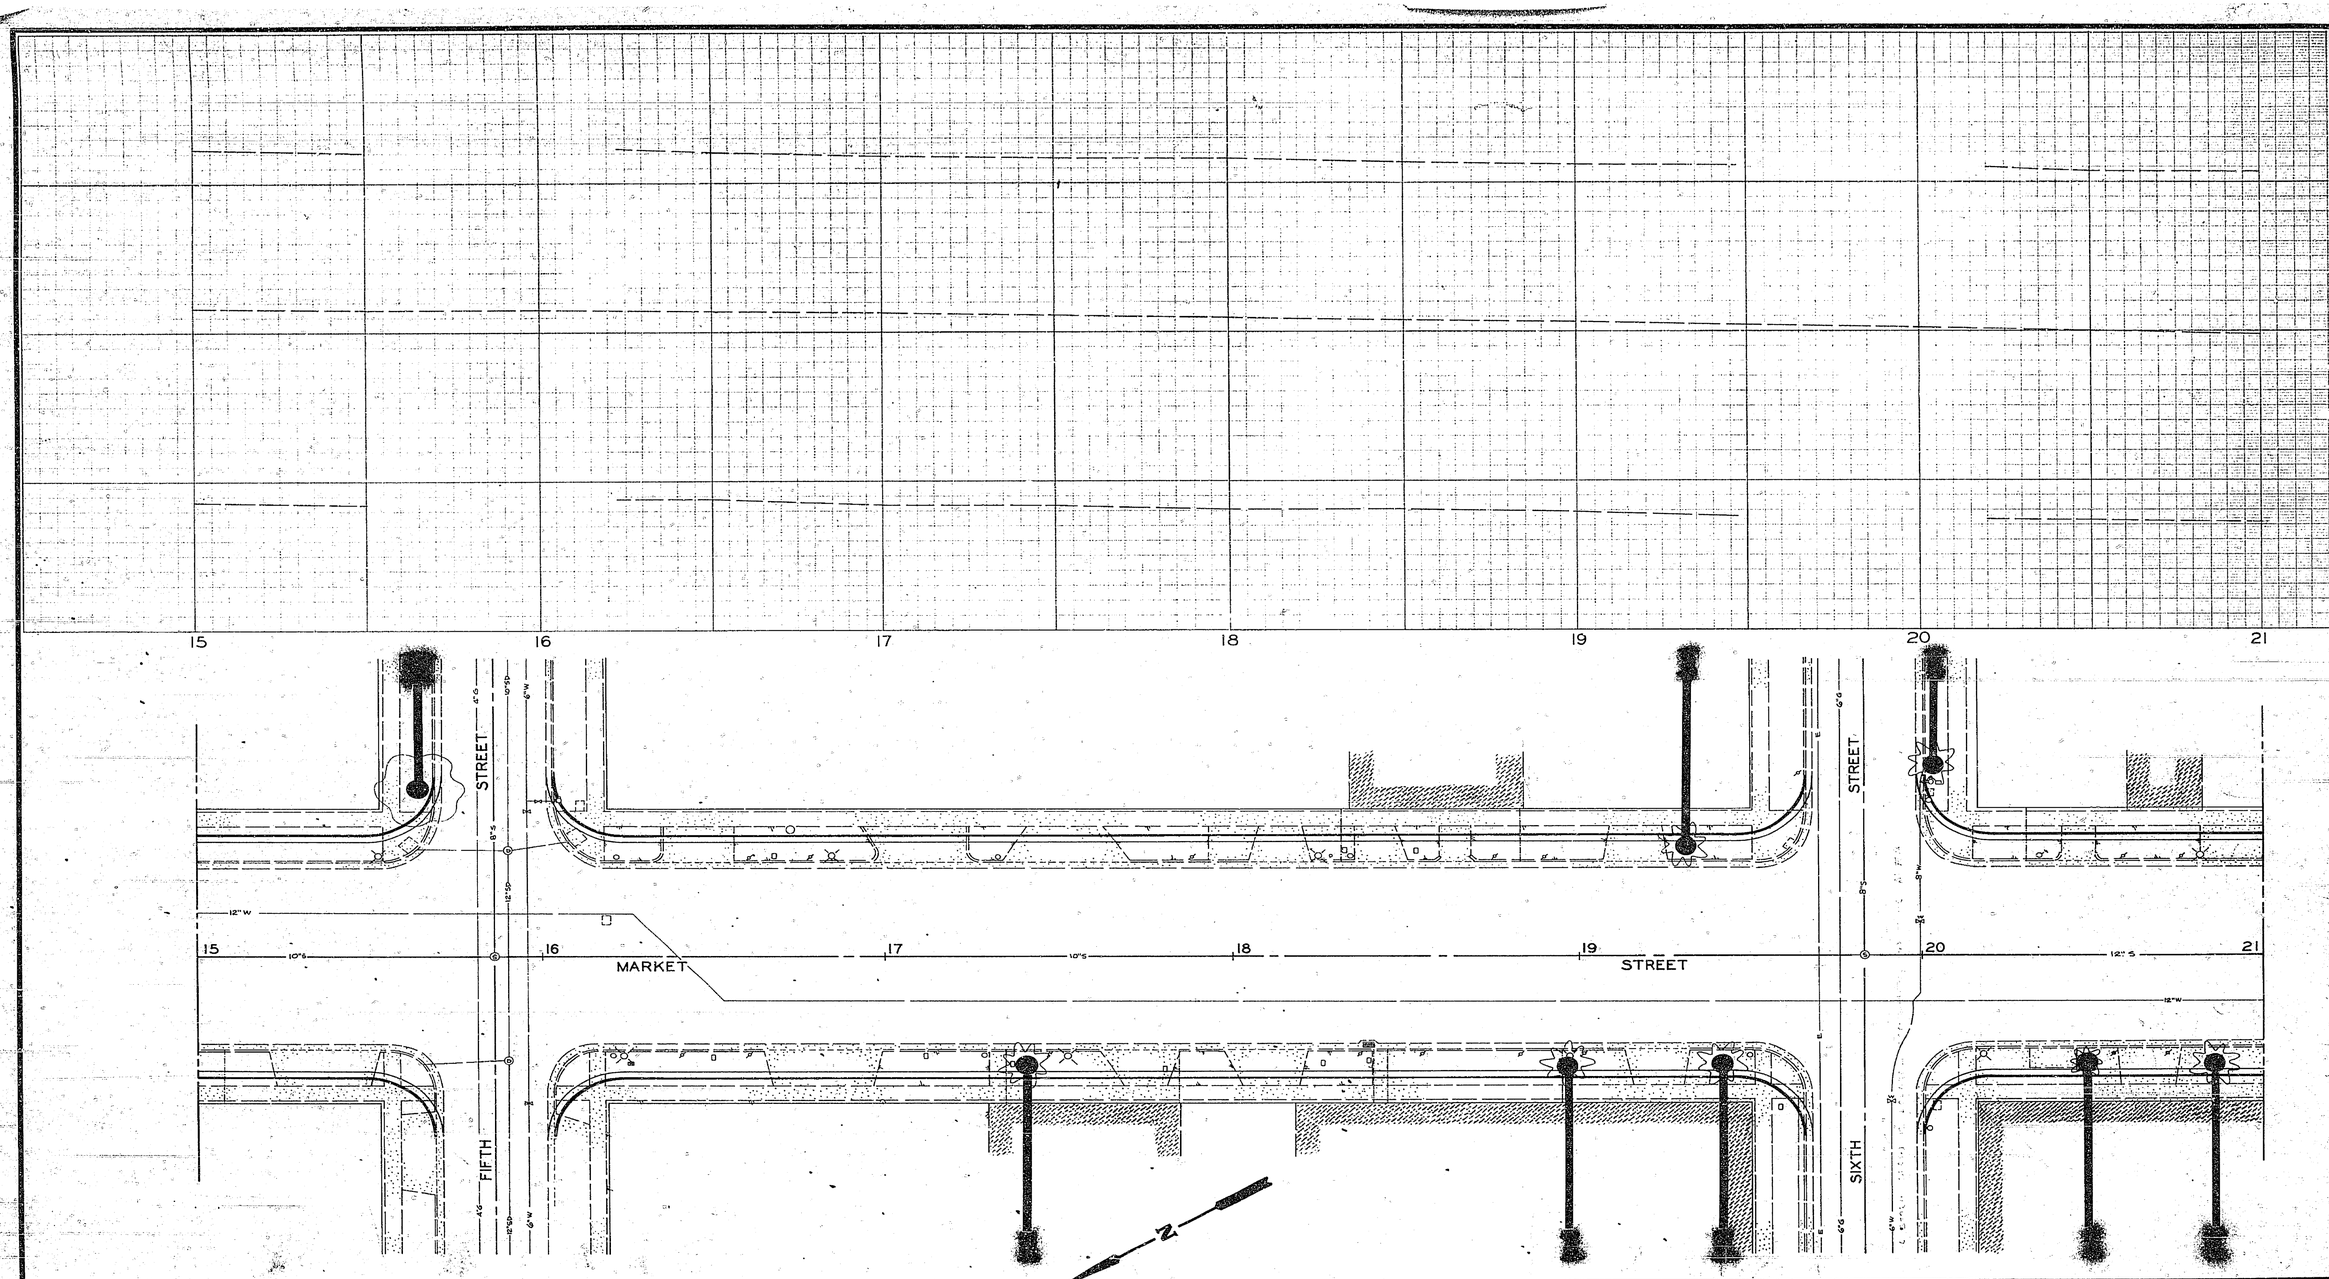

MARK	REVISIONS	APPR.	DATE

DESIGNED BY ____ DRAWN BY ____ CHECKED BY ____

CITY OF RIVERSIDE, CALIFORNIA
DEPARTMENT OF PUBLIC WORKS

APPROVED BY	BY	DATE
OFFICE ENGINEER	[illegible]	3/9
PARK DEPARTMENT	[illegible]	3-12
TRAFFIC DIVISION	—	—
ASSISTANT CITY ENG.	[illegible]	3/13

APPROVED BY [signature]
DIRECTOR OF PUBLIC WORKS
DATE 3-16-70

MARKET STREET
TREE REMOVAL
FIRST ST. TO SEVENTH ST.

HORIZ. SCALE: 1" = 20' VERT. SCALE: 1" = 1'

PROJECT NO. 3140
R-1250TR
SHEET 4 OF 5
FILE NO.

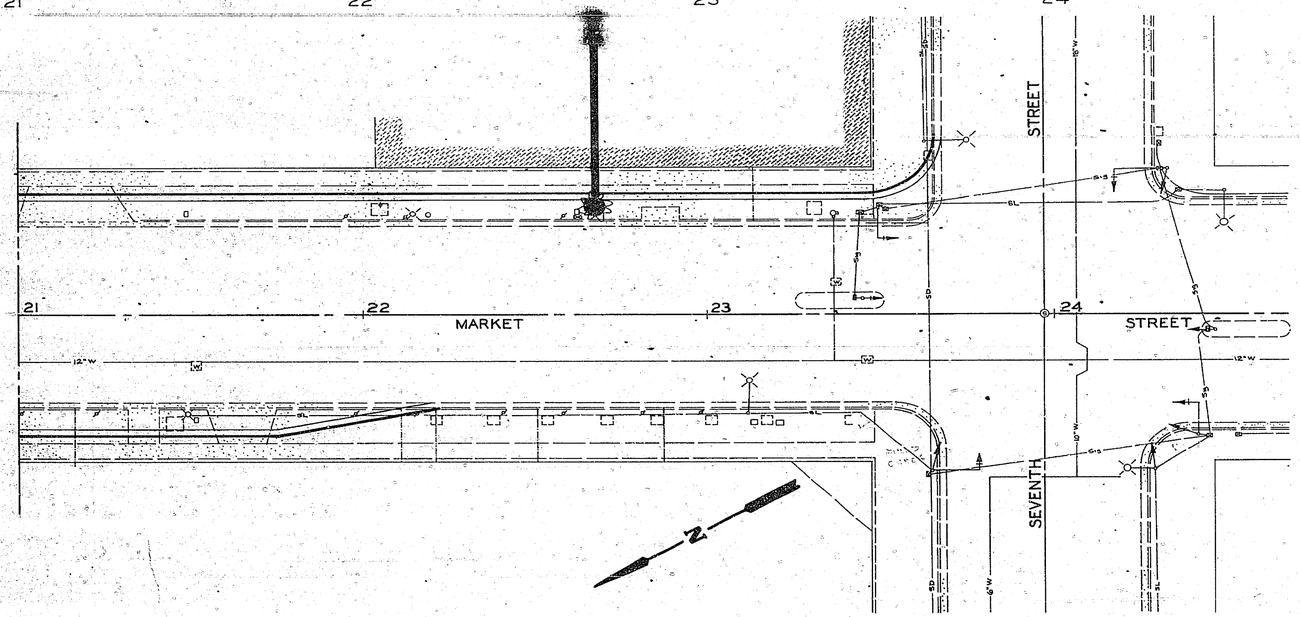

REVISIONS	APPD.	DATE

DESIGNED BY ____ DRAWN BY Sam CHECKED BY ____

CITY OF RIVERSIDE, CALIFORNIA
DEPARTMENT OF PUBLIC WORKS

		DATE
APPROVED BY OFFICE ENGINEER		3-16-70
PARK DEPARTMENT		3-16-70
TRAFFIC DIVISION		3-16-70
ASSISTANT CITY ENG.		3-16-70

APPROVED BY _____ DIRECTOR OF PUBLIC WORKS
DATE 3-16-70

MARKET STREET
TREE REMOVAL
FIRST ST. TO SEVENTH ST.

HORIZ. SCALE: 1" = 20' VERT. SCALE: 1" =

PROJECT NO. 3140
R-1250TR
SHEET 5 OF 5
FILE NO.