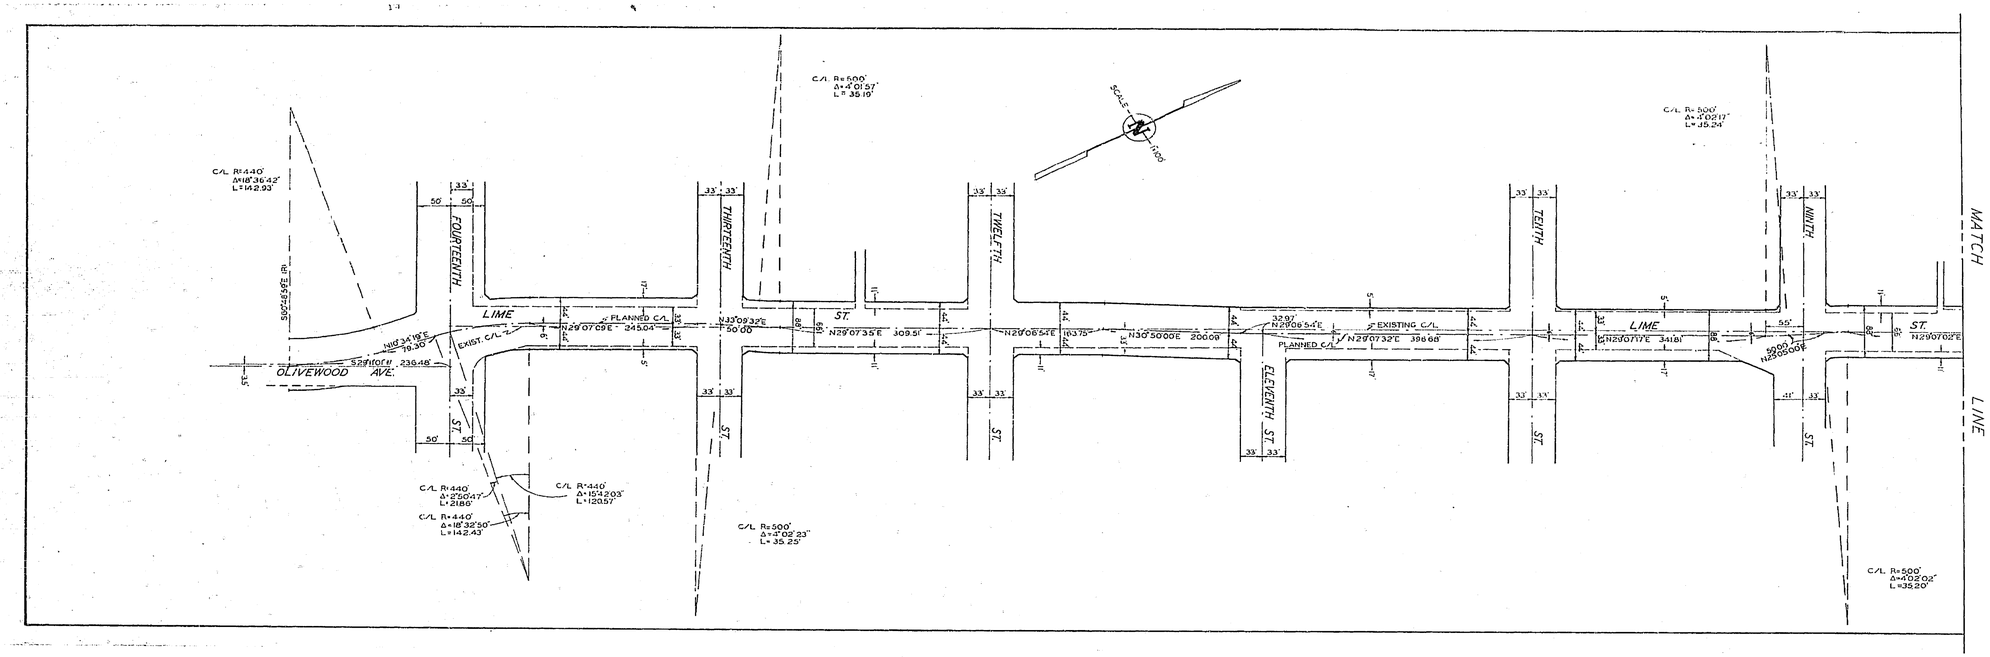

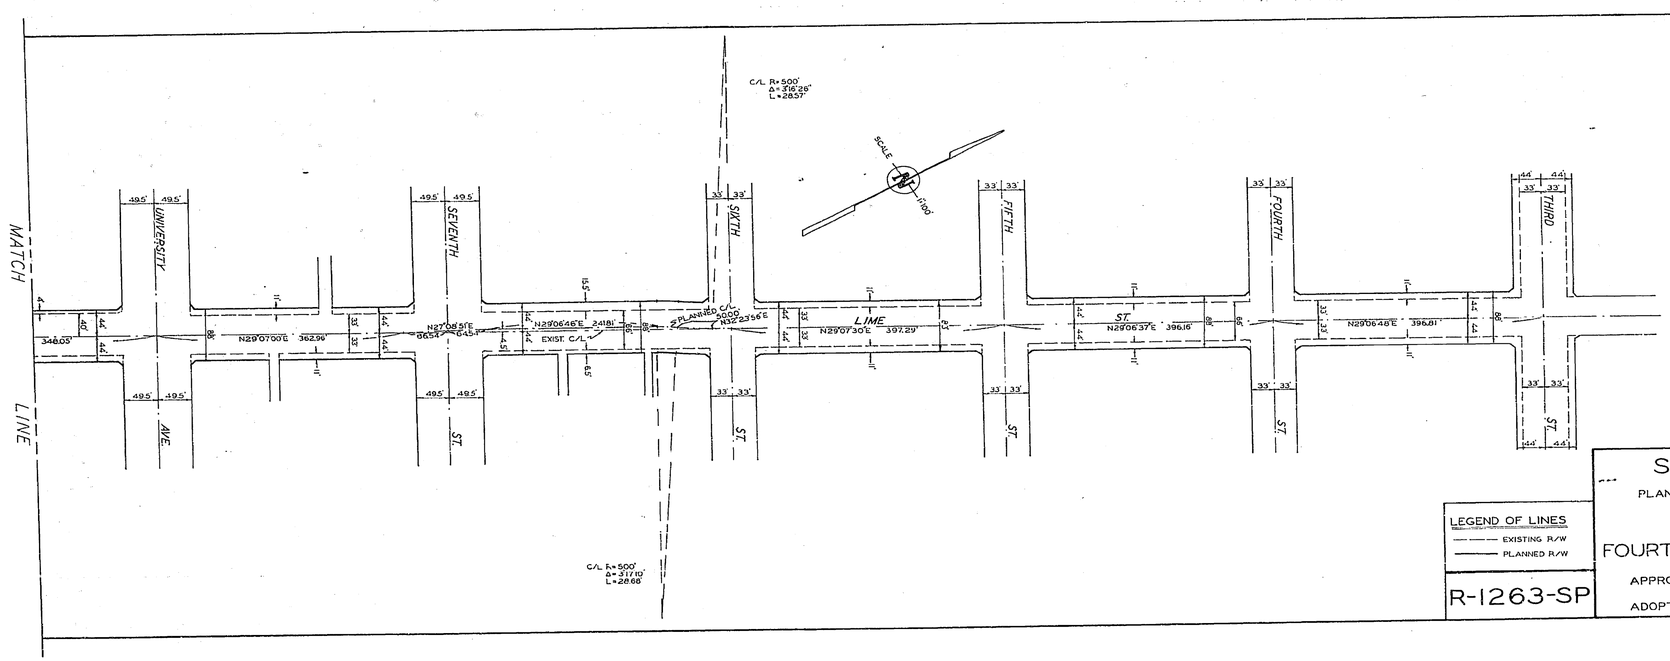

LEGEND OF LINES
EXISTING R/W
PLANNED R/W

R-1263-SP

SPECIFIC PLAN
ESTABLISHING
PLANNED RIGHT OF WAY LINES FOR:
LIME ST.
BETWEEN
FOURTEENTH ST. & THIRD ST.

APPROVED: 7-18-68
DIRECTOR OF PUBLIC WORKS

ADOPTED BY CITY COUNCIL 7-19-68