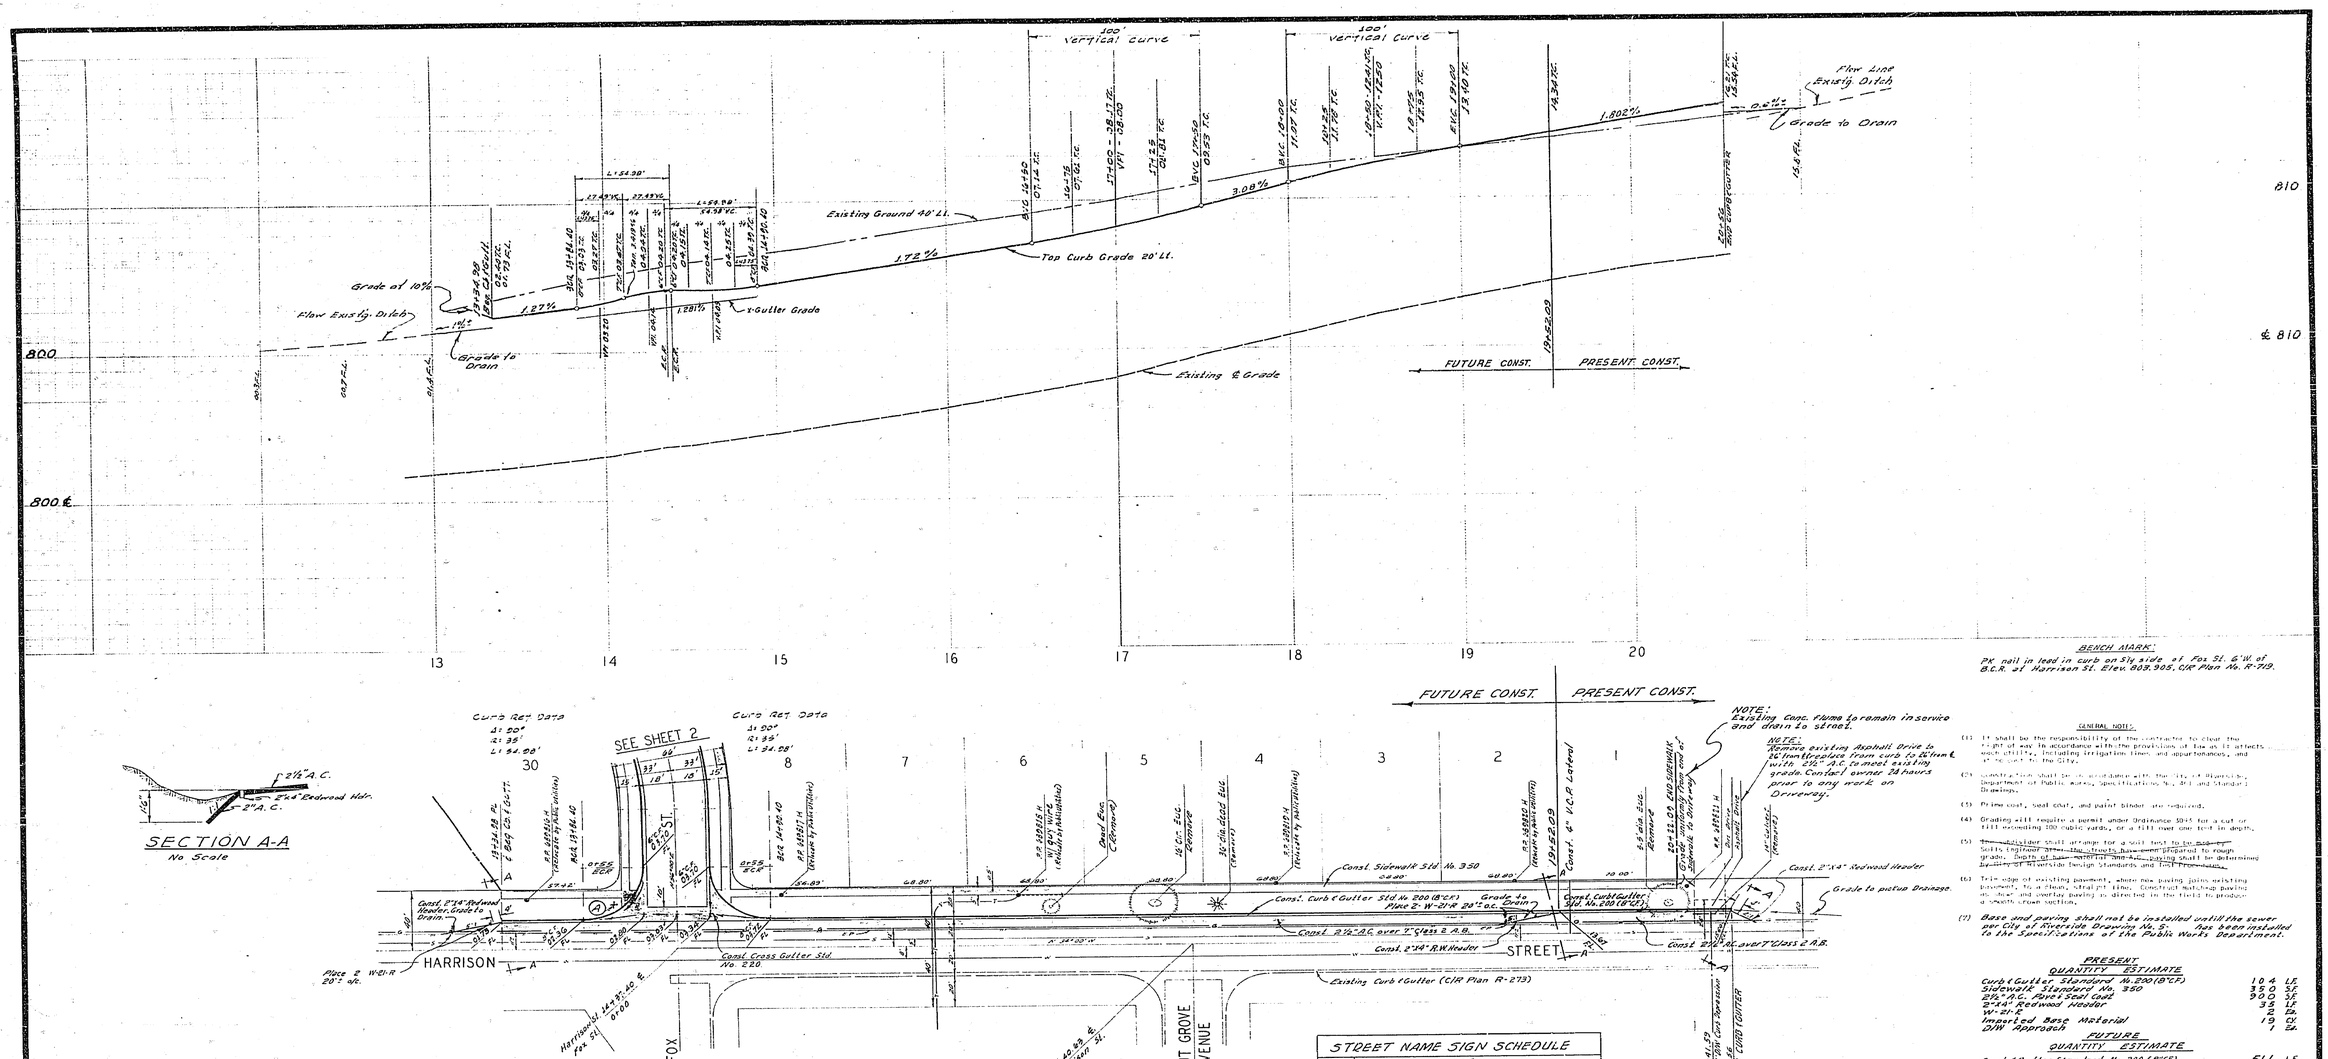

BENCH MARK:
PK nail in lead in curb on Sly side of Fox St. G.W. of B.C.R. at Harrison St. Elev. 909.905. C/R Plan No. R-719.

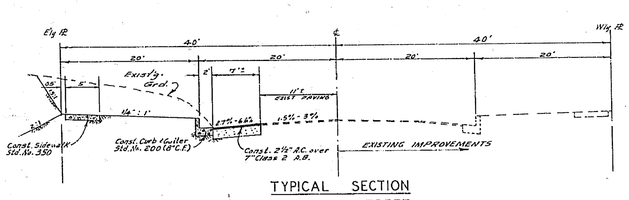

TYPICAL SECTION
HARRISON STREET
NO SCALE
T.I. 6.0

—CAUTION—
PACIFIC TELEPHONE
CABLES UNDERGROUND
BEFORE EXCAVATING
CALL COLLECT:

	7:30 A.M. to 5 P.M.	After Hours & Holidays
Orange County	714-633-0811	714-547-6606
Riverside County	714-684-0071	714-547-6606
Inyo County	714-684-0071	714-547-6606
San Bernardino County	714-684-0071	714-547-6606
Los Angeles County	213-621-3111	24 HOUR SERVICE
Ventura County	213-621-3111	
San Diego County	714-298-0595	714-233-0027

FOR FREE CABLE LOCATING SERVICE

STREET NAME SIGN SCHEDULE	
A	HARRISON ST.
B	FOX ST.
B	LINDA LOU LANE
C	LINDA LOU LANE
	McNICHOLL DR.

NOTE
1. Contact the Traffic Division for Block Numbers before ordering signs. (Phone 787-7366)
2. Street name signs shall conform to Standard Drawing No. 662.

NOTICE TO CONTRACTOR

The existence and location of any underground utility pipes or structures shown on these plans are obtained by a search of the available records. To the best of our knowledge, there are no existing utilities except as shown on these plans.

The contractor is required to take due precautionary measures to protect the utility lines shown and any other lines not of record or not shown on these plans.

GENERAL NOTES:

(1) It shall be the responsibility of the contractor to clear the right of way in accordance with the provisions of law as it affects each utility, including irrigation lines and appurtenances, and to account to the City.

(2) Construction shall be in accordance with the City of Riverside, Department of Public Works, Specifications No. 311 and Standard Drawings.

(3) Prime coat, seal coat, and paint binder are required.

(4) Grading still requires a permit under Ordinance 3045 for a cut or fill exceeding 100 cubic yards, or a fill over one foot in depth.

(5) ~~The~~ subdivider shall arrange for a soil test to be made by Soils Engineer ~~after the streets have been prepared to rough grade. Depth of base material and A.C. paving shall be determined by use of Riverside Design Standards and test results.~~

(6) Trim edge of existing pavement, where new paving joins existing pavement, to a clean, straight line. Construct matching paving as shown and overlay paving as directed in the field to produce a smooth flow section.

(7) *Base and paving shall not be installed until the sewer per City of Riverside Drawing No. S- has been installed to the Specifications of the Public Works Department.*

PRESENT
QUANTITY ESTIMATE

Curb & Gutter Standard No. 200 (8"C.F.)	104	L.F.
Sidewalk Standard No. 350	350	S.F.
2½" A.C. Pave & Seal Coat	3000	S.F.
2"x4" Redwood Header	32	L.F.
W-21-R	2	Ea.
Imported Base Material	19	C.Y.
D/W Approach	1	Ea.

FUTURE
QUANTITY ESTIMATE

Curb & Gutter Standard No. 200 (8"C.F.)	511	L.F.
Curb & Gutter Standard No. 200 (6"C.F.)	2,034	L.F.
Sidewalk Standard No. 350	18,733	S.F.
2½" A.C. Pave & Seal Coat	38,126	S.F.
Cross Gutter Standard No. 220	1,467	S.F.
2"x4" Redwood Header	105	L.F.
W-21-R	2	Ea.
Imported Base Material		C.Y.
Barricade Standard No. 650	2	Ea.
D/W Approaches	29	Ea.

Paved Gun-off water channel - See Plot Plan

3" concrete (6½ sk. Per Ton) Welded Wire Mesh	3,085	S.F.
2½" A.C. Pavement & seal coat	315	S.F.

ALBERT A. WEBB ASSOCIATES
CIVIL ENGINEERS
RIVERSIDE CALIFORNIA
Approved by [signature] 2/12/68
S.C.B. DATE DATE
W.O. 67-418 - Woodhaven Dev. F.B. 1001/10

MARK	REVISIONS	APPR.	DATE

DESIGNED BY R.E.C. DRAWN BY R.E. CHECKED BY K.S.H.

CITY OF RIVERSIDE, CALIFORNIA
DEPARTMENT OF PUBLIC WORKS

APPROVED BY	BY	DATE
OFFICE ENGINEER	[illegible]	6-6
PARK DEPARTMENT	[illegible]	5-24
TRAFFIC DIVISION	[illegible]	6-24
ASSISTANT CITY ENG.	[illegible]	6-18

APPROVED BY [signature] DIRECTOR OF PUBLIC WORKS
DATE 6/18/68

S.R. 29 R-45

STREET PLAN & PROFILE
HARRISON STREET
From Sta. 13+34.98 to Sta. 20+41.59
BLDG. PERMIT 3005 HARRISON ST.

HORIZ. SCALE: 1" = 40' VERT. SCALE: 1" = 4'

PROJECT NO. R-1287
SHEET 1 OF 1
FILE NO. 67-418-A