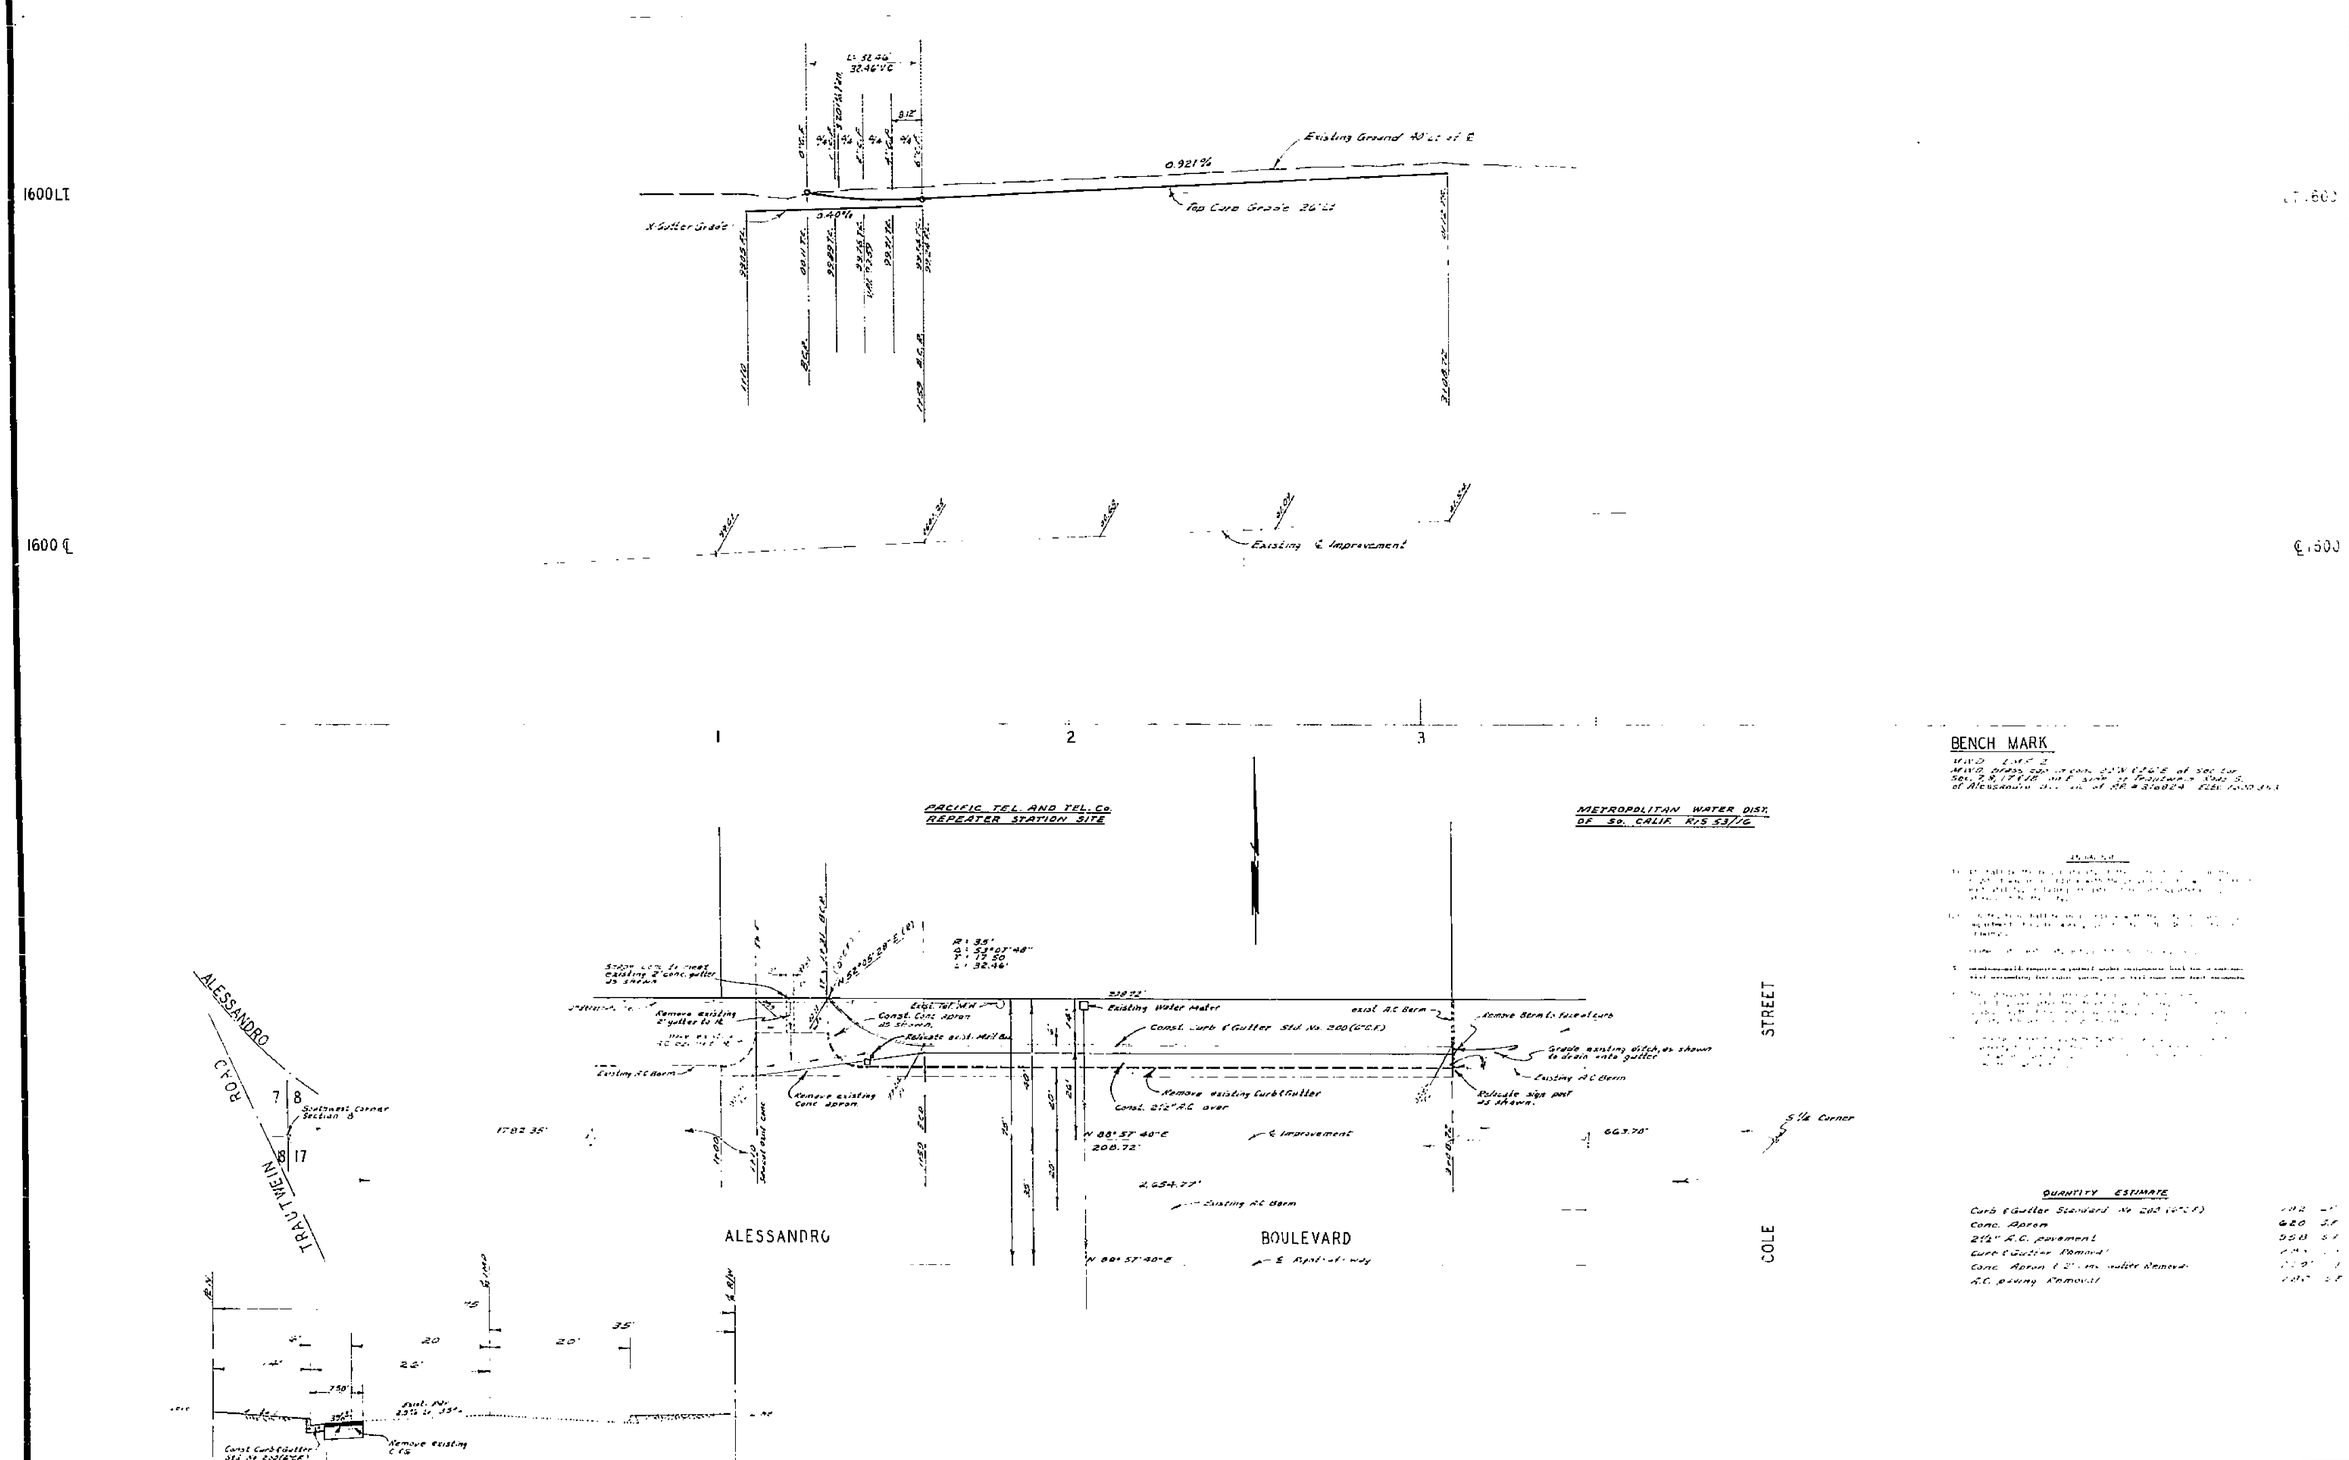

BENCH MARK

QUANTITY ESTIMATE

Curb & Gutter Standard No. 200 (6" C.F.)	[illegible]
Conc. Apron	620 S.F.
2½" A.C. pavement	558 S.F.
Curb & Gutter Removal	[illegible]
Conc. Apron & 2" [illegible] Mulite Removal	[illegible]
A.C. paving Removal	[illegible]

ALBERT A. WEBB ASSOCIATES
CIVIL ENGINEERS
RIVERSIDE, CALIFORNIA
APPROVED BY [illegible] DATE 3/25/70
R.E. No. 9876
W.O. 70-72 FOR: PACIFIC TEL & TEL. Co. F.B.

MARK | REVISIONS | APPR. | DATE
DESIGNED BY B.E.L. DRAWN BY B.E.L. CHECKED BY [illegible]

CITY OF RIVERSIDE, CALIFORNIA
PUBLIC WORKS DEPARTMENT

APPROVED BY	BY	DATE
PRINCIPAL ENGINEER	[illegible]	[illegible]
PARK DEPARTMENT		
TRAFFIC DIVISION		
CHIEF PUB. WKS. ENGR.		

APPROVED BY
DIRECTOR OF PUBLIC WORKS
DATE

STREET PLAN AND PROFILE
ALESSANDRO BOULEVARD
BETWEEN TRAUTWEIN ROAD & COLE ST.
IN SW 1/4 Sec. 8 T.3S., R.4W., S.B.B.&M.
SCALE: 1" = 20' Horiz., 1" = 4' Vert.

ACCOUNT No
DRAWING NUMBER
R-1423
SHEET 1 OF 1
70-72-A