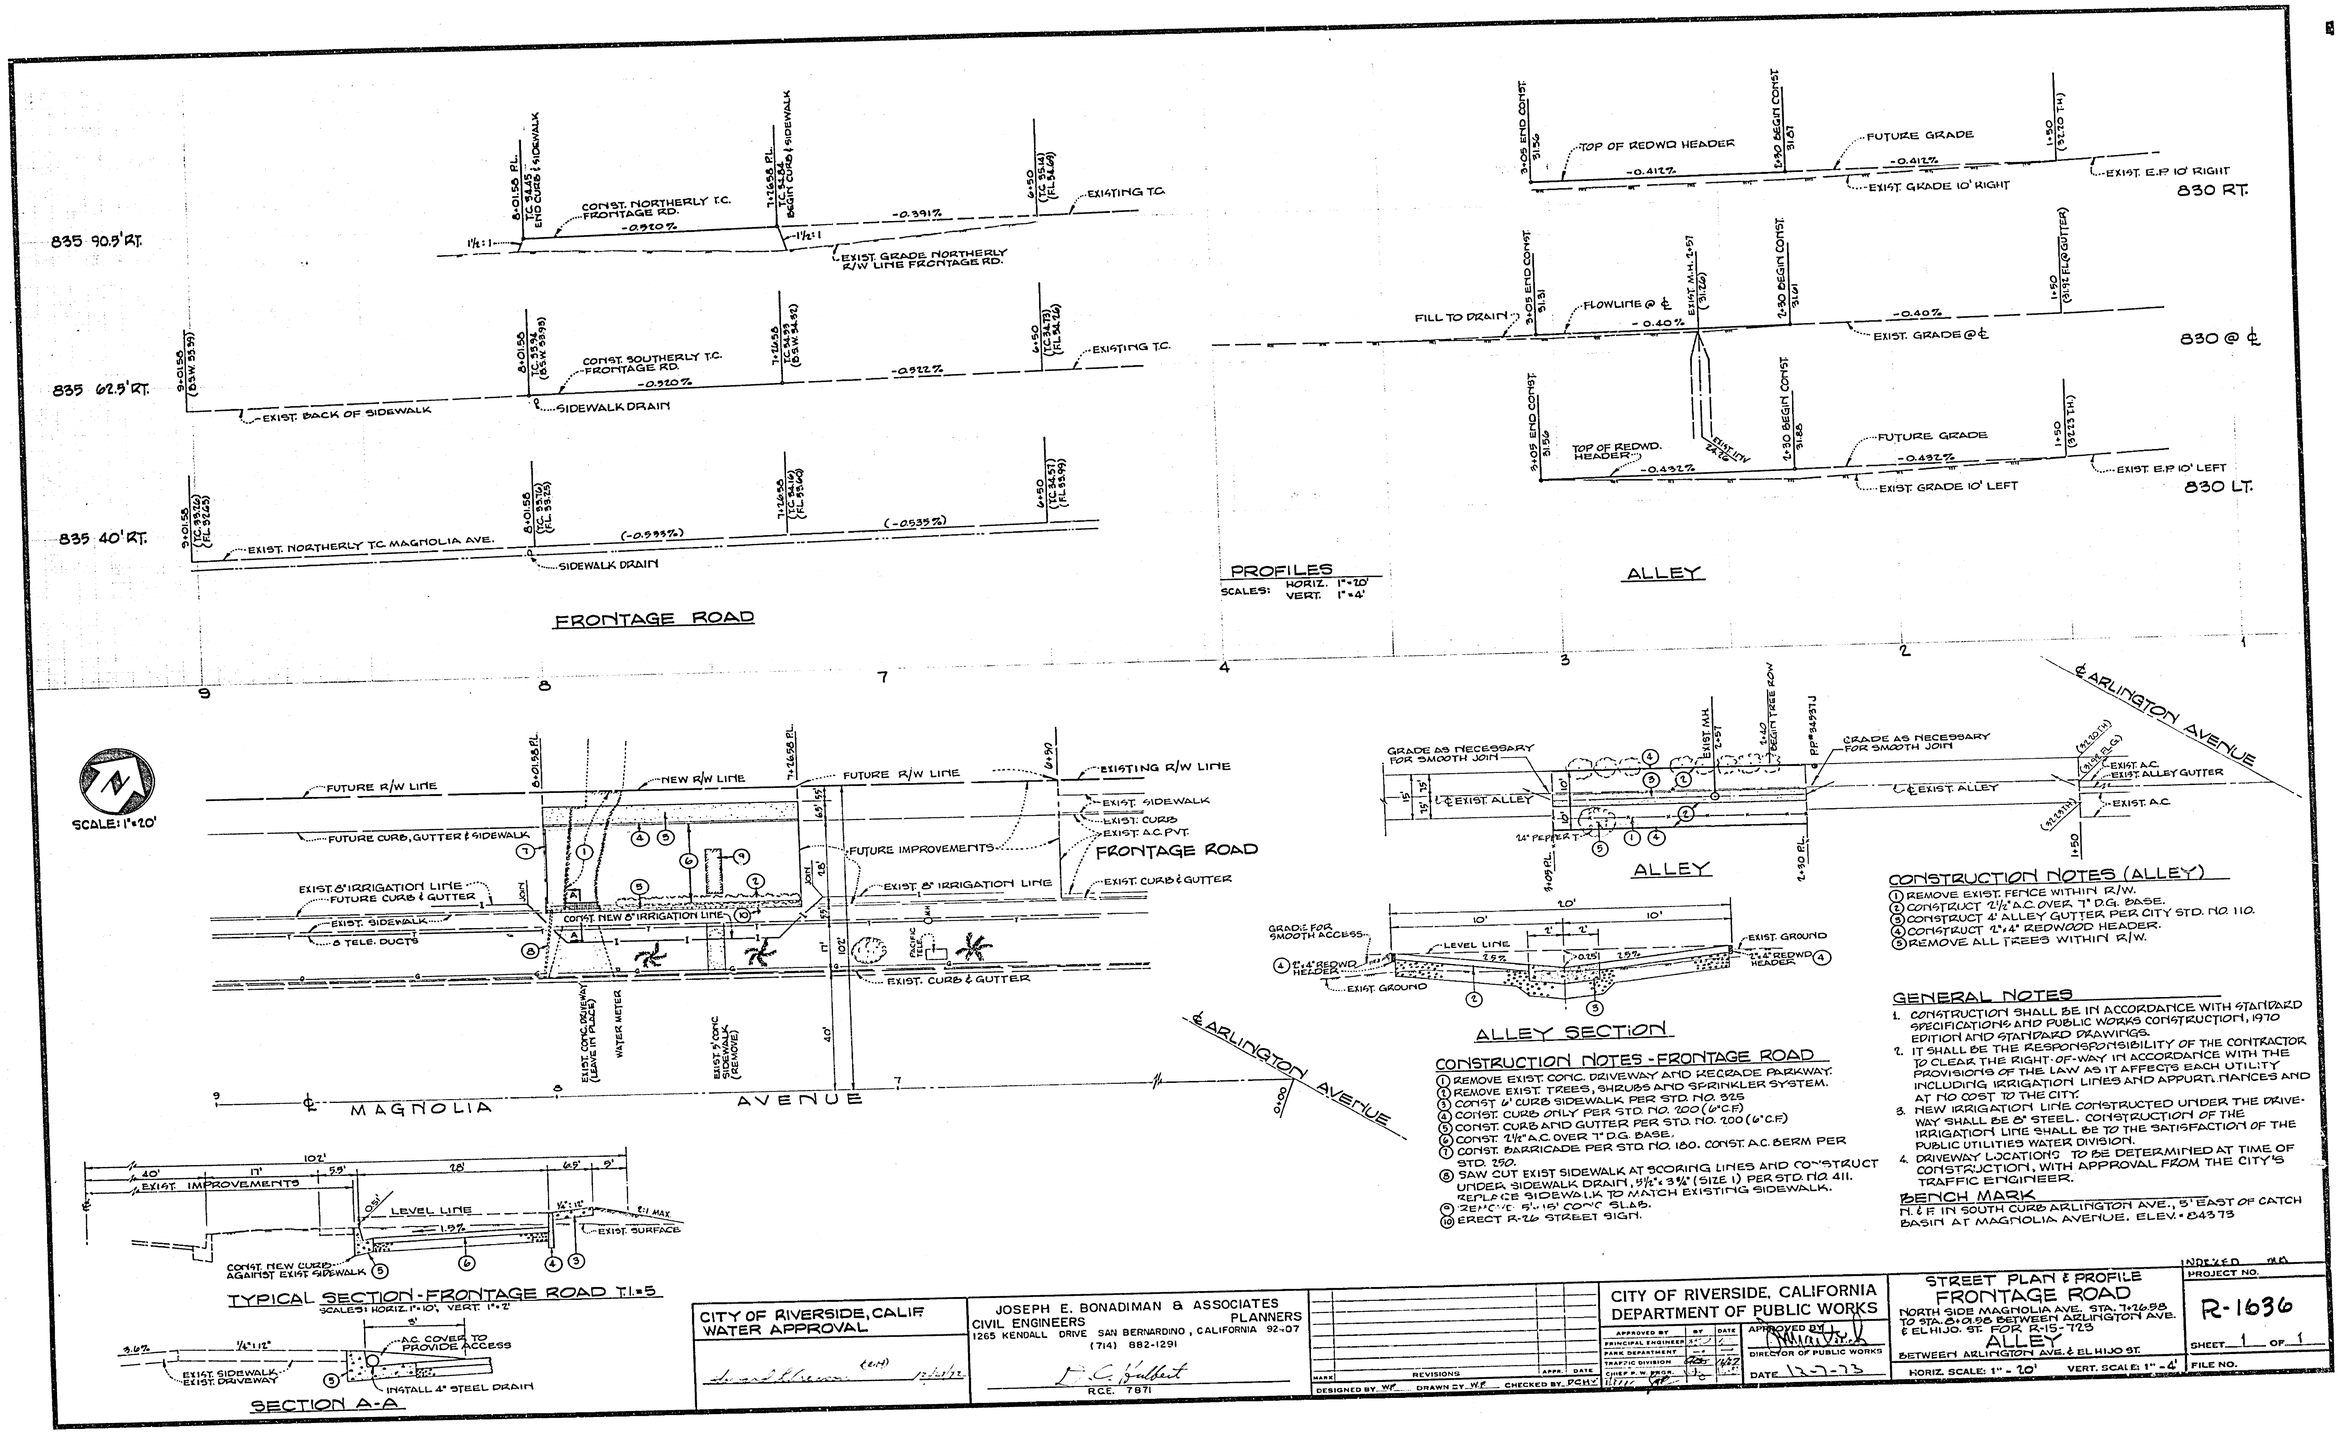

CONSTRUCTION NOTES - FRONTAGE ROAD

1. REMOVE EXIST. CONC. DRIVEWAY AND RECRADE PARKWAY.
2. REMOVE EXIST. TREES, SHRUBS AND SPRINKLER SYSTEM.
3. CONST. 6" CURB SIDEWALK PER STD. NO. 825
4. CONST. CURB ONLY PER STD. NO. 200 (6" C.F.)
5. CONST. CURB AND GUTTER PER STD. NO. 200 (6" C.F.)
6. CONST. 2½" A.C. OVER 7" D.G. BASE.
7. CONST. BARRICADE PER STD. NO. 180. CONST. A.C. BERM PER STD. 250.
8. SAW CUT EXIST SIDEWALK AT SCORING LINES AND CONSTRUCT UNDER SIDEWALK DRAIN, 5½" x 3¾" (SIZE 1) PER STD. NO. 411. REPLACE SIDEWALK TO MATCH EXISTING SIDEWALK.
9. REMOVE 5'-15' CONC SLAB.
10. ERECT R-26 STREET SIGN.

CONSTRUCTION NOTES (ALLEY)

1. REMOVE EXIST. FENCE WITHIN R/W.
2. CONSTRUCT 2½" A.C. OVER 7" D.G. BASE.
3. CONSTRUCT 4' ALLEY GUTTER PER CITY STD. NO. 110.
4. CONSTRUCT 2" x 4" REDWOOD HEADER.
5. REMOVE ALL TREES WITHIN R/W.

GENERAL NOTES

1. CONSTRUCTION SHALL BE IN ACCORDANCE WITH STANDARD SPECIFICATIONS AND PUBLIC WORKS CONSTRUCTION, 1970 EDITION AND STANDARD DRAWINGS.
2. IT SHALL BE THE RESPONSRONSIBILITY OF THE CONTRACTOR TO CLEAR THE RIGHT-OF-WAY IN ACCORDANCE WITH THE PROVISIONS OF THE LAW AS IT AFFECTS EACH UTILITY INCLUDING IRRIGATION LINES AND APPURTENANCES AND AT NO COST TO THE CITY.
3. NEW IRRIGATION LINE CONSTRUCTED UNDER THE DRIVEWAY SHALL BE 8" STEEL. CONSTRUCTION OF THE IRRIGATION LINE SHALL BE TO THE SATISFACTION OF THE PUBLIC UTILITIES WATER DIVISION.
4. DRIVEWAY LOCATIONS TO BE DETERMINED AT TIME OF CONSTRUCTION, WITH APPROVAL FROM THE CITY'S TRAFFIC ENGINEER.

BENCH MARK

N. & E. IN SOUTH CURB ARLINGTON AVE., 5' EAST OF CATCH BASIN AT MAGNOLIA AVENUE. ELEV. = 84.73

CITY OF RIVERSIDE, CALIF
WATER APPROVAL
(E.H.) 12/13/72

JOSEPH E. BONADIMAN & ASSOCIATES
CIVIL ENGINEERS PLANNERS
1265 KENDALL DRIVE SAN BERNARDINO, CALIFORNIA 92407
(714) 882-1291
R.C.E. 7871

MARK	REVISIONS	APPR.	DATE

DESIGNED BY WF DRAWN BY WF CHECKED BY PCH

CITY OF RIVERSIDE, CALIFORNIA
DEPARTMENT OF PUBLIC WORKS

APPROVED BY	BY	DATE
PRINCIPAL ENGINEER		
PARK DEPARTMENT		
TRAFFIC DIVISION		
CHIEF P. W. ENGR.		

APPROVED BY
DIRECTOR OF PUBLIC WORKS
DATE 12-7-73

STREET PLAN & PROFILE
FRONTAGE ROAD
NORTH SIDE MAGNOLIA AVE. STA. 7+26.98 TO STA. 8+01.58 BETWEEN ARLINGTON AVE. & EL HIJO. ST. FOR R-15-725
ALLEY
BETWEEN ARLINGTON AVE. & EL HIJO ST.
HORIZ. SCALE: 1" = 20' VERT. SCALE: 1" = 4'

INDEXED NO.
PROJECT NO. R-1636
SHEET 1 OF 1
FILE NO.