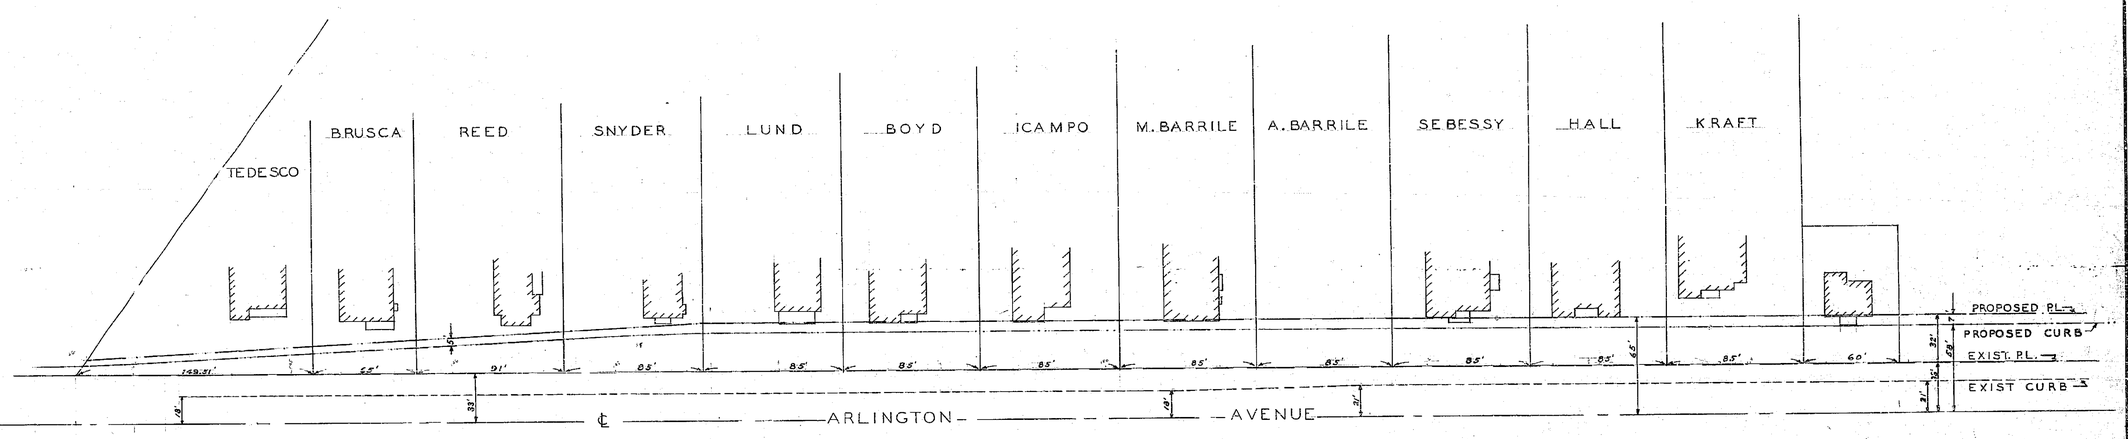

LEGEND

PROPOSED P.L. — · — · —

PROPOSED CURB LINE — — · · — —

EXIST. P.L. — — — — —

EXIST. CURB LINE - - - - - - - -

REVISIONS			CITY OF RIVERSIDE CALIFORNIA DEPARTMENT OF PUBLIC WORKS
MARK	DATE	DESCRIPTION	LAND ACQUISITION FOR ARLINGTON AVE WIDENING
DESIGNED BY	CHECKED BY	APPROVED BY	R-167-A
DRAWN BY H.R.G.		DIRECTOR OF PUBLIC WORKS	
RECOMMENDED BY ASSISTANT CITY ENGINEER		DATE	SHEET OF

MISSION BLUEPRINT CO