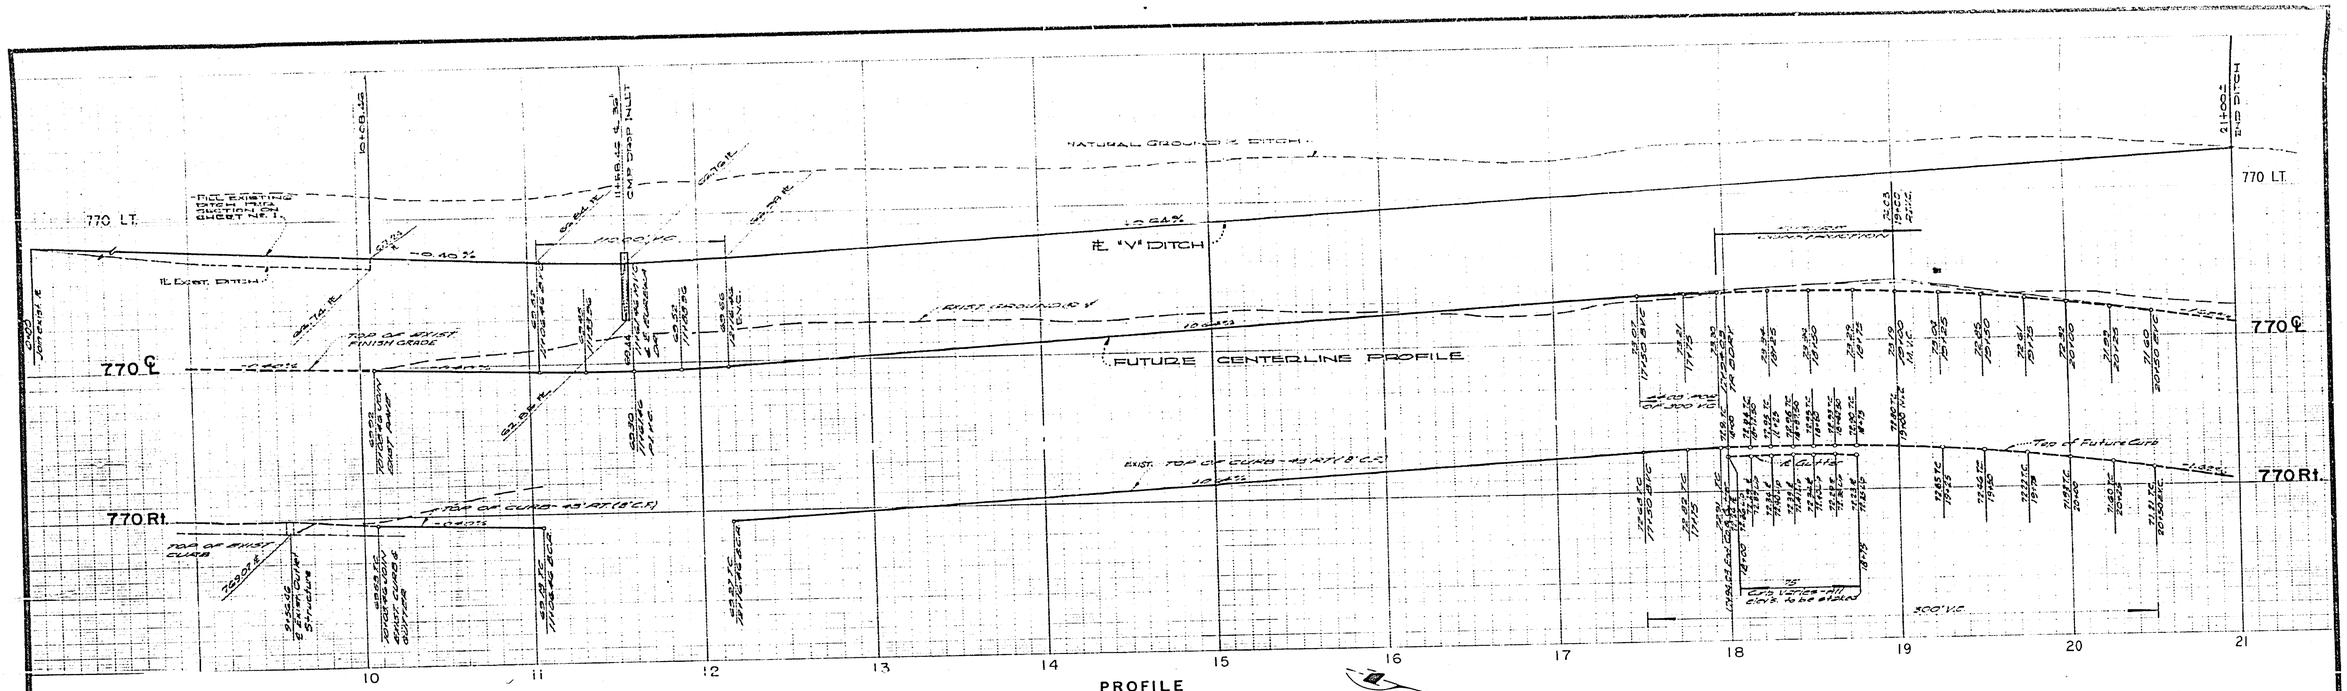

PROFILE
TYLER STREET

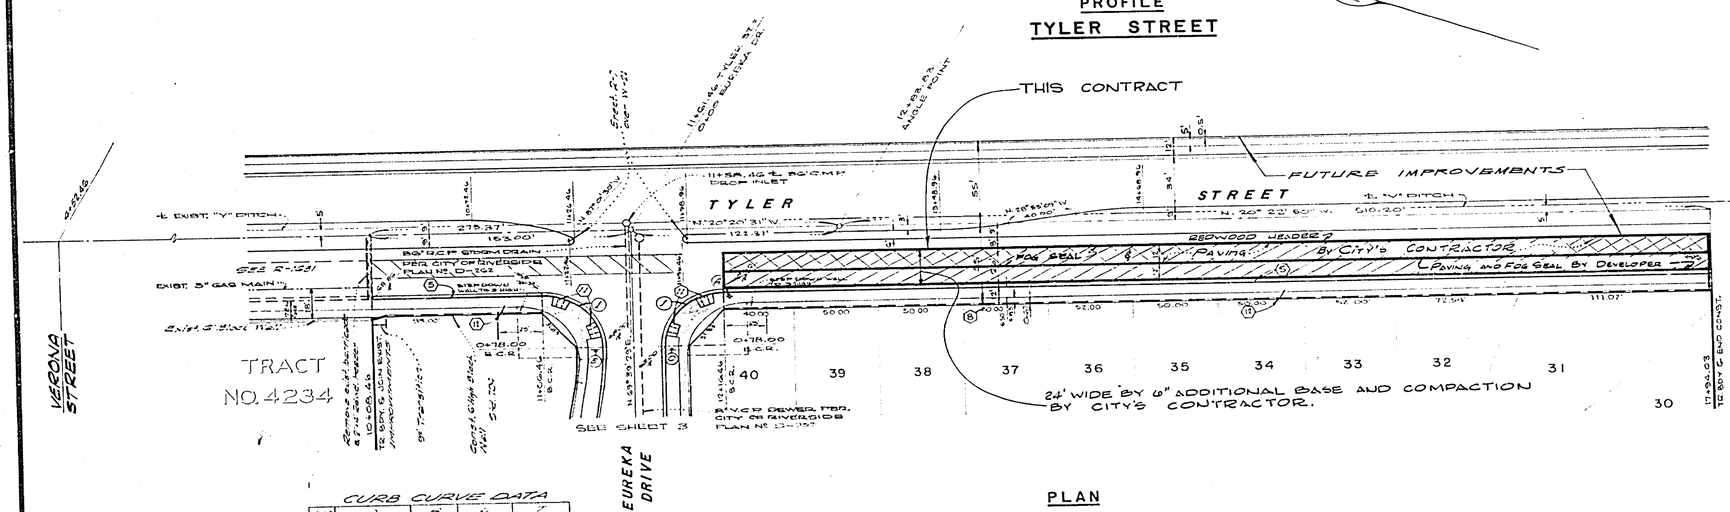

PLAN
TYLER STREET

CONSTRUCTION NOTES

1. CONSTRUCTION TO BE IN ACCORDANCE WITH STANDARD SPECIFICATIONS FOR PUBLIC WORKS CONSTRUCTION, 1975 EDITION.

BY CITY'S CONTRACTOR:
PLACE 4" A.C. 12' WIDE AND FOG SEAL.

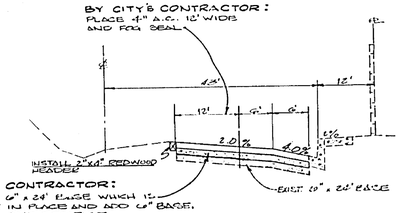

BY CITY'S CONTRACTOR:
COMPACT 6" x 24' EDGE WHICH IS ALREADY IN PLACE AND ADD 6" BASE, 24' WIDE, AND COMPACT.

TYPICAL SECTION
TYLER STREET
NO SCALE

CURB CURVE DATA

BENCH MARK

P.K. NAIL IN EAST CURB ON TYLER ST., ON ℄ GAYLORD PRODUCED, PER CITY OF RIVERSIDE FIR FIR. 7061/1

ELEV. 778.21
(Adjusted to 1929 Sea Level Datum per Level Book 1973)

REVISED PER ADDENDUM #1 E.K. 5-21-75

DESIGNED BY	DRAWN BY	CHECKED BY	

CITY OF RIVERSIDE, CALIFORNIA
DEPARTMENT OF PUBLIC WORKS

APPROVED BY
DIRECTOR OF PUBLIC WORKS
DATE

TRACT NO. 4054-3
·CITY PARTICIPATION·
TYLER STREET

HORIZ. SCALE: 1" = 40' VERT. SCALE: 1" = 4'

PROJECT NO. 73-50
R-1713-A
SHEET 1 OF 1
FILE NO. 73-50-A

ADOPTED FROM PLAN R-1713