CONSTRUCTION LEGEND

200		CURB AND GUTTER PER STD. DWG. 200, TYPE I, WITH 6" CURB FACES, UNLESS SHOWN OTHERWISE ON THE PROFILE.
405		CATCH BASIN PER STD. DWG. 405, "W" AND "D" DIMENSIONS SHOWN ON PLAN, STATION IS ℄ OF OPENING.
415		CLEANOUT PER STD. DWG. 415, DIMENSIONS ARE SHOWN ON PLAN, STATION IS ℄ OF CLEANOUT.
500		MANHOLE PER STD. DWG. 500, STATION IS ℄ OF MANHOLE.
	1	CONSTRUCT STRUCTURAL SECTION OF 0.5' A.C. OVER NATIVE SOIL OR IMPORTED BORROW (R ≥ 40)
	2	OVERLAY EXISTING A.C. PAVEMENT WITH A VARIABLE THICKNESS OF ASPHALT CONCRETE. MINIMUM THICKNESS TO BE 0.1' THICK.

GENERAL CONSTRUCTION NOTES

1. CONSTRUCTION TO BE IN ACCORDANCE WITH STANDARD SPECIFICATIONS FOR PUBLIC WORKS CONSTRUCTION, 1973 EDITION, AND CITY OF RIVERSIDE STD. DWGS.
2. WHERE NEW CONSTRUCTION IS INDICATED:
   A - CLEAR AND GRUB
   B - REMOVE ALL EXISTING A.C. PAVEMENT EXCEPT WHERE OVERLAY OF EXISTING PAVEMENT IS SHOWN ON THE PLAN.
   C - REMOVE SEWAGE TREES IN AREA OF CONSTRUCTION AND ELSEWHERE AS NOTED ON PLAN.
3. RIGHTS OF ENTRY HAVE BEEN OBTAINED FOR WORK SHOWN ON PRIVATE PROPERTY.
4. TRAFFIC SIGNS REMOVED DURING CONSTRUCTION SHALL BE SALVAGED BY THE CONTRACTOR AND RELOCATED AS DIRECTED BY THE INSPECTOR.
5. SLOPE LESS THAN 6' HIGH ARE NOT NECESSARILY SHOWN ON THE PLAN. DITCH SLOPE SHALL BE 2:1
6. ALL STRUCTURES ARE STATIONED FROM THE STREET STATIONING.
7. GRADE AS NECESSARY TO ALLOW FLOW TO AND FROM PROPOSED DRAINS AND DITCHES.
8. FLUSH & CLEAN EXISTING S.D. BEFORE CONSTRUCTING NEW S.D.
9. THE CONTRACTOR SHALL BE RESPONSIBLE TO REPAIR OR REPLACE IN KIND AT HIS OWN EXPENSE ANY IMPROVEMENTS, DAMAGED OR DESTROYED OTHER THAN REMOVED BY CONSTRUCTION.
10. ALL 15" R.C.P. SHALL BE ASTM C-76 CLASS III. ALL STD DWG 306 EXCEPT AS SHOWN OTHERWISE ON THIS PROFILE & BACKFILL SHALL BE PER STD. DWG. A23.

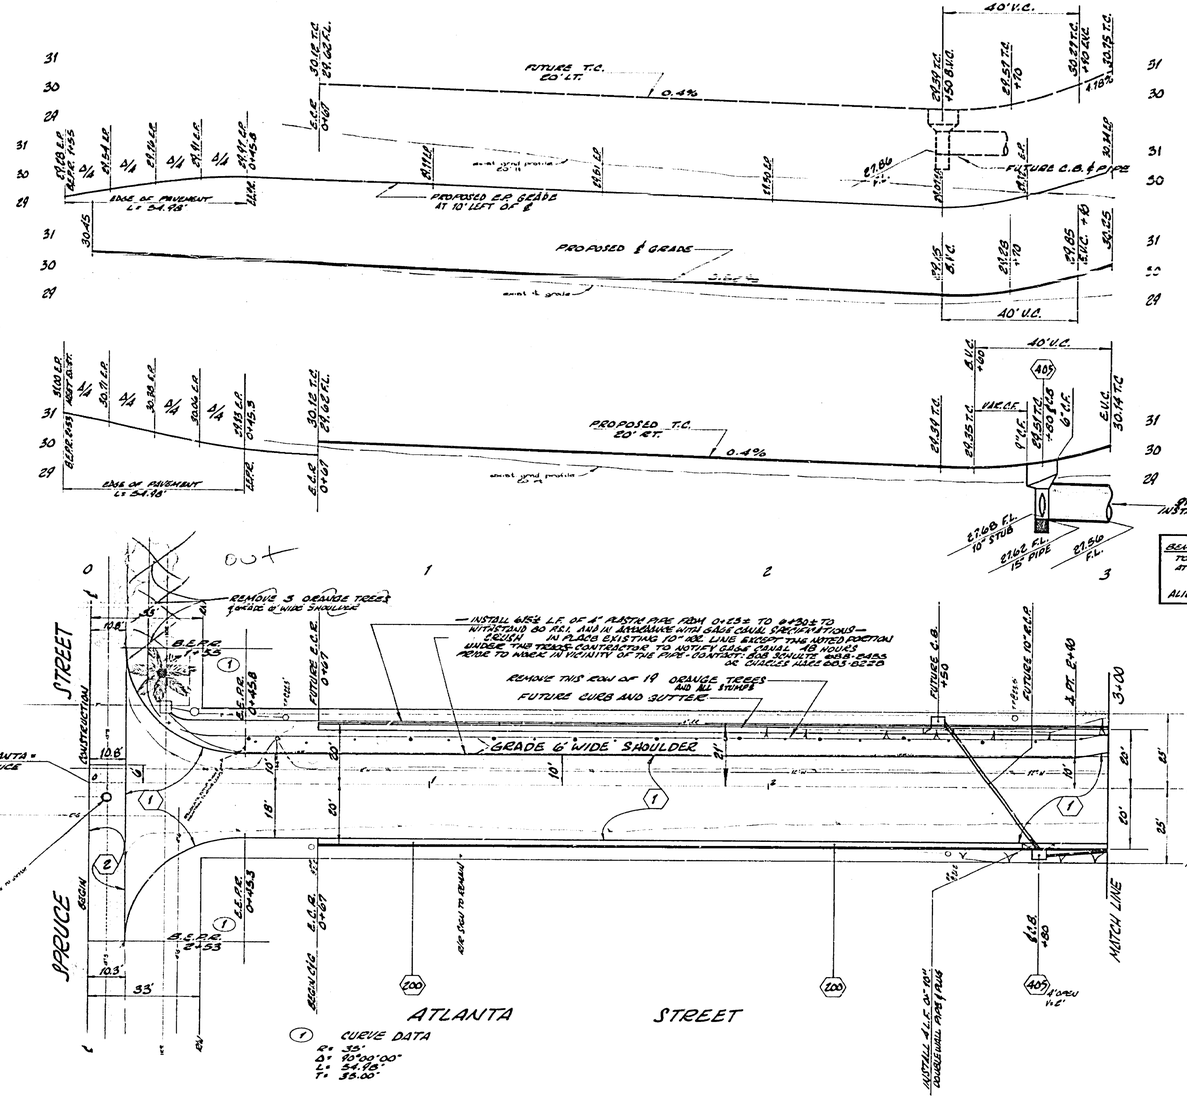

BENCH MARK: F.B. 906-60
TOP OF 3½" I.P. F.C.R. PLUG AT ℄ P.I. SPRUCE & ATLANTA
ELEV. = 930.41

ALIGNMENT: F.B. 982-65

APPROVED BY:
[signature] 2/3/74
design manual conformity date

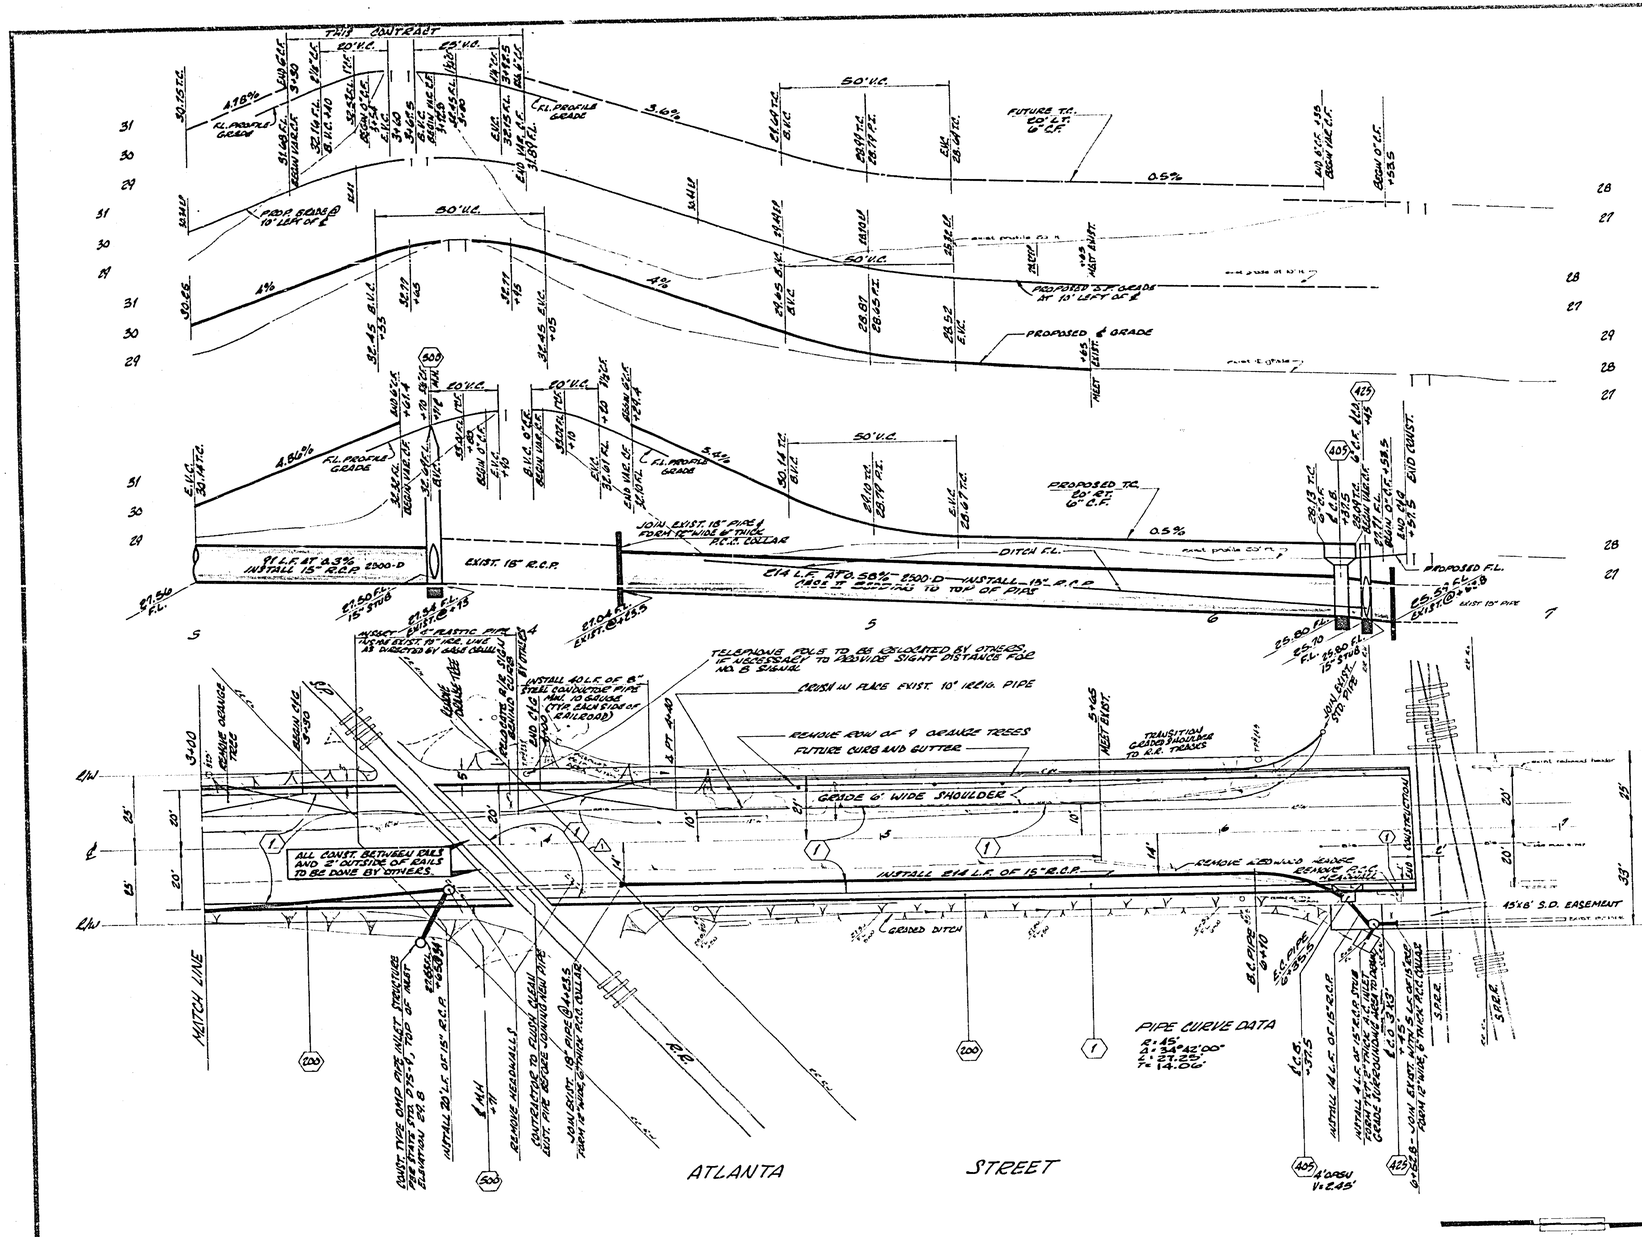

APPROVED BY
[signature]
engineering manager
7/3/74
date

CITY OF RIVERSIDE
PUBLIC WORKS DEPARTMENT

DESIGNED	RD	4-16
DRAWN	RLT	4-16
TRACED		9-15
CHECKED		

APPROVED
[signature]
PUBLIC WORKS DIRECTOR
DATE 10-16-74

ATLANTA STREET WIDENING
EASTERLY SIDE, SEQUOIA STREET TO 700' NORTHERLY

R-1718

SHEET 2 OF 2 SHEETS

HORIZ SCALE 1" = 20' VERT SCALE 1" = 2'

1 SHOWN KR R/W KPT 6/74 — REVISION

ENGINEERED 378 — DRAWING NO.