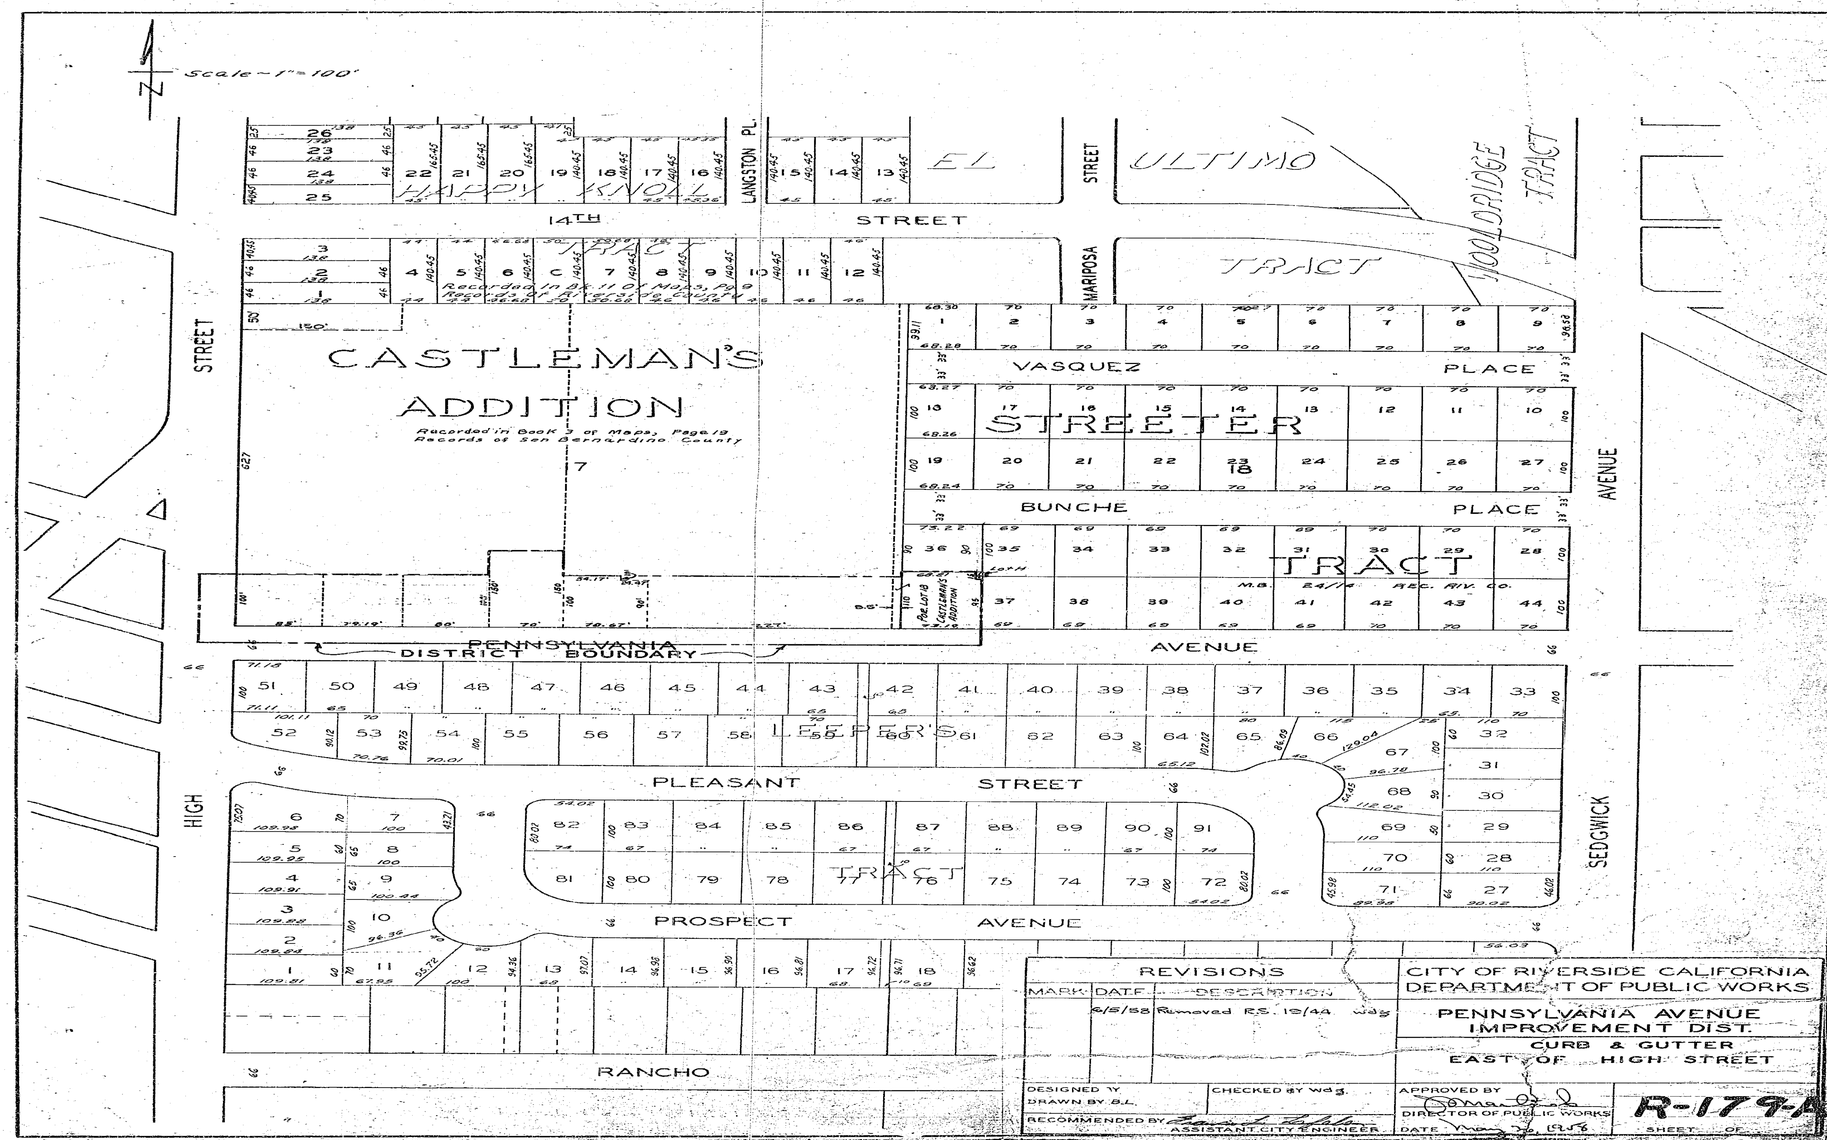

REVISIONS		
MARK	DATE	DESCRIPTION
	6/5/58	Removed R.S. 12/44 wdg

DESIGNED BY
DRAWN BY B.L.
CHECKED BY Wdg.
RECOMMENDED BY
ASSISTANT CITY ENGINEER

CITY OF RIVERSIDE CALIFORNIA
DEPARTMENT OF PUBLIC WORKS

PENNSYLVANIA AVENUE
IMPROVEMENT DIST.
CURB & GUTTER
EAST OF HIGH STREET

APPROVED BY
DIRECTOR OF PUBLIC WORKS
DATE May 7, 1958

R-179-A

SHEET OF