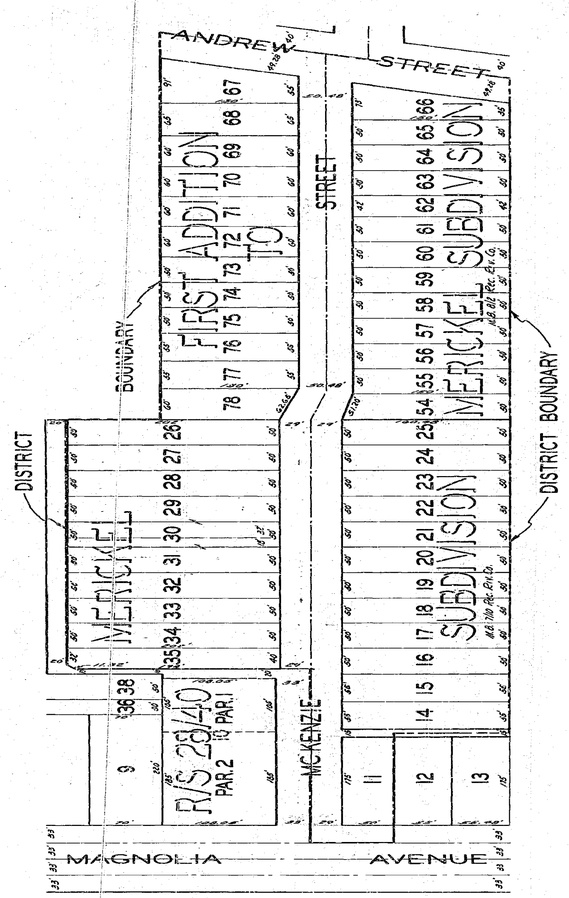

SCALE: 1" = 100'

MAP SHOWING THE LANDS INCLUDED WITHIN THE ASSESSMENT DISTRICT TO BE BENEFITED BY THE CONSTRUCTION OF CURB AND GUTTER AND SIDEWALK.

DESIGNED BY	CHECKED BY	APPROVED BY	R-181A
DRAWN BY		DIRECTOR OF PUBLIC WORKS	
RECOMMENDED BY	ASSISTANT CITY	DATE July 2, 1959	SHEET 1 OF 1

DESCRIPTION

OF RIVERSIDE CALIFORNIA
PARTMENT OF PUBLIC WORKS

MC KENZIE STREET
IMPROVEMENT DISTRICT