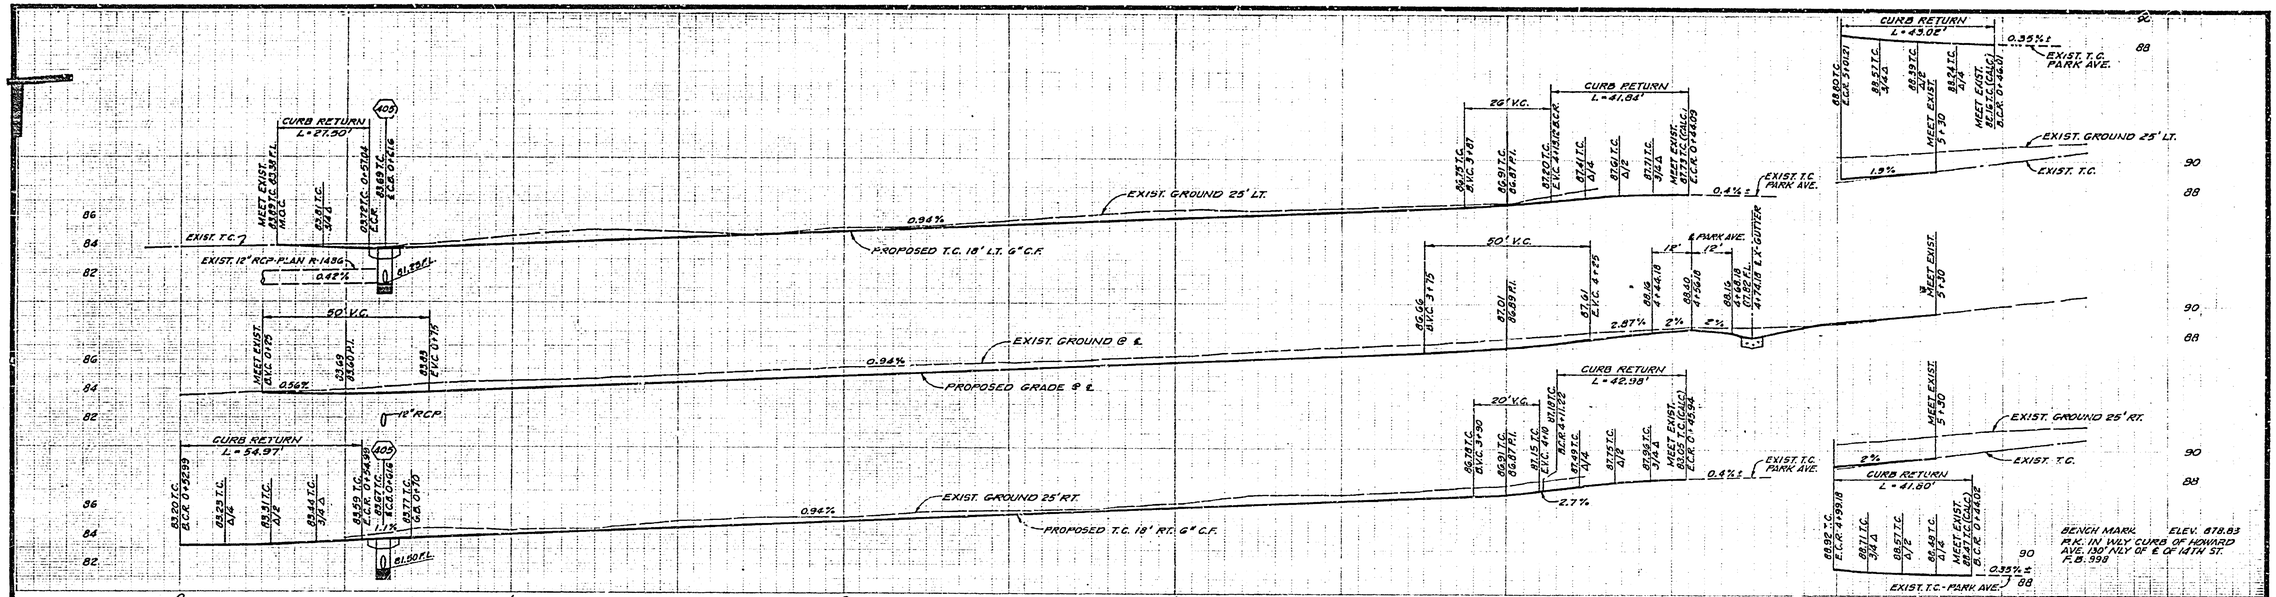

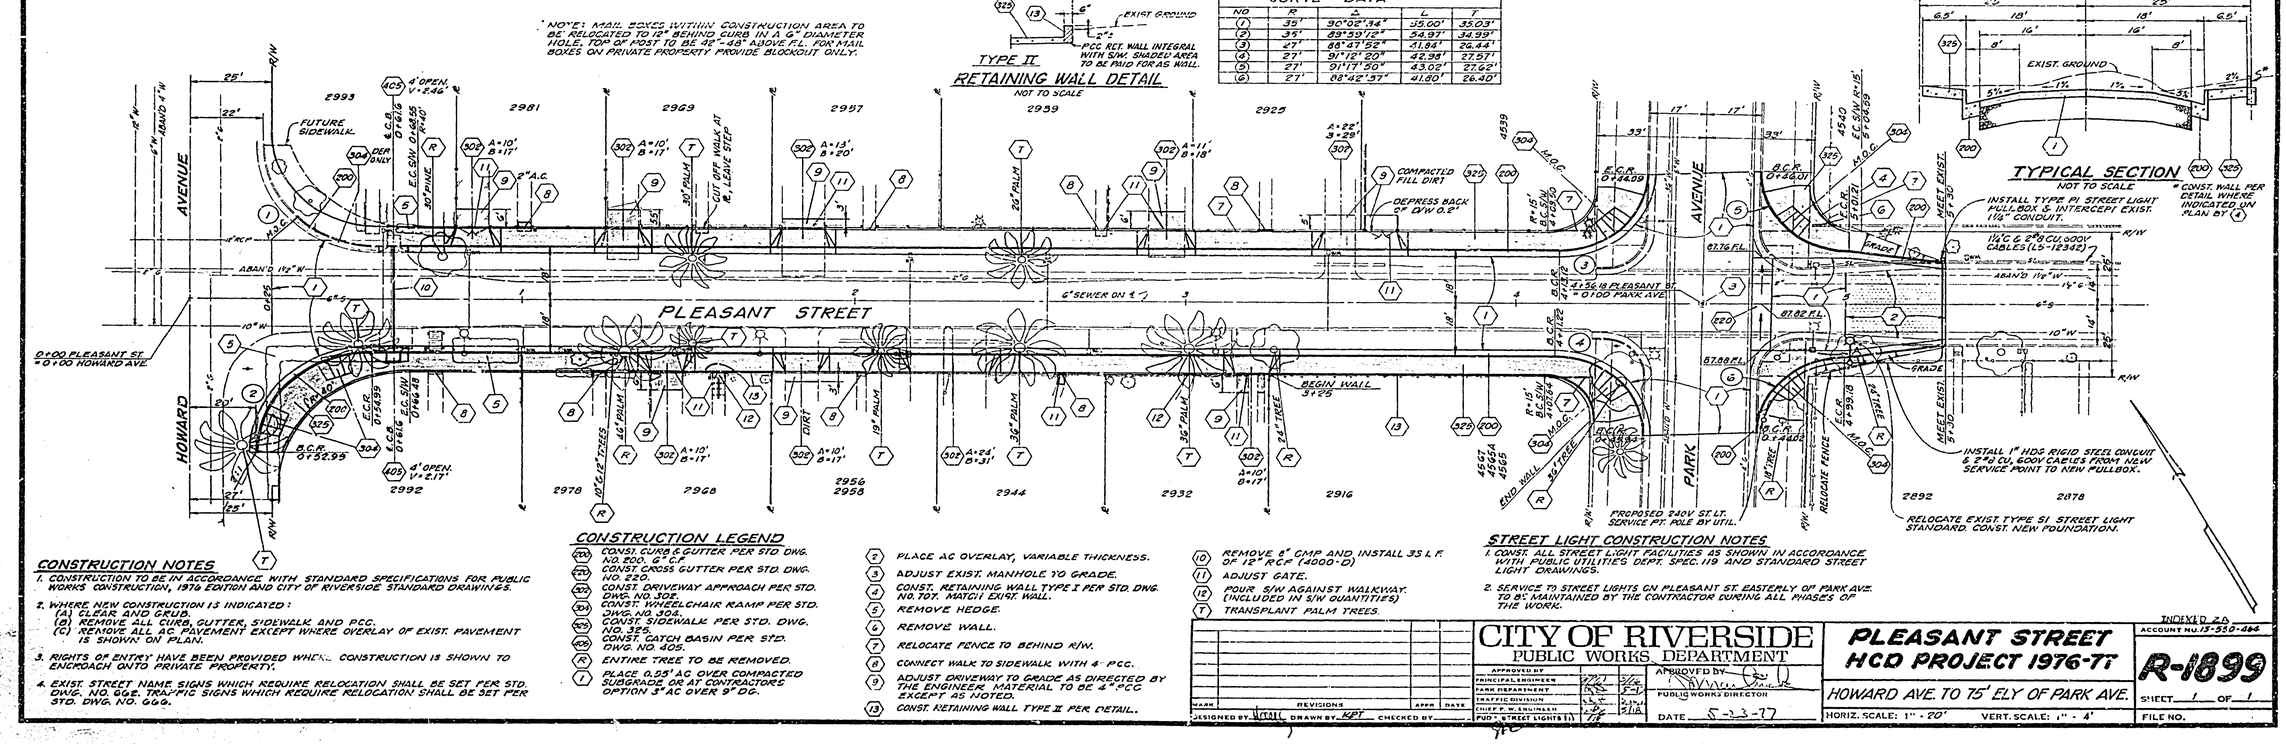

CONSTRUCTION NOTES

1. CONSTRUCTION TO BE IN ACCORDANCE WITH STANDARD SPECIFICATIONS FOR PUBLIC WORKS CONSTRUCTION, 1976 EDITION AND CITY OF RIVERSIDE STANDARD DRAWINGS.
2. WHERE NEW CONSTRUCTION IS INDICATED:
   (A) CLEAR AND GRUB.
   (B) REMOVE ALL CURB, GUTTER, SIDEWALK AND PCC.
   (C) REMOVE ALL AC PAVEMENT EXCEPT WHERE OVERLAY OF EXIST. PAVEMENT IS SHOWN ON PLAN.
3. RIGHTS OF ENTRY HAVE BEEN PROVIDED WHERE CONSTRUCTION IS SHOWN TO ENCROACH ONTO PRIVATE PROPERTY.
4. EXIST. STREET NAME SIGNS WHICH REQUIRE RELOCATION SHALL BE SET PER STD. DWG. NO. 662. TRAFFIC SIGNS WHICH REQUIRE RELOCATION SHALL BE SET PER STD. DWG. NO. 666.

CONSTRUCTION LEGEND

- (200) CONST. CURB & GUTTER PER STD. DWG. NO. 200, 6" C.F.
- (220) CONST. CROSS GUTTER PER STD. DWG. NO. 220.
- (302) CONST. DRIVEWAY APPROACH PER STD. DWG. NO. 302.
- (304) CONST. WHEELCHAIR RAMP PER STD. DWGS. NO. 304.
- (325) CONST. SIDEWALK PER STD. DWG. NO. 325.
- (405) CONST. CATCH BASIN PER STD. DWG. NO. 405.
- (R) ENTIRE TREE TO BE REMOVED.
- (1) PLACE 0.05' AC OVER COMPACTED SUBGRADE OR AT CONTRACTORS OPTION 3" AC OVER 9" DG.
- (2) PLACE AC OVERLAY, VARIABLE THICKNESS.
- (3) ADJUST EXIST. MANHOLE TO GRADE.
- (4) CONST. RETAINING WALL TYPE I PER STD. DWG. NO. 701. MATCH EXIST. WALL.
- (5) REMOVE HEDGE.
- (6) REMOVE WALL.
- (7) RELOCATE FENCE TO BEHIND R/W.
- (8) CONNECT WALK TO SIDEWALK WITH 4" PCC.
- (9) ADJUST DRIVEWAY TO GRADE AS DIRECTED BY THE ENGINEER. MATERIAL TO BE 4" PCC EXCEPT AS NOTED.
- (13) CONST. RETAINING WALL TYPE II PER DETAIL.
- (10) REMOVE 6" CMP AND INSTALL 35 L.F. OF 12" RCP (4000-D)
- (11) ADJUST GATE.
- (12) POUR S/W AGAINST WALKWAY. (INCLUDED IN S/W QUANTITIES)
- (T) TRANSPLANT PALM TREES.

STREET LIGHT CONSTRUCTION NOTES

1. CONST. ALL STREET LIGHT FACILITIES AS SHOWN IN ACCORDANCE WITH PUBLIC UTILITIES DEPT. SPEC. 119 AND STANDARD STREET LIGHT DRAWINGS.
2. SERVICE TO STREET LIGHTS ON PLEASANT ST. EASTERLY OF PARK AVE. TO BE MAINTAINED BY THE CONTRACTOR DURING ALL PHASES OF THE WORK.

MARK	REVISIONS	APPR	DATE

DESIGNED BY WCH DRAWN BY KPT CHECKED BY

CITY OF RIVERSIDE
PUBLIC WORKS DEPARTMENT

APPROVED BY		
PRINCIPAL ENGINEER		5/24/77
PARK DEPARTMENT		5-24-77
TRAFFIC DIVISION		5-24-77
CHIEF P. W. ENGINEER		5/25/77
PUB. STREET LIGHTS (U)		5/18/77

APPROVED BY
PUBLIC WORKS DIRECTOR
DATE 5-23-77

PLEASANT STREET
HCD PROJECT 1976-77

HOWARD AVE. TO 75' ELY OF PARK AVE.

HORIZ. SCALE: 1" = 20' VERT. SCALE: 1" = 4'

INDEXED ZA
ACCOUNT NO. 15-550-486

R-1899

SHEET 1 OF 1

FILE NO.