730 LT
730 ℄
720 ℄
720 LT
FUTURE T.C. @ 1.50%
T.C. @ 0.60% (6"C.F.)
T.C. @ 0.41%
EXISTING EDGE PAVEMENT
T.C. @ 0.40%
FUTURE T.C. @ 0.40%
EXIST. GR. 55' LT.
EXIST. GR. @ ℄
50' V.C. A/D=0.82
REMOVE EX. HEADWALL & PLUG EX. INLET WITH BRICK & MORTAR
33"R.C.P. DRAIN 16' LEFT (VERIFY S=0.0050)
PROFILE
SCALE: HORIZ. — 1"=20'
VERT. — 1"=4'
LINE "A"
LINE "B"
SEE SHEET 2
725
720
715
2
3
4
5
6
7
10
CURB R=25' Δ=90° T=25.00' L=39.27
CURB R=35' Δ=90° T=35.00' L=54.98
CONST. STD. 200 C/G. (6"C.F.)
CONST. STD. 325 CURB LINE R/W
EXIST. 6" WATER
EXIST. 39"R.C.P. DRAIN (S=0.010)
EXIST. 8" SEWER (S=0.010)
EX. SWALE
EX. C.B. WITH GRATE (SEE PROFILE LINE "A")
EX. C.B. WITH GRATE (SEE PROFILE LINE "B")
CONST. CATCH BASIN PER STD. 405
CONST. WHEEL CHAIR RAMP PER STD. 994
CONST. WHEEL CHAIR RAMP PER STD. 994 (TO REMAIN)
CONST. STD. 325 CURB LINE R/W
CONST. STD. 325 CURB LINE E/W
CONNECT TO EXIST. 18"C.M.P. FLUME W/ PIPE W/ BENDS & MORTAR COLLAR (TYP.)
EXISTING FLOOD CONTROL BOX CULVERT
GRADE TO DRAIN TO FLUME C.B.'s
ADJUST TO GRADE
OVERLAY
PLACE
NORWOOD
LA SIERRA AVENUE
0+00.00 NORWOOD AVENUE ℄ LA SIERRA AVENUE
TRACT BOUNDARY
R.W.
N 63° 25' 38" E
N 22° 34' 22" W
1"=20'

COLLAR DETAIL
NOT TO SCALE

CUT REBAR & BEND INTO COLLAR
BURN OR CUT PIPE SURFACE OF CONCRETE & ROUND EDGES
NOTE: REPAIR OR REPLACE AS NEEDED

TYPICAL SECTION NORWOOD AVENUE
NO SCALE
TI. = 6

STREET NAMES & TRAFFIC SIGN SCHEDULE		
Ⓐ	NORWOOD PLACE	11000
	SWALLOW LANE	5100
Ⓑ	R-1 (STOP SIGN) 30" OCTAGON	
Ⓒ	W53 (NOT A THROUGH STREET) 24"x24"	

NOTICE TO CONTRACTOR:

THE EXISTENCE AND LOCATION OF UNDERGROUND UTILITY PIPES OR STRUCTURES SHOWN ON THESE PLANS ARE OBTAINED BY A SEARCH OF THE AVAILABLE RECORDS. TO THE BEST OF OUR KNOWLEDGE, THERE ARE NO EXISTING UTILITIES EXCEPT AS SHOWN ON THESE PLANS.

THE CONTRACTOR IS REQUIRED TO TAKE DUE PRECAUTIONARY MEASURES TO PROTECT THE UTILITY LINES SHOWN AND ANY OTHER LINES NOT OF RECORD OR NOT SHOWN ON THESE PLANS.

BENCH MARK: F2-E

PK. NAIL IN N.W. CURB RETURN AT LA SIERRA AVE. AND PIERCE STREET PER C.R.F.B. 838/1.
ELEV. = 714.42

SEE SHEET NO. 2 FOR GENERAL NOTES

ERNEST PINTOR
LAND SURVEYOR
4255 MAIN STREET
RIVERSIDE, CALIFORNIA
APPROVED BY Ernest H. Weed DATE 1-20-77
ERNEST H. WEED
R.C.E. 25576

W.O. 3364 FOR: HEFFERN E.F.F.B. 61/44-62

MARK	REVISIONS	APPR.	DATE

DESIGNED BY A.A. DRAWN BY M.B. CHECKED BY BDH

CITY OF RIVERSIDE, CALIFORNIA
DEPARTMENT OF PUBLIC WORKS

	BY	DATE
APPROVED BY OFFICE ENGINEER		
PARK DEPARTMENT		
TRAFFIC DIVISION		
ASSISTANT CITY ENG.		4-25
UTILITY ENGINEER		

APPROVED BY DIRECTOR OF PUBLIC WORKS
DATE 4-25-77

STREET PLAN & PROFILE
TRACT No. 6698
N'LY. SIDE NORWOOD PLACE, 265' TO 672 FEET ELY OF LA SIERRA AV.

HORIZ. SCALE: 1"=20' VERT. SCALE: 1"=4'

INDEX 67-7

PROJECT NO. R-1980

SHEET 1 OF 2

FILE NO. 77-7 A

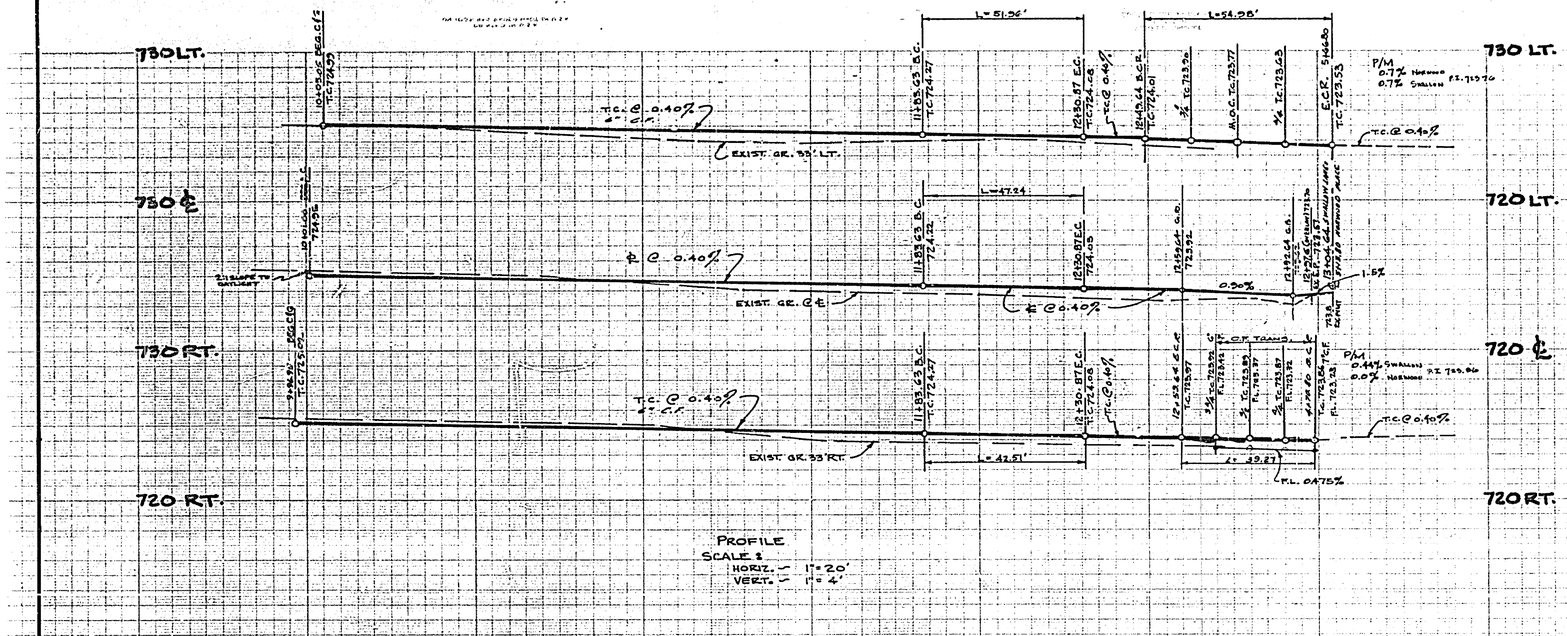
730 LT.
750 ℄
730 RT.
720 RT.
730 LT.
720 LT.
720 ℄
720 RT.
EXIST. GR. 33' LT.
EXIST. GR. ℄℄
EXIST. GR. 33' RT.
T.C. @ 0.40%
℄ @ 0.40%
T.C.@ 0.4=%
T.C.@0.40%
L=51.26'
L=54.26'
L=47.24'
L=42.51'
L=39.27'
P/M
0.7% Northerly P.I. 715.70
0.7% Southerly
P/M
0.44% Southerly P.I. 720.80
0.0% Northerly
E.C.R. 5+46.80
T.C. 723.53
M.O.C. T.C. 723.77
E.C. 5+44.80
T.C. 723.52
FL. 723.02
E.C. 5+41.80
T.C. 723.52
FL. 723.02
T.C. 722.84
FL. 722.34
T.C. 722.63
FL. 722.13
1.5%
0.5%
P.I. 719.67
P.I. 719.42
P.I.