GENERAL NOTES

1. IT SHALL BE THE RESPONSIBILITY OF THE CONTRACTOR TO CLEAR THE RIGHT OF WAY IN ACCORDANCE WITH THE PROVISIONS OF THE LAW AS IT AFFECTS EACH UTILITY, INCLUDING ABANDONED LINES AND APPURTENANCES AND AT NO COST TO THE CITY.
2. CONSTRUCTION SHALL BE IN ACCORDANCE WITH THE CITY OF RIVERSIDE, DEPT. OF PUBLIC WORKS, STANDARD ORDINANCE, AND THE STANDARD SPECIFICATIONS FOR PUBLIC WORKS CONSTRUCTION, 1976 EDITION.
3. SEE "STREET LIGHTING PLANS" FOR QUANTITY AND LOCATION OF REQUIRED STREET LIGHTS.
4. ALL UNDERGROUND UTILITIES SHALL BE INSTALLED PRIOR TO SURFACING OF STREETS.
5. STREET STATIONING REFERS TO CENTERLINE OF STREET.
6. ALL TRAFFIC SIGNS SHALL BE INSTALLED PRIOR TO OPENING THE STREETS TO TRAFFIC.
7. ALL CURB DATA REFERS TO FACE OF CURB.
8. IT SHALL BE THE RESPONSIBILITY OF THE CONTRACTOR TO COORDINATE CONSTRUCTION WITH THE UTILITY AGENCIES AND TO NOTIFY THE OWNERS OF EXISTING UTILITIES PRIOR TO COMMENCEMENT OF WORK.
9. THE DEVELOPER TO COORDINATE THE INSTALLATION OF ACCESS PAVING ON COOK AVENUE AND TYLER STREET WITH THE CITY CONSTRUCTION INSPECTOR.
10. TRIM 2000 OF EXISTING PAVEMENT WHERE NEW PAVEMENT JOINS TO A SMOOTH, STRAIGHT LINE. CONSTRUCT MATCH-UP PAVING AS SHOWN ON PLAN AND OVERLAY PAVING AS DIRECTED IN THE FIELD TO PRODUCE A SMOOTH SECTION.
11. CONSTRUCT DRIVEWAY APPROACHES PER STD. DWG. NO. 207, EXACT SIZE AND LOCATION TO BE DETERMINED AT THE TIME OF CONSTRUCTION AS APPROVED BY THE TRAFFIC ENGINEER.
12. CURB & GUTTER SHALL BE STAKED WITH 3' OFFSETS AT 25' INTERVALS.
13. CURB & GUTTER SHALL BE STAKED WITH 3' OFFSETS AT 12.5' INTERVALS AND 3/4" STEEL DOWEL PINS SHALL BE PLACED AT ALL EXPANSION JOINTS WHERE GRADE IS LESS THAN 0.35%.
14. THE SUBDIVIDER SHALL ARRANGE FOR A SOIL TEST TO BE MADE BY A SOILS ENGINEER AFTER THE STREETS HAVE BEEN REGRADED TO FINISH GRADE. DEPTH OF BASE MATERIAL AND A.C. PAVING SHALL BE DETERMINED BY THE CITY OF RIVERSIDE DESIGN STANDARDS AND TEST PROCEDURES.
15. ALL FLAGGED ELEVATIONS SHALL BE STAKED IN THE FIELD BY THE ENGINEER.
16. CONTACT THE PARK AND RECREATION DEPT., TREE DIVISION AT 787-7518 24 HOURS PRIOR TO RELOCATION OF TREES.
17. IN ORDER TO COORDINATE THE CITY'S PORTION OF THE WORK THE DEVELOPER SHALL GIVE THE CITY 48 DAYS NOTICE IN ORDER THAT DEVELOPER'S AND CITY'S WORK MAY BE INSTALLED CONCURRENTLY.
18. SEE LANDSCAPING AND SPRINKLER SYSTEM PLANS FOR PARKWAY ON TYLER STREET.
19. 4"x4" BLOCKOUTS FOR MAILBOXES REQUIRED IN CURB SIDEWALK.

THE PRIVATE ENGINEER SIGNING THESE PLANS IS RESPONSIBLE FOR ASSURING THE ACCURACY AND ACCEPTABILITY OF THE WORK HEREON. IN THE EVENT OF DISCREPANCIES ARISING DURING CONSTRUCTION OR AS A RESULT OF ERRORS OR OMISSIONS, THE PRIVATE ENGINEER SHALL BE RESPONSIBLE FOR DETERMINING AN ACCEPTABLE SOLUTION AND REVISING THE PLANS FOR APPROVAL BY THE CITY.

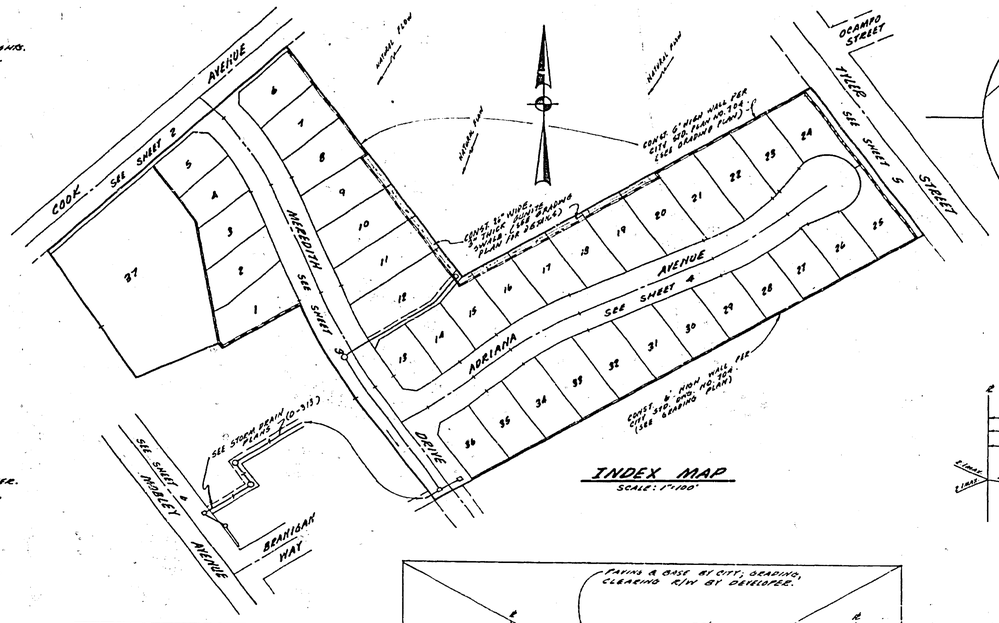

INDEX MAP
SCALE: 1"=100'

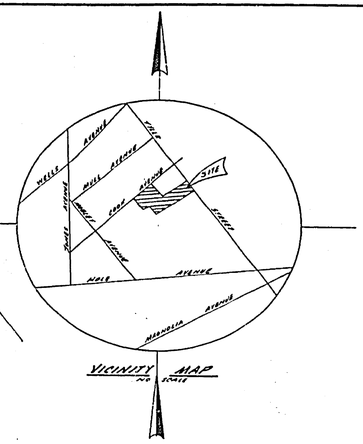

VICINITY MAP
NO SCALE

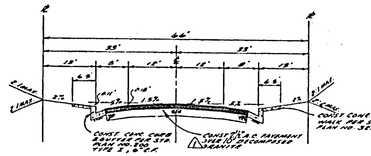

TYPICAL SECTION
MEREDITH AVENUE
STA. 0+58.05 TO STA. 9+88.91
ADRIANA AVENUE
NO SCALE
T.S.=6

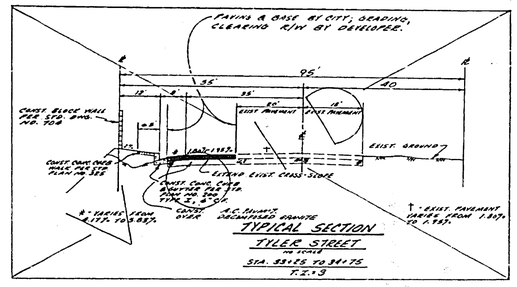

TYPICAL SECTION
TYLER STREET
NO SCALE
STA. 33+25 TO 38+75
T.S.=3

NOTICE TO CONTRACTOR

THE EXISTENCE AND LOCATION OF ANY UNDERGROUND UTILITY PIPES OR STRUCTURES SHOWN ON THESE PLANS ARE OBTAINED BY A SEARCH OF THE AVAILABLE RECORDS. APPROVAL OF THESE PLANS BY THE CITY OF RIVERSIDE DOES NOT CONSTITUTE A REPRESENTATION AS TO THE ACCURACY OR COMPLETENESS OF THE LOCATION OR EXISTENCE OF ANY UNDERGROUND UTILITY PIPE OR STRUCTURE WITHIN THE LIMITS OF THIS PROJECT. THE CONTRACTOR IS REQUIRED TO TAKE ALL OTHER PRECAUTIONARY MEANS TO PROTECT THE UTILITY LINES NOT OF RECORD OR NOT SHOWN ON THESE PLANS.

NOTE: QUANTITIES SHOWN ARE FOR INFORMATION ONLY AND THE CITY OF RIVERSIDE IS NOT RESPONSIBLE FOR THEIR ACCURACY.

QUANTITY ESTIMATE

DESCRIPTION	QUANTITY
STREET	
6" CURB & 2' GUTTER	4,210 L.F.
6' WIDE CONCRETE SIDEWALK	23,140 S.F.
WHEEL CHAIR RAMPS (4)	1870 S.F.
CROSS GUTTER & SPANDRELS	1530 S.F.
6" A.C. CURB ONLY	95 L.F.
ON-SITE PAVEMENT	46804 S.F.
ON-SITE BASE	45804 S.F.
OFF-SITE PAVEMENT (BY DEVELOPER)	15120 S.F.
OFF-SITE BASE (BY DEVELOPER)	16120 S.F.
OFF-SITE PAVEMENT (BY CITY)	7963 S.F.
OFF-SITE BASE (BY CITY)	7963 S.F.
DRIVEWAY APPROACH (30)	5400 S.F.
STREET LIGHTS	5 EA.
A.C. OVERLAY (BY DEVELOPER)	6300 S.F.
A.C. OVERLAY (BY CITY)	2000 S.F.
6" PIPE	140 L.F.
TYPE 'L' MARKERS	4 EA.
JUNCTION STRUCTURE	1 EA.
6" CONC. BLOCK WALL (6' HIGH)	2507 L.F.
CONC. STEPS (3' WIDE)	1 EA.
REDWOOD HEADER	36 L.F.
SECT CLOSING GATE	1 EA.
CURB & GUTTER & SIDEWALK REMOVAL	341 L.F.
EXIST. GAS LINE RELOCATION	1 EA.
EXIST. POWER POLE RELOCATION (BY CITY)	3 EA.
SEWER	
MANHOLE (ON-SITE)	5 EA.
MANHOLE (OFF-SITE)	3 EA.
8" V.C.P. (ON-SITE)	1870 L.F.
8" V.C.P. (OFF-SITE)	685 L.F.
4" V.C.P. LATERAL (36)	1842 L.F.
STORM DRAIN	
18" R.C.P.	489 L.F.
27" R.C.P.	160 L.F.
24" R.C.P.	360 L.F.
OUTLET STRUCTURE	1 EA.
INLET STRUCTURE	1 EA.
MANHOLE	3 EA.
CLEAN-OUT	2 EA.
CATCH BASIN "BUBBLER"	1 EA.
8" NON-REINFORCED PIPE, EXTRA STRENGTH	416 L.F.
CATCH BASIN	2 EA.
SPLASH APRON @ SOUTHERLY ROUNDARY	1300 S.F.

STREET NAME AND TRAFFIC SIGN SCHEDULE

A	COOK AVENUE	10300
B	MEREDITH DRIVE	4500
C	ADRIANA AVENUE	10300
D	MEREDITH DRIVE	4300
E	R1 (STOP SIGN) 30" OCTAGON	
F	W3B (HOT A THRU STREET) 24"x24"	

MOBLEY AVENUE
STREET SECTIONS SHOWING VARIOUS X-SECTIONS

STATION	RIGHT: RISING CURB X-SLOPE	RIGHT: WORKING SLOPE	RIGHT: CURB SLOPE X-SLOPE	LEFT: WORKING SLOPE	LEFT: CURB SLOPE X-SLOPE
0+43.30	1.71%	2.00%	–	–	–
0+97	2.00%	–	–	–	–
1+42	–	–	2.00%	1.50%	3.00%
1+97	2.00%	1.14%	1.50%	1.50%	2.00%
2+47	–	–	–	–	–
2+97	–	–	–	–	–
3+47	–	–	–	–	4.00%
3+81.88	–	–	–	–	4.00%
3+97	1.85%	–	–	–	3.00%
4+47	2.00%	–	–	–	–
4+72.04	–	–	–	–	3.00%
4+97	–	–	–	–	–
5+47	–	–	–	–	–
(6+87.62)	1.81%	–	–	–	–
8+41	2.00%	4.44%	–	–	–
8+79.42	1.30%	2.44%	–	–	–

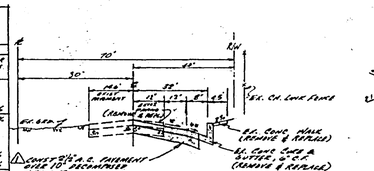

TYPICAL SECTION
MOBLEY AVENUE
NO SCALE
STA. 0+43.30 TO STA. 1+97
T.S.=5

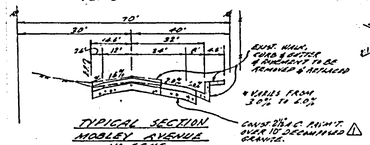

TYPICAL SECTION
MOBLEY AVENUE
NO SCALE
STA. 1+97 TO STA. 3+81.88
T.S.=5

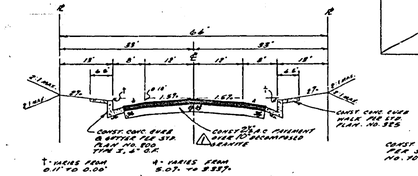

TYPICAL SECTION
MEREDITH DRIVE
STA. 3+83.71 TO STA. 5+00.00
NO SCALE
T.S.=5

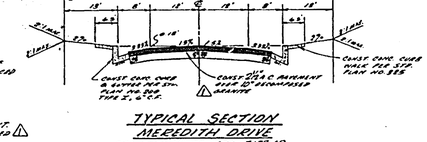

TYPICAL SECTION
MEREDITH DRIVE
STA. 5+00.00 TO STA. 7+78.49
NO SCALE
T.S.=5

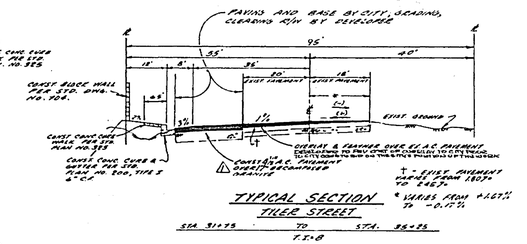

TYPICAL SECTION
TYLER STREET
NO SCALE
STA. 31+75 TO STA. 36+25
T.S.=3

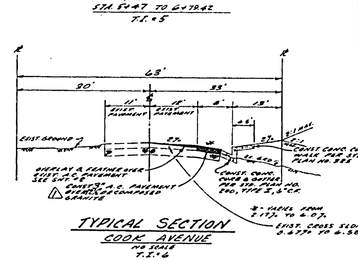

TYPICAL SECTION
COOK AVENUE
NO SCALE
T.S.=6

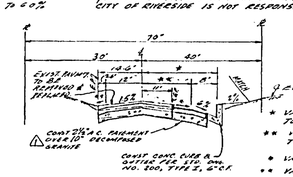

TYPICAL SECTION
MOBLEY AVENUE
NO SCALE
STA. 3+81.88 TO STA. 4+73.64
T.S.=5

TYPICAL SECTION
MOBLEY AVENUE
STA. 4+73.64 TO STA. 5+41
T.S.=5

INDEXED R.R.

C.E.L.S. Corporation
4570 Campus Drive, Suite 3
Newport Beach, California 92660
TEL. (714) 556-7781

APPROVED BY Frank Mancuso DATE 9/14/76
R.E. No. 21926

W.O. FOR: F.B.

MARK	REVISIONS	APPR.	DATE
1	Added paving section per S.R. Dwg. 12-10	Norbs	11-1-77

DESIGNED BY DRAWN BY CHECKED BY

CITY OF RIVERSIDE, CALIFORNIA
PUBLIC WORKS DEPARTMENT

	BY	DATE
APPROVED BY PRINCIPAL ENGINEER		
PARK DEPARTMENT		5-3
TRAFFIC DIVISION		
CHIEF PUB. WKS. ENGR.		

APPROVED BY DIRECTOR OF PUBLIC WORKS
DATE 12/2/77

TRACT NO. 7689
TITLE SHEET
IMPROVEMENT PLANS
STREET PLAN AND PROFILE

ACCOUNT No.
DRAWING NUMBER R-1981
SHEET 1 OF 6

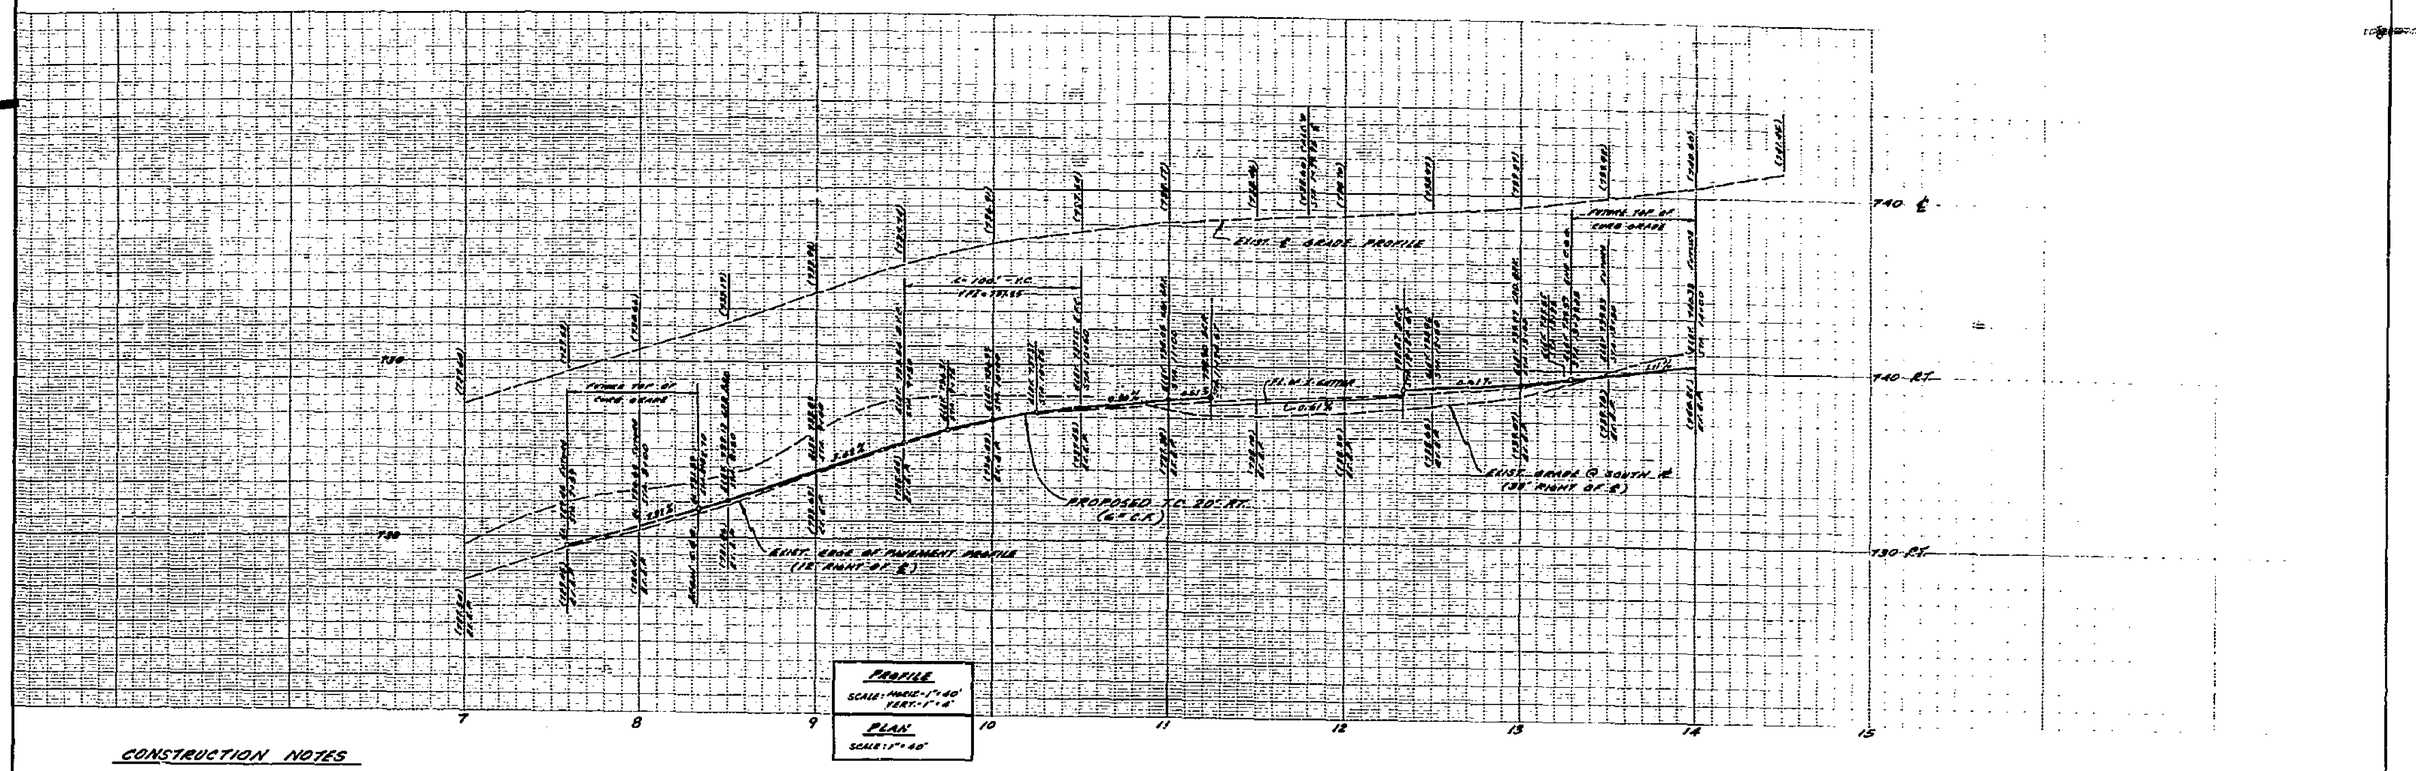

CONSTRUCTION NOTES

1. CONST. STD. 220 CRGSSGUTTER - 6" WIDE
2. REMOVE INTERFERING PORTION OF EXIST. DWY. AND CONST. STR. PVMT. PER STD. 302, TYPE IV, A=35', B=42'
3. CONST. CONC. CURB & GUTTER PER CITY OF RIVERSIDE STD. PLAN NO. 200, TYPE I, 6" C.F.
4. OVERLAY & TEXTURE OVER EXIST. A.C. PAVEMENT PER TYPICAL SECTION
5. CONST. A.C. PAVEMENT OVER D.G.
6. CONST. CONC. SIDEWALK PER CITY OF RIVERSIDE STD. PLAN NO. 206.
7. CONST. WHEELCHAIR RAMP PER CITY OF RIVERSIDE STD. PLAN NO. 304.
8. REMOVE PORTION OF EXIST. DWY. & RECONSTRUCT TO DRAIN INTO NEW GUTTER & TO OWNERS SATISFACTION.
9. REMOVE EX. ST. WALLS AND PLANTER WITHIN STREET RIGHT OF WAY AND RECONSTRUCT TO OWNERS SATISFACTION, CLEAR OF RIGHT OF WAY. SALVAGE PLANTS IN PLANTER OR REPLACE AT OWNERS SATISFACTION.
10. CONST. 4" SEWER LATERAL PER CITY STD. NO. 562, 50 L.F.
11. ADJUST TO FINISH GRADE - BY CITY

SEE SHT. NO 1. FOR GENERAL NOTES

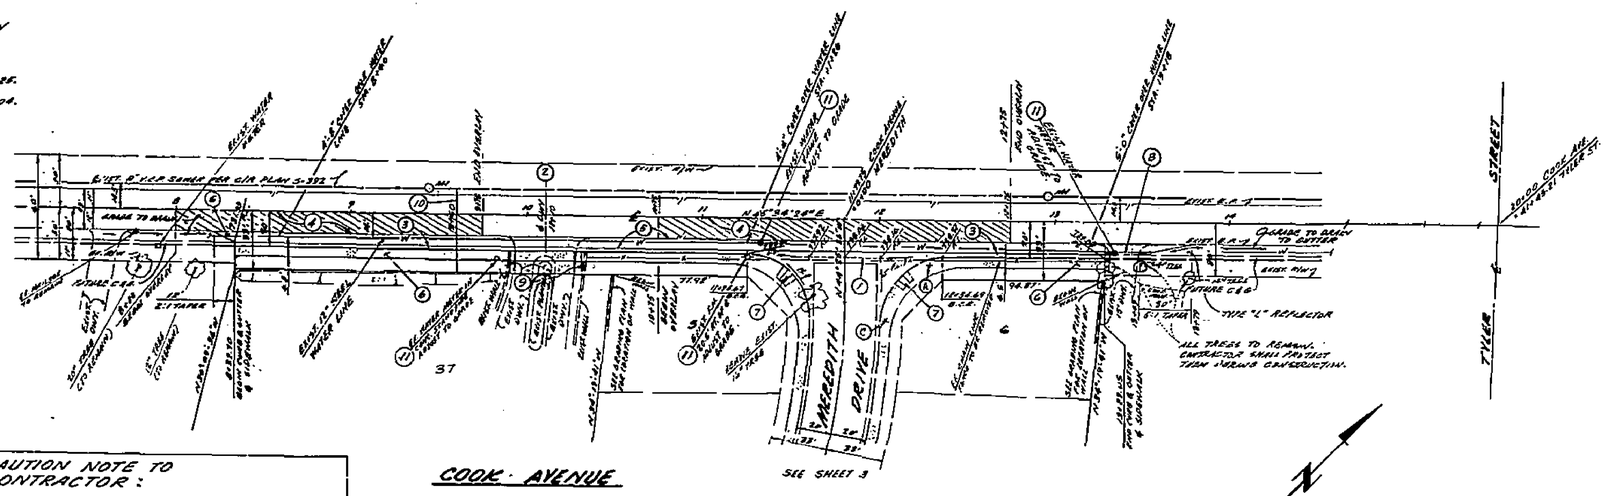

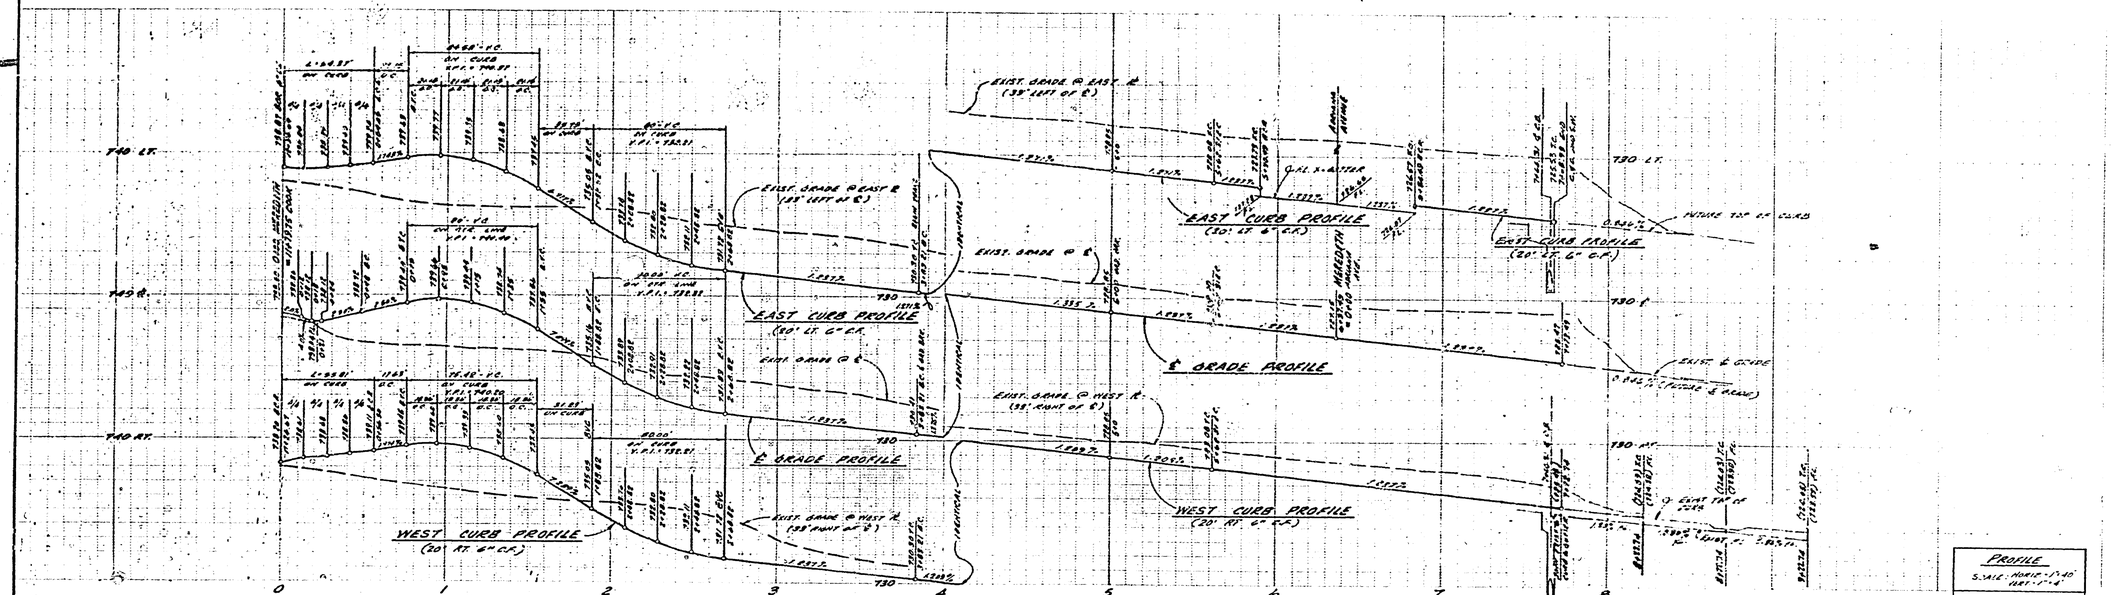

PROFILE
SCALE: HORIZ: 1"=40'
VERT: 1"=4'

PLAN
SCALE: 1"=40'

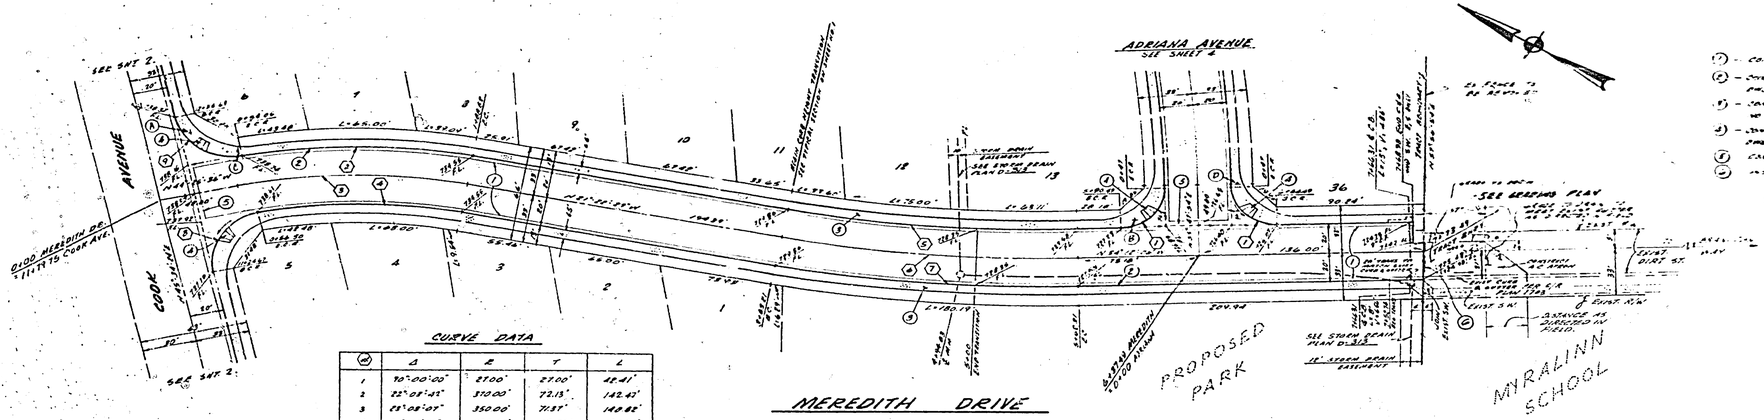

CONSTRUCTION NOTES

1. - CONST. A.C. PAVEMENT (SEE TYPICAL SECTION)
2. - CONST. CONC. CURB & GUTTER PER CITY OF RIVERSIDE STD. DWG. NO. 200, TYPE 2, 6"CG
3. - CONST. CONC. SIDEWALK PER CITY OF RIVERSIDE STD. DWG. NO. 403.
4. - CONST. WHEELCHAIR RAMP PER CITY OF RIVERSIDE STD. DWG. NO. 304.
5. - CONST. CONC. GUTTER PER STD. NO. 220 (6" WIDE)
6. - INSTALL MEDIAN NOSE - SEE ℄

SEE SHEET NO. 1 FOR GENERAL NOTES.

CURVE DATA

⑩	Δ	R	T	L
1	90°00'00"	27.00'	27.00'	42.41'
2	122°05'43"	370.00'	72.13'	142.42'
3	23°05'07"	350.00'	71.37'	140.92'
4	21°41'32"	330.00'	63.35'	124.93'
5	10°49'37"	780.00'	87.67'	174.65'
6	10°49'37"	900.00'	89.96'	179.10'
7	10°49'37"	820.00'	92.17'	185.87'
8	90°21'35"	35.00'	35.84'	65.81'
9	89°40'25"	35.00'	34.40'	54.37'

BENCH MARK

TO. BRASS DISC STAMPED FD-A CAPPED @ INTERSECTION OF HEILE AVE. & TYLER ST.
E.L. 755/12
19-A ELEV. 749.491

C.E.L.S Corporation
4570 Campus Drive, Suite 3
Newport Beach, California 92660

APPROVED BY: [signature] DATE 11/4/76
R.E. No. 21926

W.O. FOR: P.B.

MARK	REVISIONS	APPR.	DATE

DESIGNED BY: DRAWN BY: CHECKED BY:

CITY OF RIVERSIDE, CALIFORNIA
PUBLIC WORKS DEPARTMENT

	BY	DATE
APPROVED BY		
PRINCIPAL ENGINEER	[illegible]	8/3
PARK DEPARTMENT	[illegible]	7/3
TRAFFIC DIVISION	[illegible]	[illegible]
CHIEF PUB. WKS. ENGR.		

APPROVED BY
DIRECTOR OF PUBLIC WORKS
DATE 8/24/77

TRACT NO. 7689
MEREDITH DRIVE
STREET PLAN AND PROFILE

INCLUDED A.R.
ACCOUNT No.
DRAWING NUMBER
R-1981
SHEET 3 OF 6

NORTH CURB PROFILE
(50' R/W & 40' P.W.)

℄ GRADE PROFILE

SOUTH CURB PROFILE
(50' R/W & 40' P.W.)

IDENTICAL POINTS

PROFILE
SCALE: HORIZ. 1"=40'
VERT. 1"=4'

PLAN
SCALE: 1"=40'

CONSTRUCTION NOTES

1. — CONST. A.C. PAVEMENT - PER TYPICAL SECTION
2. — CONST. CONC. CURB & GUTTER PER CITY OF RIVERSIDE STD. DWG. NO. 200, TYPE 3, 6" C.F.
3. — CONST. CONC. SIDEWALK PER CITY OF RIVERSIDE STD. DWG. NO. 208.
4. — CONST. WHEELCHAIR RAMP PER CITY OF RIVERSIDE STD. DWG. NO. 304.
5. — CONST. ® CONC. CROSSGUTTER PER CITY STD. 220 (6' WIDE)
6. — CONST. CONC. STEPS, 3' WIDE, PER DETAIL HEREON.
7. — REMOVE IRREGULAR CONC. SIDEWALK
8. — CONST. WROUGHT IRON FENCE, SEE LANDSCAPE PLAN FOR LIMITS & DETAILS.

SEE SHEET 1 FOR GENERAL NOTES

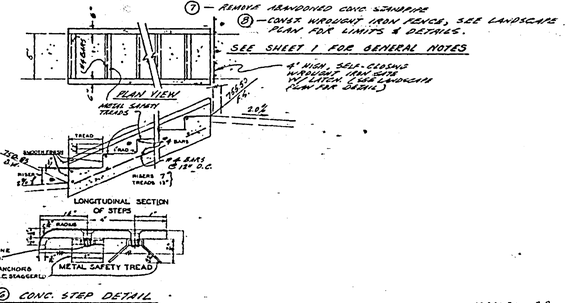

⑥ CONC. STEP DETAIL

CURVE DATA

(#)	Δ	R	T	L
1.	90°-00'-00"	27.00'	27.00'	42.41'
2.	4°-00'-00"	780.00'	40.88'	81.68'
3.	4°-00'-00"	800.00'	41.93'	83.78'
4.	4°-00'-00"	820.00'	42.97'	85.87'
5.	14°-00'-00"	520.00'	63.85'	127.06'
6.	14°-00'-00"	500.00'	61.39'	122.17'
7.	14°-00'-00"	480.00'	58.94'	117.29'
8.	15°-00'-00"	113.00'	14.88'	29.59'
9.	216°-00'-00"	38.00'	—	139.28'

ADRIANA AVENUE

TYLER STREET

PLANNING DEPT.
J. Curtis 5-24-77
APPROVED BY DATE

BENCH MARK
FD. BRASS DISC. STAMPED 179-A CAPPED @ INTERSECTION OF WELLS AVE. & TYLER ST.
P.B. 138/12
29-A ELEV. 749.491

C.E.L.S. Corporation
4570 Campus Drive, Suite 3
Newport Beach, California 92660
APPROVED BY Frank Clewett DATE 7/26/76
R.E. No. 21926
W.O. FOR F.B.

MARK	REVISIONS	APPR.	DATE

DESIGNED BY DRAWN BY CHECKED BY

CITY OF RIVERSIDE, CALIFORNIA
PUBLIC WORKS DEPARTMENT

APPROVED BY	BY	DATE
PRINCIPAL ENGINEER		8/1/77
PARK DEPARTMENT		8-3
TRAFFIC DIVISION		8-1
CHIEF PUB. WKS. ENGR.		8-1-77

APPROVED BY
William D. Harsha
DIRECTOR OF PUBLIC WORKS
DATE 8/2/77

TRACT NO. 7689
ADRIANA AVENUE
STREET PLAN AND PROFILE

INDEXED R.R.
ACCOUNT No.
DRAWING NUMBER
R-1981
SHEET 4 OF 6

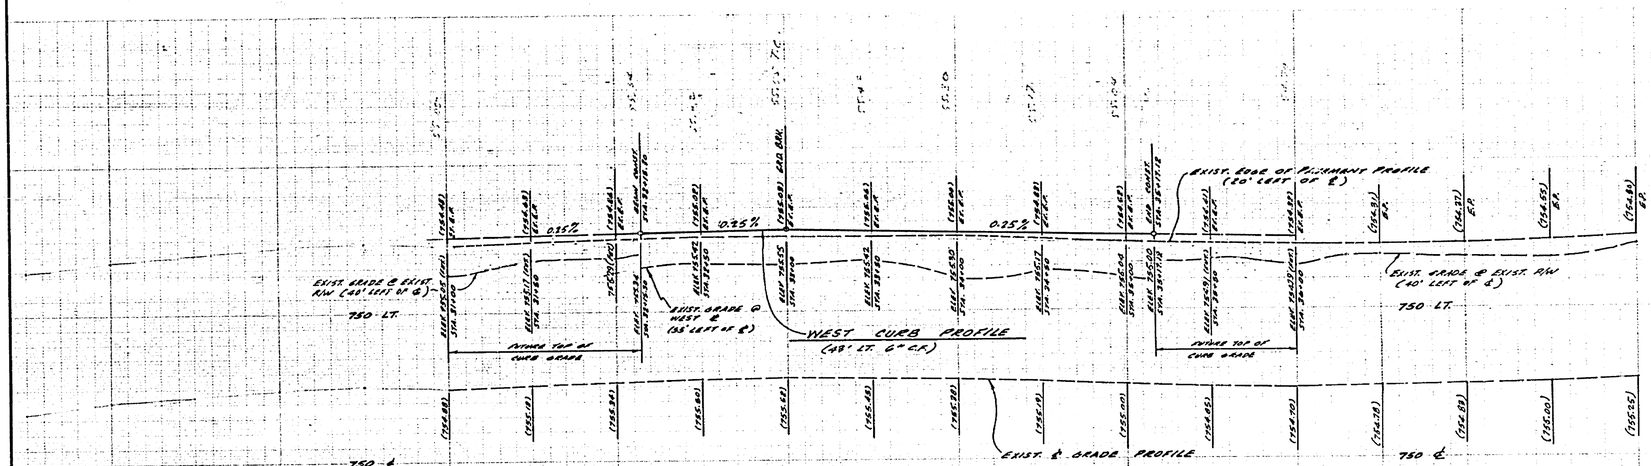

PROFILE
SCALE: HORIZ. 1"=40'
VERT. 1"=8'

PLAN
SCALE: 1"=40'

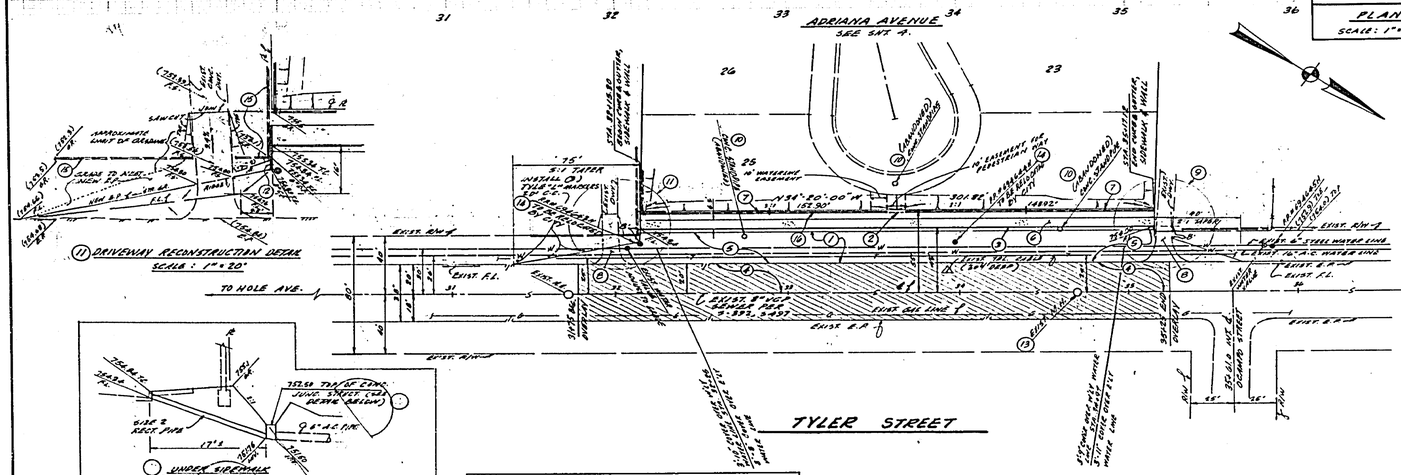
ADRIANA AVENUE
SEE SHT. 4.
TYLER STREET
COOK AVENUE
TO HOLE AVE.
EXIST. R/W
EXIST. P.L.
EXIST. ℄
EXIST. R/W-4
EXIST. 6" STEEL WATER LINE
EXIST. 10" A.C. WATER LINE
EXIST. 8"VCP SEWER PIPE S=.83%, 3.43 CFS
EXIST. 8"

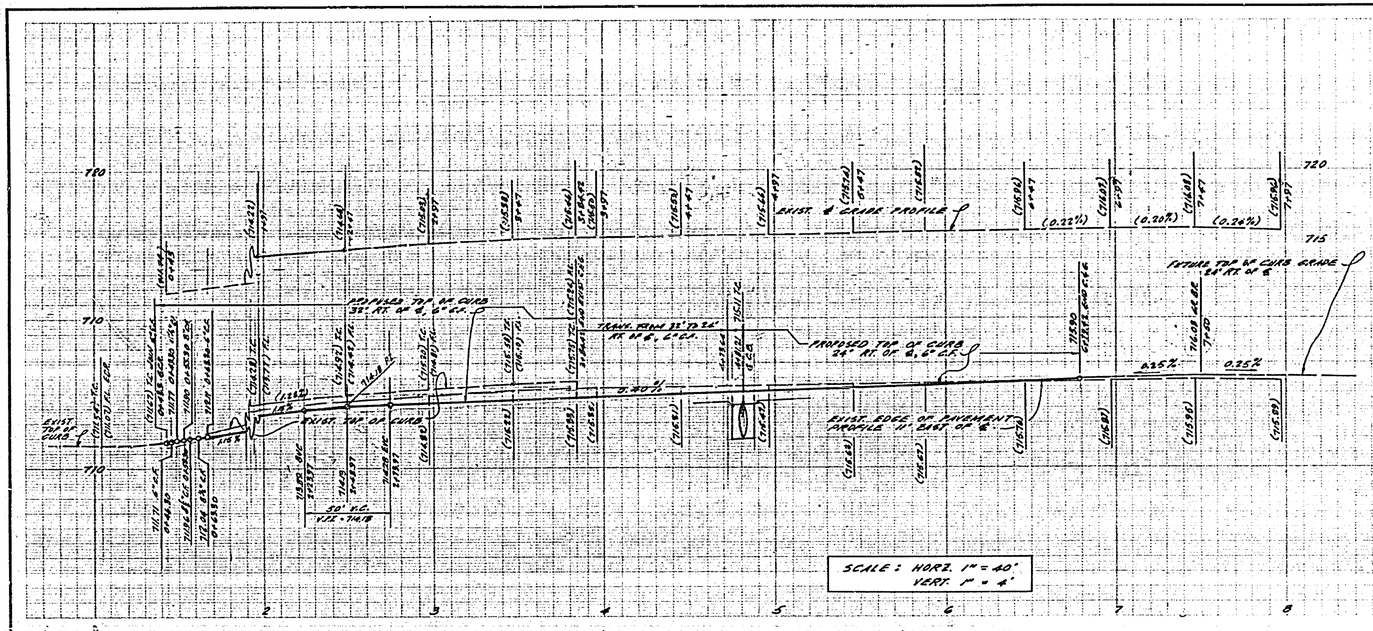
SCALE: HORZ. 1"=40'
VERT. 1"=4'
EXIST. & GRADE PROFILE
PROPOSED TOP OF CURB 24' RT. OF Q, 6" C.F.
FUTURE TOP OF CURB GRADE 25' RT. OF Q
EXIST. TOP OF CURB
EXIST. EDGE OF PAVEMENT PROFILE 12' RT. OF Q
0.30%
0.25%
0.35%
0.22½%
0.20%
0.26%
714.01 FUT. TC
7.40
714.00 FUT. TC
7.40
714.00 FUT. TC
7.40
714.00