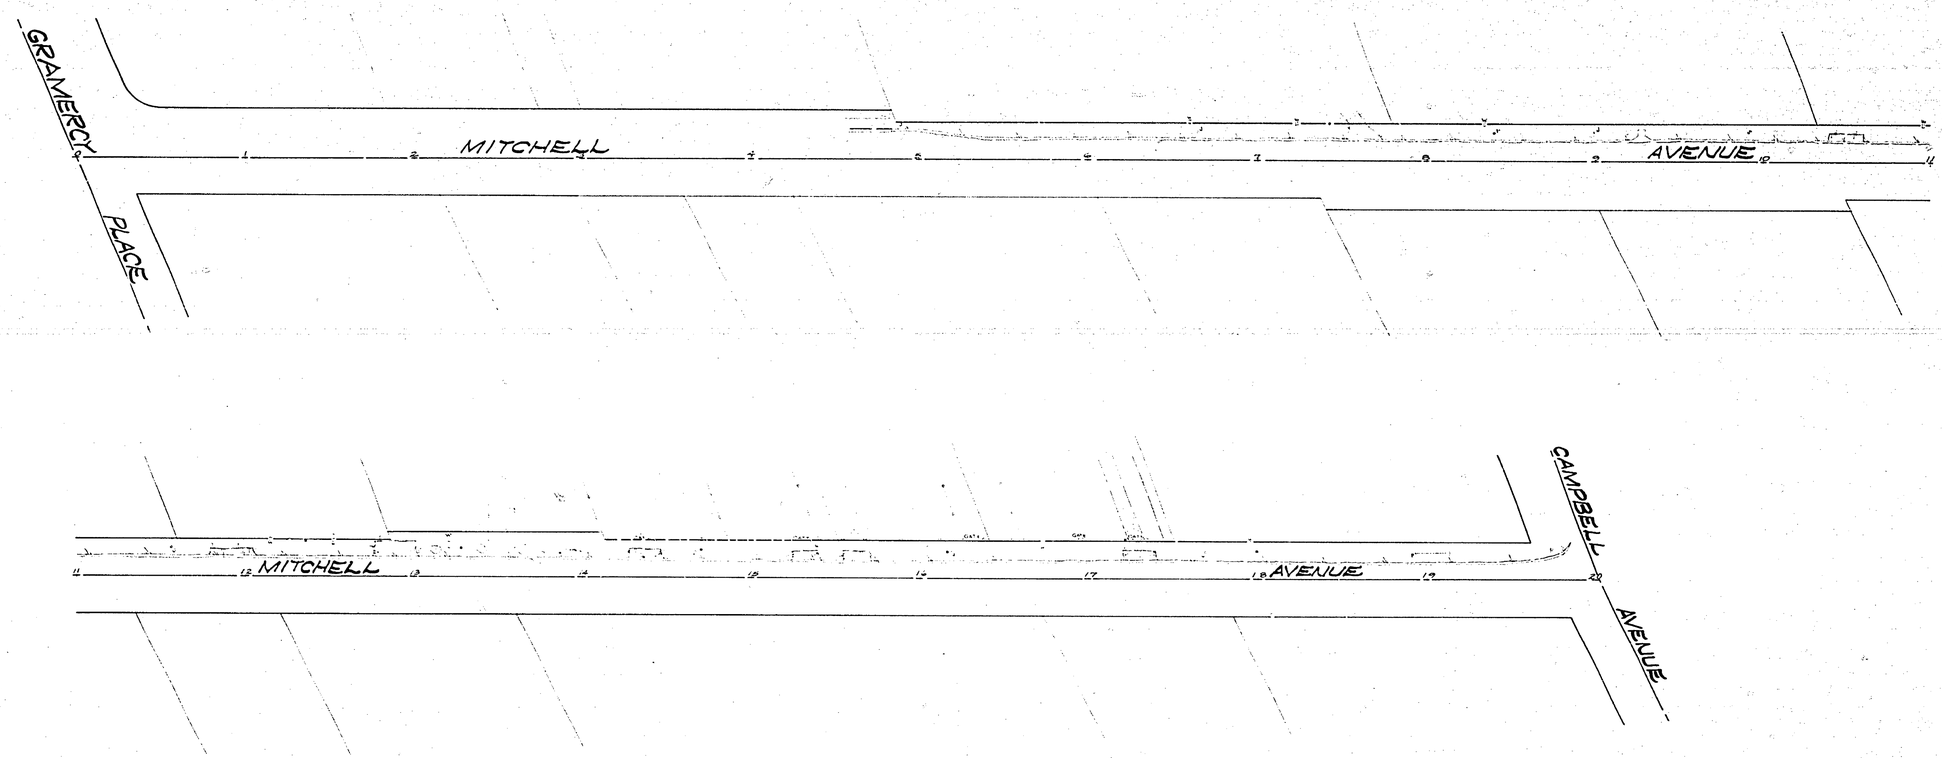

EXISTING TOPO ONLY

MARK	REVISIONS	APPR	DATE

DESIGNED BY ____ DRAWN BY ____ CHECKED BY ____

CITY OF RIVERSIDE
PUBLIC WORKS DEPARTMENT

APPROVED	BY	DATE
PRINCIPAL ENGINEER		
PARK DEPARTMENT		
TRAFFIC DIVISION		
CHIEF P. W. ENGINEER		

APPROVED BY

PUBLIC WORKS DIRECTOR

DATE ____

MITCHELL STREET WALKWAY
GRAMERCY TO CAMPBELL
HCD PROJECT 1978-79

HORIZ. SCALE: 1" = 40' VERT. SCALE: 1" =

ACCOUNT NO.
R-2143

SHEET 1 OF 1