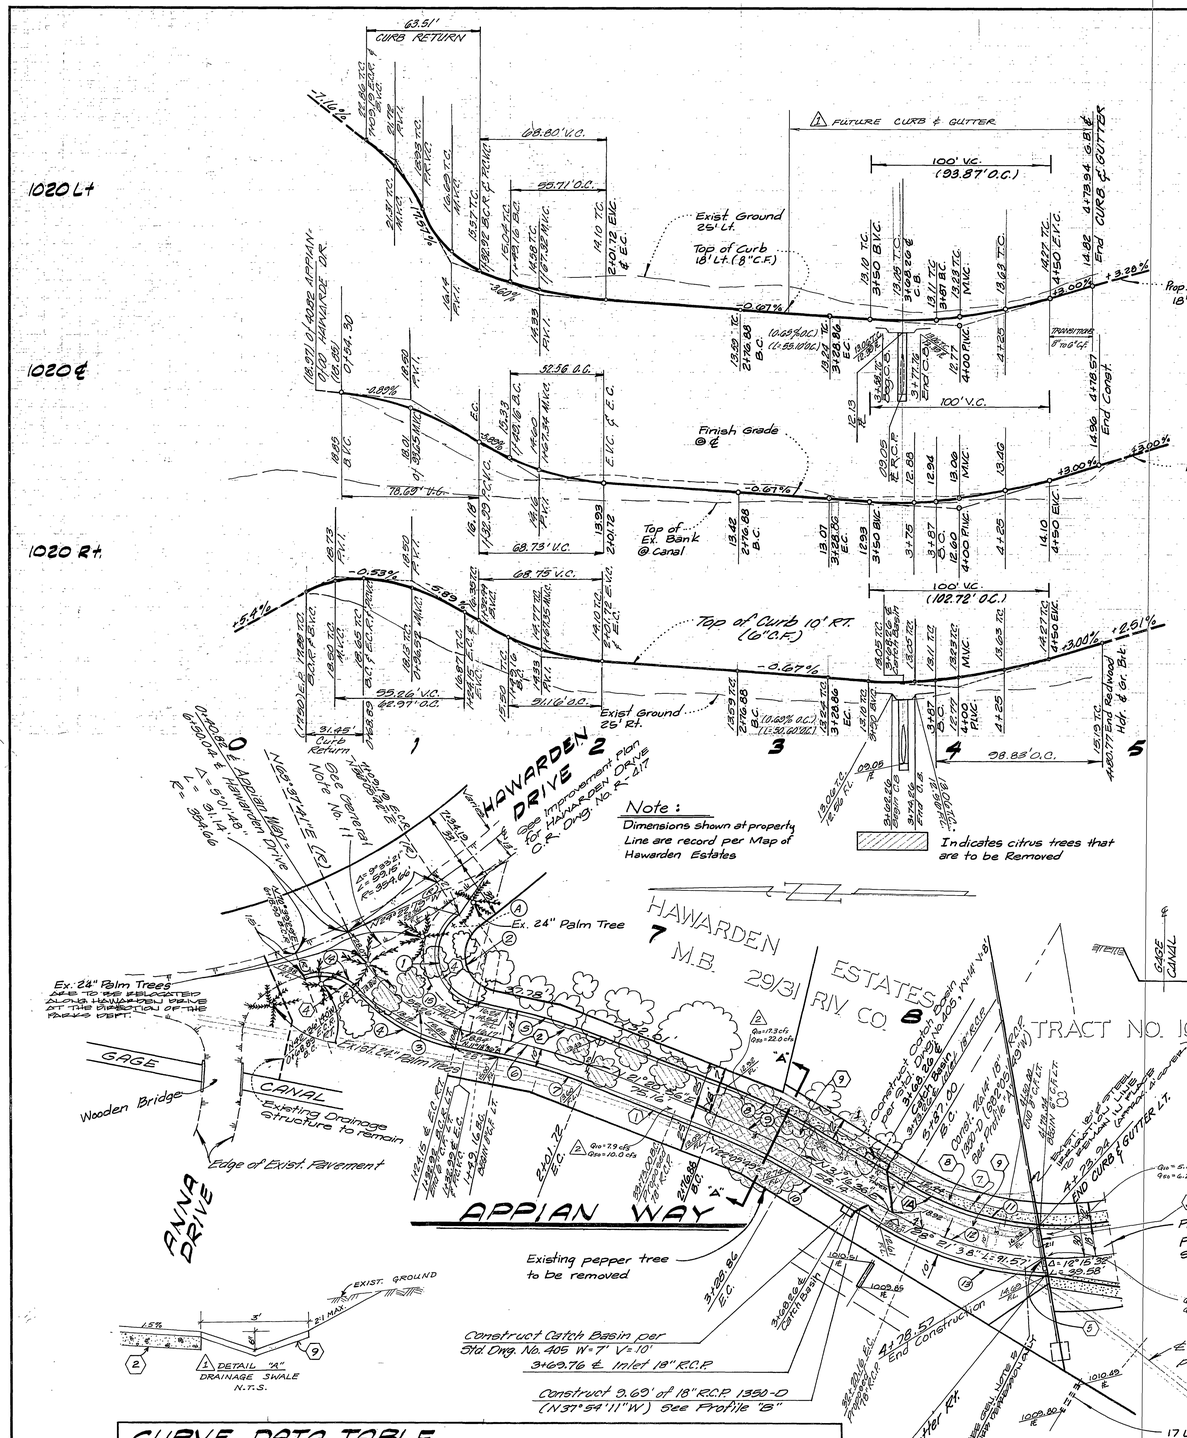

CURVE DATA TABLE

No.	Δ	R	L	T	No.	Δ	R	L	T
(1)	134° 47' 06"	27.00'	63.51'	64.84'	(10)	66° 43' 31"	27.00'	31.45'	17.78'
(2)	134° 04' 20"	20.00'	46.80'	47.80'	(11)	134° 47' 06"	38.00	82.34'	84.05'
(3)	64° 19' 05"	27.23'	92.17'	49.88'					
(4)	36° 04' 44"	100.00'	62.97'	32.57'					
(5)	10° 02' 20"	318.00'	55.71'	27.93'					
(6)	10° 02' 20"	300.00'	52.56'	26.35'					
(7)	10° 02' 20"	290.00'	50.81'	25.47'					
(8)	9° 55' 40"	318.00'	55.10'	27.61'					
(9)	9° 59' 40"	300.00'	51.98'	26.06'					
(10)	9° 55' 40"	290.00'	50.26'	25.19'					
(11)	26° 56' 37"	14.700'	78.48	39.98'					
(12)	407° 37' 10"	185.00'	131.15'	68.49'					
(13)	29° 02' 23"	193.00'	98.83'	50.50'					

* RST
CITY OF RIVERSIDE DOMESTIC SYSTEM AND GAGE CANAL
* Fred Lantz
WATER SYSTEMS MANAGER
4/21/80 DATE

L A WAINSCOTT & ASSOCIATES
CIVIL ENGINEERS
GRAND TERRACE, CALIFORNIA
(714) 824-1775

APPROVED BY L.A. Wainscott DATE 1-24-78
R.C.E. 16056
W.O. 051.02 FOR City of Riverside F.B. 1

MARK	REVISIONS	APPR.	DATE
2	ADDED DRAINAGE INFORMATION	Scott	1/9/80
1	REVISED IMPROVEMENTS, REVISED RIM ELEV. IN ACCORDANCE WITH R/W AGREEMENTS		

DESIGNED BY J.H. & P.H. 18. DRAWN BY J.M. & P.H. 18. CHECKED BY T.A.

BENCH MARK: CITY OF RIVERSIDE B.M. GG-6, P.B. 33/81(60) P.K. NAIL & TAG IN CULVERT HEADWALL @ INESTERLY COR. OF VICTORIA AVE. AND ANNA ST.
ELEVATION: 860.563

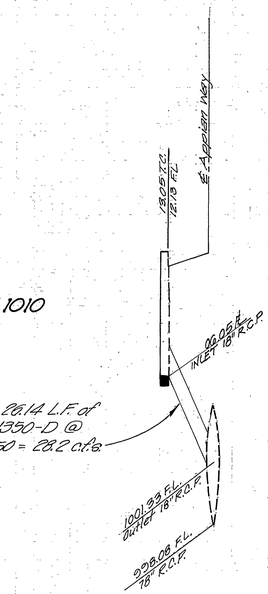

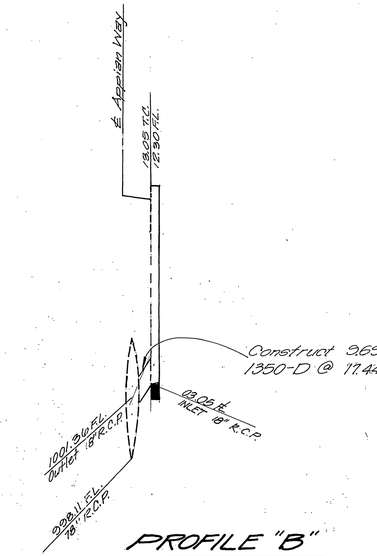

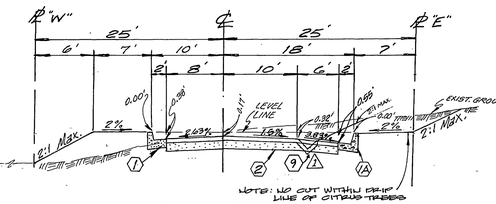

NOTICE TO CONTRACTOR

NO TREES ARE TO BE REMOVED UNTIL LOCATION FROM CURB IS FIELD VERIFIED BY THE CONTRACTOR AND AUTHORIZATION TO REMOVE IS OBTAINED FROM THE CITY OF RIVERSIDE PARK DEPARTMENT.

STREET NAME SIGN SCHEDULE		
(A)	HAWARDEN DRIVE	6100
	APPIAN WAY	6100

GENERAL NOTES

1. The Private Engineer signing these plans is responsible for the accuracy and acceptability of the work hereon. In the event of discrepancies arising during construction, the Private Engineer signing these plans shall be responsible for determing an acceptable solution and revising the plans for approval by the City.
2. Construction shall be in accordance with the Standard Specifications for Public Work's Construction, 1979 Edition and per City of Riverside Standard Drawings.
3. All flagged elevations shall be staked in the field by the engineer.
4. The Contractor shall arrange for a soil test to be made by a Soils Engineer after the streets have been prepared to rough Grade. Depth of the base material and A.C. pavement shall be determined by the City of Riverside Design Standards and Test Procedures.
5. Location and size of Driveway approaches (std. 302) to be determined at the time of Construction as approved by the traffic engineer.
6. Curb and Gutter to be staked on a 3' offset and at 25' intervals.
7. Traffic control signs must be in place prior to opening street to traffic.
8. See Electrical Plan prepared by the City of Riverside Public Utilities Department for number and location of required street lights.
9. It shall be the responsibility of the Contractor to clear the right of way in accordance with the provisions of law as it affects each utility including irrigation lines and appurtenances.
10. CONTACT THE PARK AND RECREATION DEPT. AT 787-7223 A MINIMUM OF 48 HRS (2 WORK DAYS) PRIOR TO RELOCATION OF TREES TO SCHEDULE INSPECTION.
11. TRIM EDGE OF EXISTING PAVEMENT WHERE NEW PAVEMENT JOINS TO A SMOOTH, STRAIGHT LINE. CONSTRUCT MATCH-UP PAVING AS SHOWN ON PLAN AND OVERLAY AS DIRECTED IN THE FIELD TO PRODUCE A SMOOTH SECTION.

CONSTRUCTION NOTES

(1) Construct standard 200 curb and Gutter - 6" C.F.
(1A) Construct standard 200 curb and Gutter - 8" C.F.
(2) Construct 2½" A.C. paving over 5½" D.G.
(3) Construct 2"x4" Redwood Header.
(4) CONSTRUCT STANDARD 304 WHEELCHAIR RAMP, CURB DEPRESSION ONLY.
(5) CONSTRUCT STANDARD 130 BARRICADE IF IMPROVEMENTS FOR TRACT NO. 10772 ARE NOT COMPLETED
(6) CONSTRUCT STREET NAME SIGN PER CITY STANDARD DRAWING Nº 6624.
(7) CONSTRUCT SIDEWALK PER STD. DWG. Nº 325
(8) DELETE CURB & GUTTER AND SIDEWALK STA. 3+05 ± TO STA. 4+73.94 ±
(9) CONSTRUCT 3' WIDE SWALE, 2½" A.C. PER DETAIL "A" AT LEFT. (STA. 3+05 ± TO STA. 3+61 AND STA. 3+75 ± TO STA. 4+79 ±)

Indexed RKC

CITY OF RIVERSIDE, CALIFORNIA
DEPARTMENT OF PUBLIC WORKS

	BY	DATE	APPROVED BY:
APPROVED BY			
OFFICE ENGINEER	—	—	
PARK DEPARTMENT	[illegible]	5-12-80	William D. Gardner
TRAFFIC DIVISION	[illegible]	6-6-80	DIRECTOR OF PUBLIC WORKS
ASSISTANT CITY ENG.	—	—	
	[illegible]	6/9/80	DATE 6/12/80

STREET PLAN AND PROFILE
APPIAN WAY
Between 0+00 and 4+78.57

SCALE: HORIZ.: 1" = 40' VERT. 1" = 4'

NOE 30-576-232
R-2244
SHT. 1 OF 1
W.O. 051.02-A