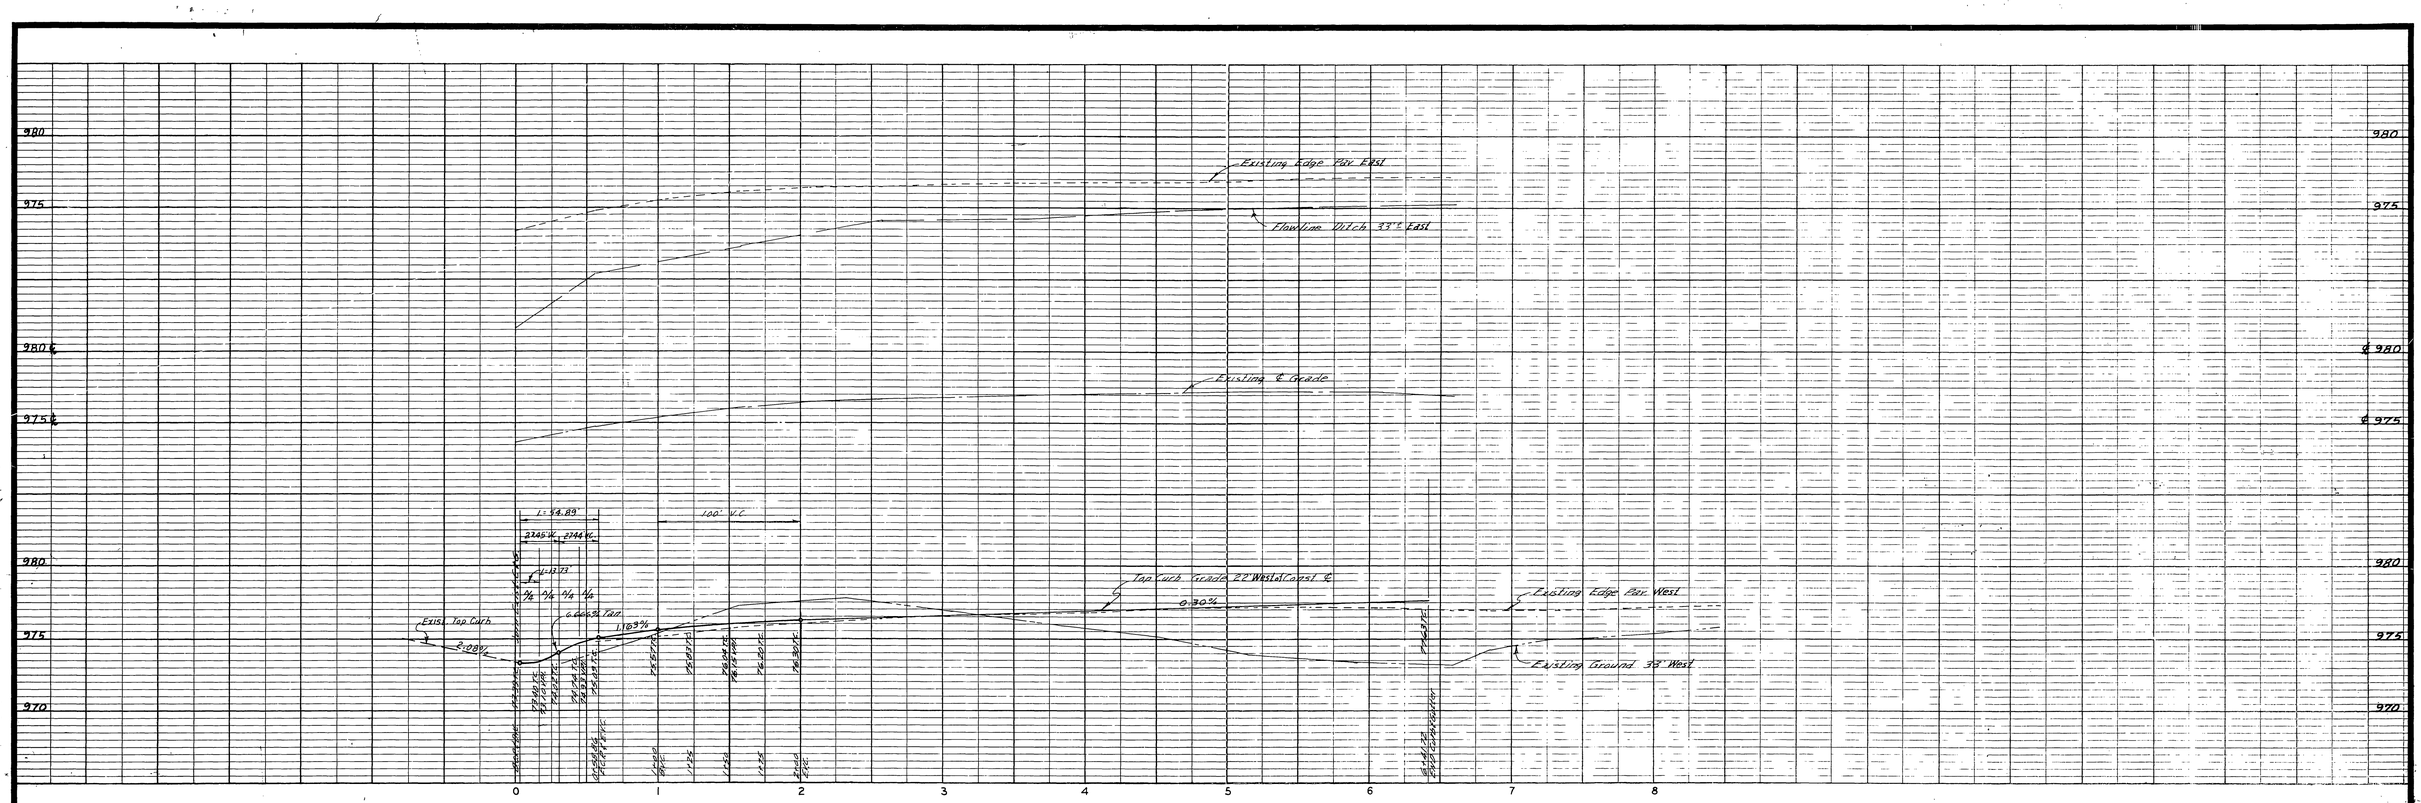


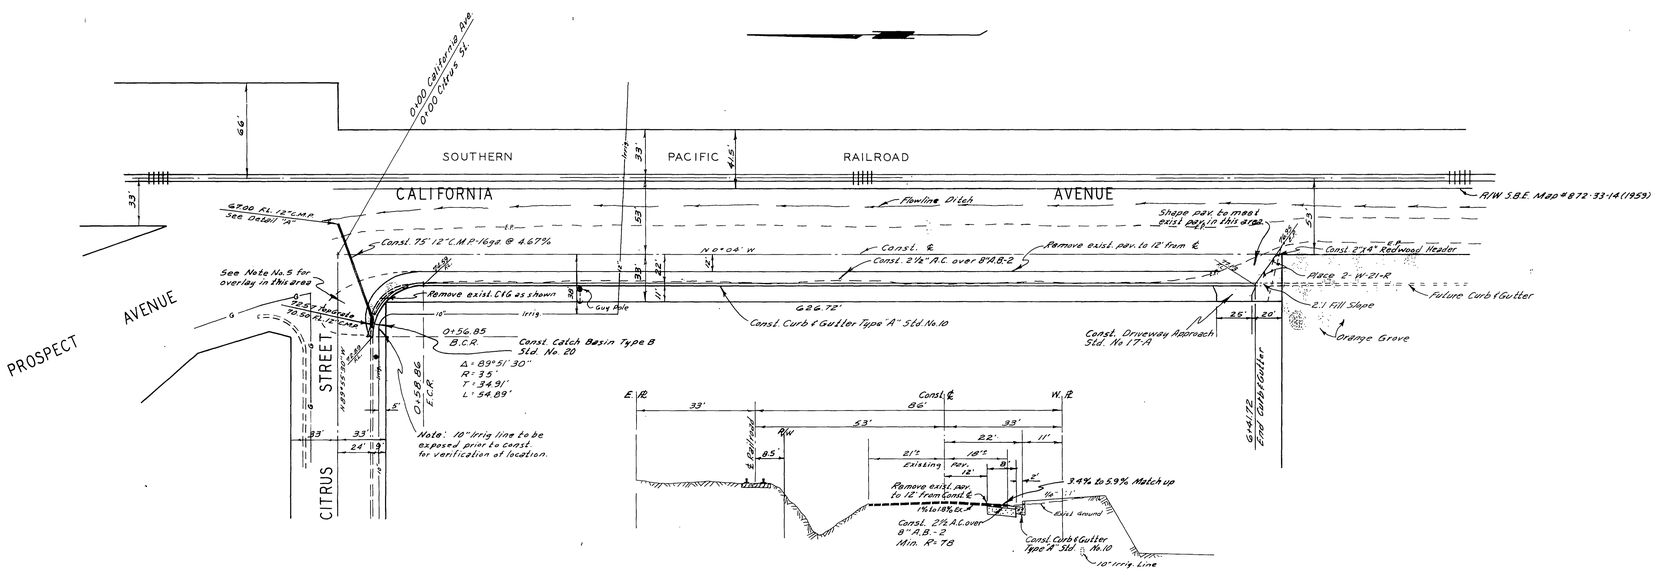





TYPICAL SECTION
CALIFORNIA AVENUE
NO SCALE

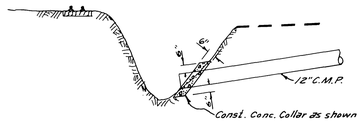


DETAIL "A"
No Scale

## GENERAL NOTES

1. All work shall conform to the requirements of Riverside County Road Dept. Specifications for the improvements of Subdivision Streets dated 1959, Ordinance 461.
2. Any relocation of existing utilities to clear the proposed construction shall be the responsibility of the subdivider other than those within the existing Right of Way.
3. Construction shall comply with Riverside County Grading and Sand Blowing Ordinance.
4. A grading permit shall be applied for at the Riverside County Building and Safety Department prior to any cut and fill operation.
5. Trim edge of existing pavement where new paving joins existing pavement to a clean straight line. Construct match-up paving as shown and overlay paving as directed in the field to produce a smooth section.
6. The subdivider shall install street name signs conforming to Riverside County Std. No. 28 as directed.
7. Prime Coat is required prior to paving on all streets.
8. Encroachment Permit shall be obtained from the County Road Dept. prior to construction in street.

## QUANTITY ESTIMATE

| | |
|---|---|
| Curb & Gutter Type "A" Standard No. 10 | 623 L.F. |
| 2½" A.C. Paving & Seal Coat | 5,220 S.F. |
| Agg. Base Class 2 | 130 C.Y. |
| Catch Basin Type B Standard No. 20 | 1 Ea. |
| 12" C.M.P. - 16 ga. | 75 L.F. |
| 2"X4" Redwood Header | 30 L.F. |
| W-21-R | 2 Ea. |

Indexed RKE

| REVISIONS: | |
|---|---|
| Revised location of Guy Pole | 9/4/68 B.E.L. |
| Revised Curb Type from "B" to type "A" | 9/10/68 BEL |

APPROVED BY: Ernest H. Webb
REGISTERED CIVIL ENGINEER NO. 9876
DATE: 8/21/68

APPROVED BY: B. D. Powell
RIVERSIDE COUNTY, CALIF. FOR ROAD COMMISSIONER
DATE: 8-68

SCALE: Horiz. 1" = 50' Vert. 1" = 5'
DATE

BENCH MARK: Chisel X on W. end of curb return N.W. Cor. of Citrus Ave. Elev. 973.64

COUNTY OF RIVERSIDE
CALIFORNIA AVENUE
West side from Citrus Street, South 650'±
PERMIT No 68-8-59

W.O. 68-79 | FOR: Kit Manufacturing Co. | F.B. 572

1 OF 1 SHEETS
FILE NO.-

R-2289

68-79-A
SHEET 1 of 1