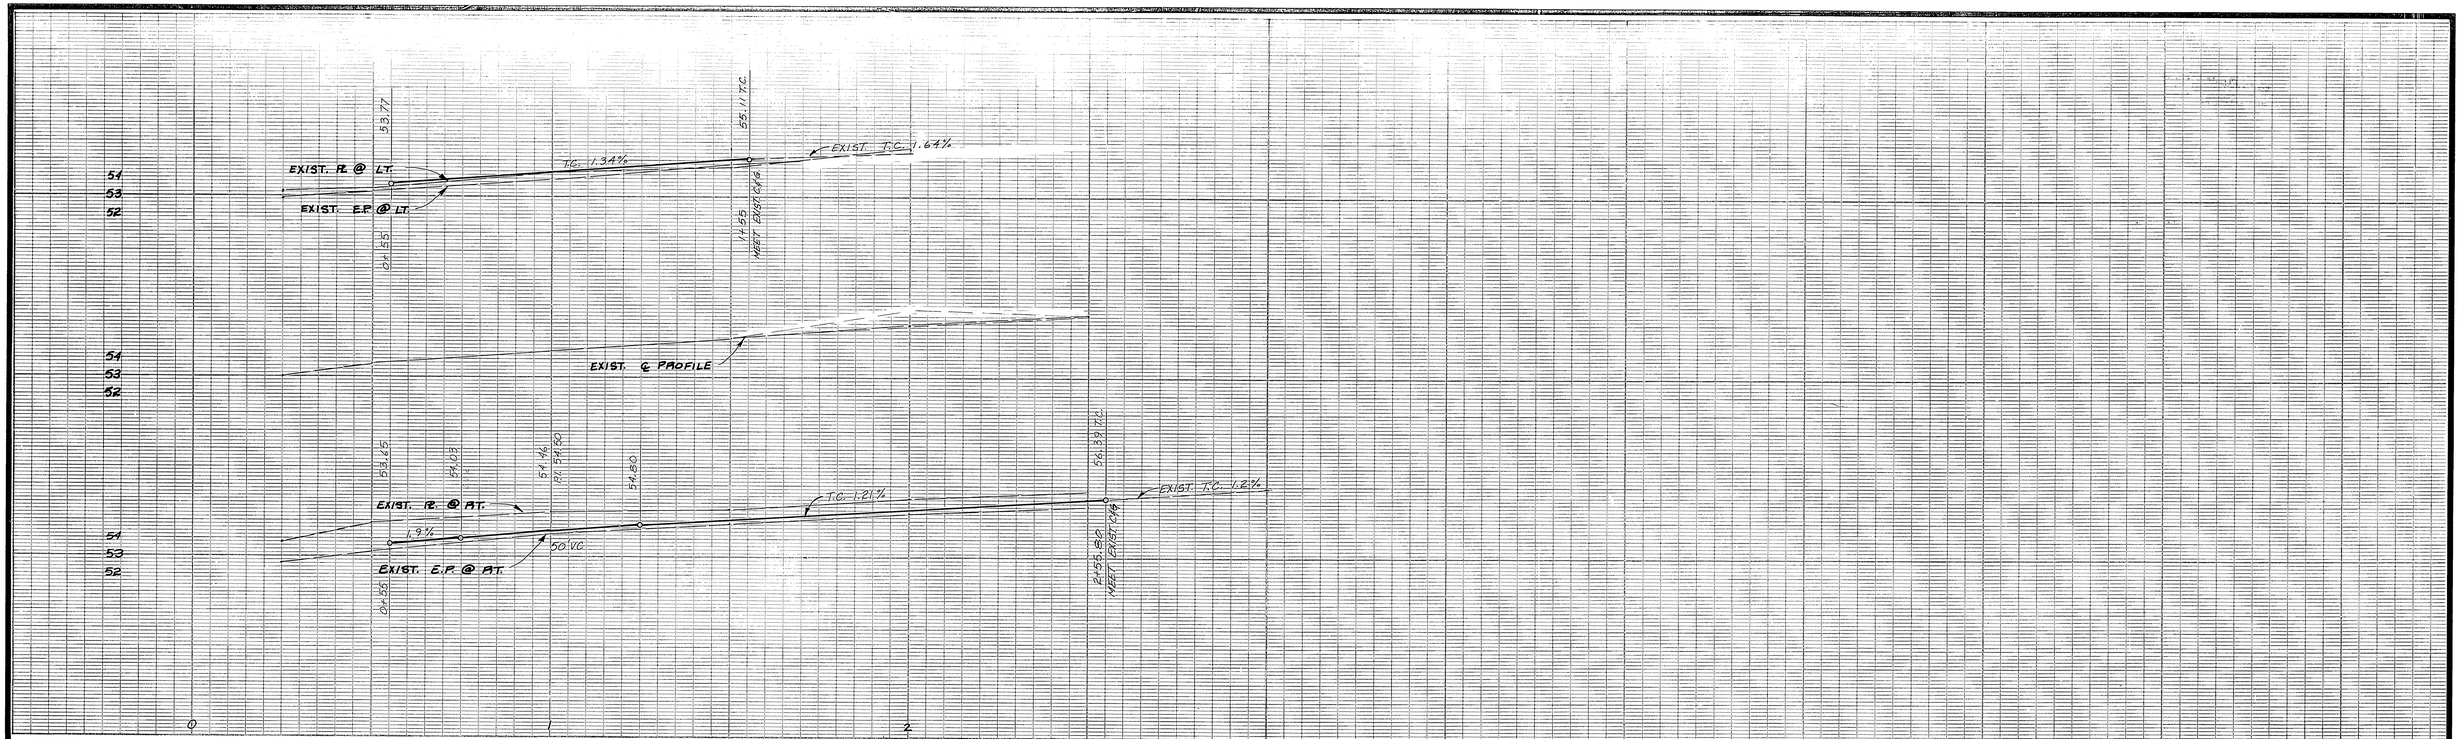

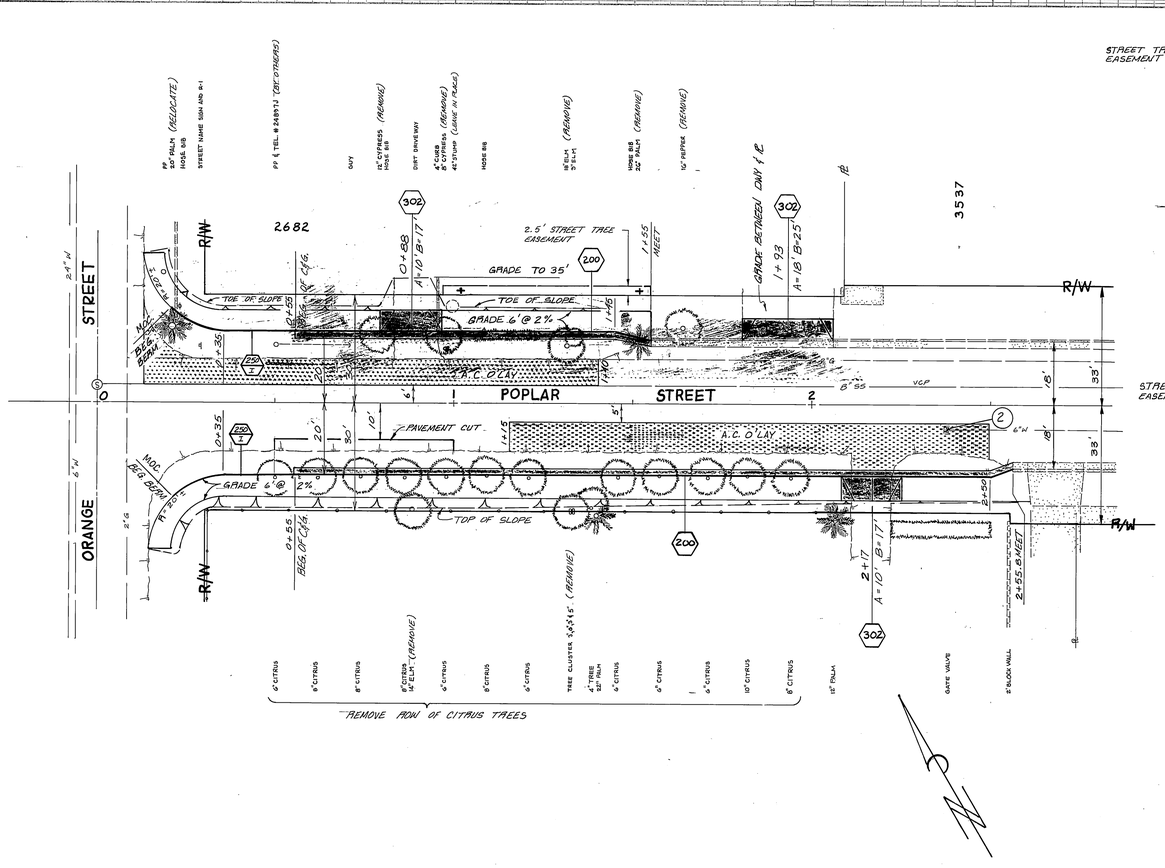

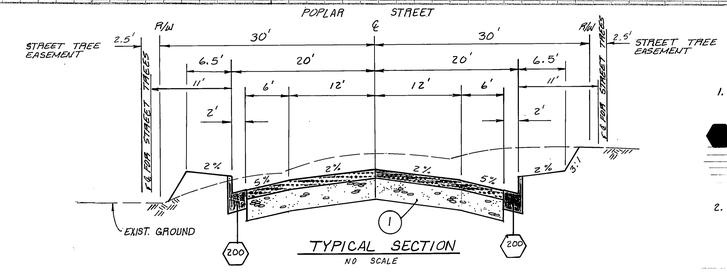

TYPICAL SECTION
NO SCALE

STA. 8+00 TO MULBERRY STREET

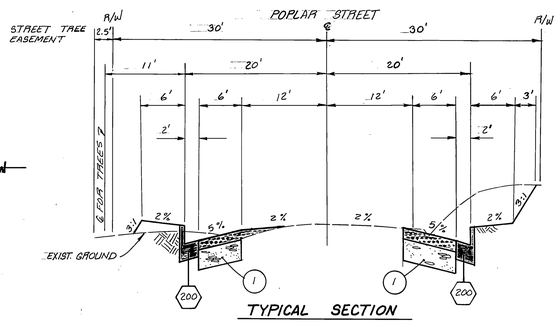

TYPICAL SECTION
NO SCALE

ORANGE STREET TO STA. 8+00

GENERAL NOTES

1. CONSTRUCTION SHALL BE IN ACCORDANCE WITH THE CITY OF RIVERSIDE STD. DWGS. AND STD. SPECS. FOR PUBLIC WORKS CONSTRUCTION, 1982 EDITION.
2. ⬢ NUMBERS ABOVE 100 IN A HEXAGON ON THE PLAN REFER TO THE RESPECTIVE STD. DWG. AND SHALL BE CONSTRUCTED ACCORDINGLY, UNLESS MODIFICATIONS ARE NOTED ON THE PLAN. ANY NUMBER SHOWN BELOW THE STD. DWG. NUMBER INDICATES THE SPECIFIC ALTERNATE TO BE CONSTRUCTED.
3. RELOCATE STREET LIGHTING FACILITIES AS SHOWN IN ACCORDANCE WITH ST. LT. SPEC. 119.

CONSTRUCTION NOTES

- (200) CONSTRUCT CONC. CURB & GUTTER PER STD. DWG. NO. 200.
- (220) CONSTRUCT CONC. CROSS GUTTER PER STD. DWG. NO. 220.
- (250) CONSTRUCT ASPHALT CONC. BEAM PER STD. DWG. NO. 250.
- (302) CONSTRUCT DRIVEWAY AS PER STD. DWG. NO. 302, A & B AS NOTED.
- (304) CONSTRUCT WHEELCHAIR RAMP PER STD. DWG. 304 WITH RAMP LOCATIONS AS SHOWN ON PLAN.
- (1) CONSTRUCT STRUCTURAL SECTION OF PAVING .25' A.C. OVER .65' CAB.
- + PROP. LOCATION FOR TREES - 14 REQ'D.
- (2) ADJ. M.H., GATE VALVE COVER TO GRADE

TREE PLANTING NOTES

1. All related work shall conform to the City of Riverside, Park and Recreation Department Standards.
2. Contact the Park Projects Inspector a minimum of 48 hours in advance at 787-7223 to schedule inspections. Inspections shall be required: a) when plant locations have been spotted in the field prior to digging plant pits, b) while digging plant pits and planting/relocating trees, c) after planting and all other indicated or specified work has been completed for start of maintenance, and d) at end of maintenance/final acceptance (contractor/developer will be released from maintenance only upon receipt of written notification from the city that the Park and Recreation Department is assuming maintenance responsibilities).
3. The Contractor/Developer shall maintain all plantings for a minimum period of one (1) year.
4. Street Tree planting shall be:
   FRAXINUS VELUTINA "MODESTO" (MODESTO ASH)
   15 GAL. SIZE, SPACING 45'-50', 14 REQUIRED

MARK	REVISIONS	APPR.	DATE

DESIGNED BY [illegible] DRAWN BY TC CHECKED BY

CITY OF RIVERSIDE
PUBLIC WORKS DEPARTMENT

APPROVED BY	DATE	BY
PRINCIPAL ENGINEER		
PARK DEPARTMENT	6-29-85	RD
TRAFFIC DIVISION	6/29/85	[illegible]
CHIEF P. W. ENGINEER		

APPROVED BY
William D. Andrews
PUBLIC WORKS DIRECTOR
DATE May 31, 1985

POPLAR STREET WIDENING ORANGE TO MULBERRY
HUD FUNDED

HORIZ. SCALE: 1" = 20' VERT. SCALE: 1" = 4'

INDEX 16

ACCOUNT NO. 15-550-597-1

R-2618

SHEET 1 OF 2

RC-16145

81630

OZALID- NO.1

CITY OF RIVERSIDE
PUBLIC WORKS DEPARTMENT

POPLAR STREET WIDENING ORANGE TO MULBERRY
HUD FUNDED

APPROVED BY	DATE	BY
PRINCIPAL ENGINEER		
PARK DEPARTMENT	5-29-85	PRD
TRAFFIC DIVISION	5/29/85	
CHIEF P.W. ENGINEER		

APPROVED BY
William D. Andrews
PUBLIC WORKS DIRECTOR
DATE May 31, 1985

ACCOUNT NO. 15-550-597-1

R-2618

SHEET 2 OF 2

HORIZ. SCALE: 1" = 20' VERT. SCALE: 1" = 4'

MARK | REVISIONS | APPR. | DATE

DESIGNED BY [illegible] DRAWN BY TE CHECKED BY

INDEX 16

R-1644

CROSS SECTION LIME STREET
NO SCALE

OZALID- NO.1