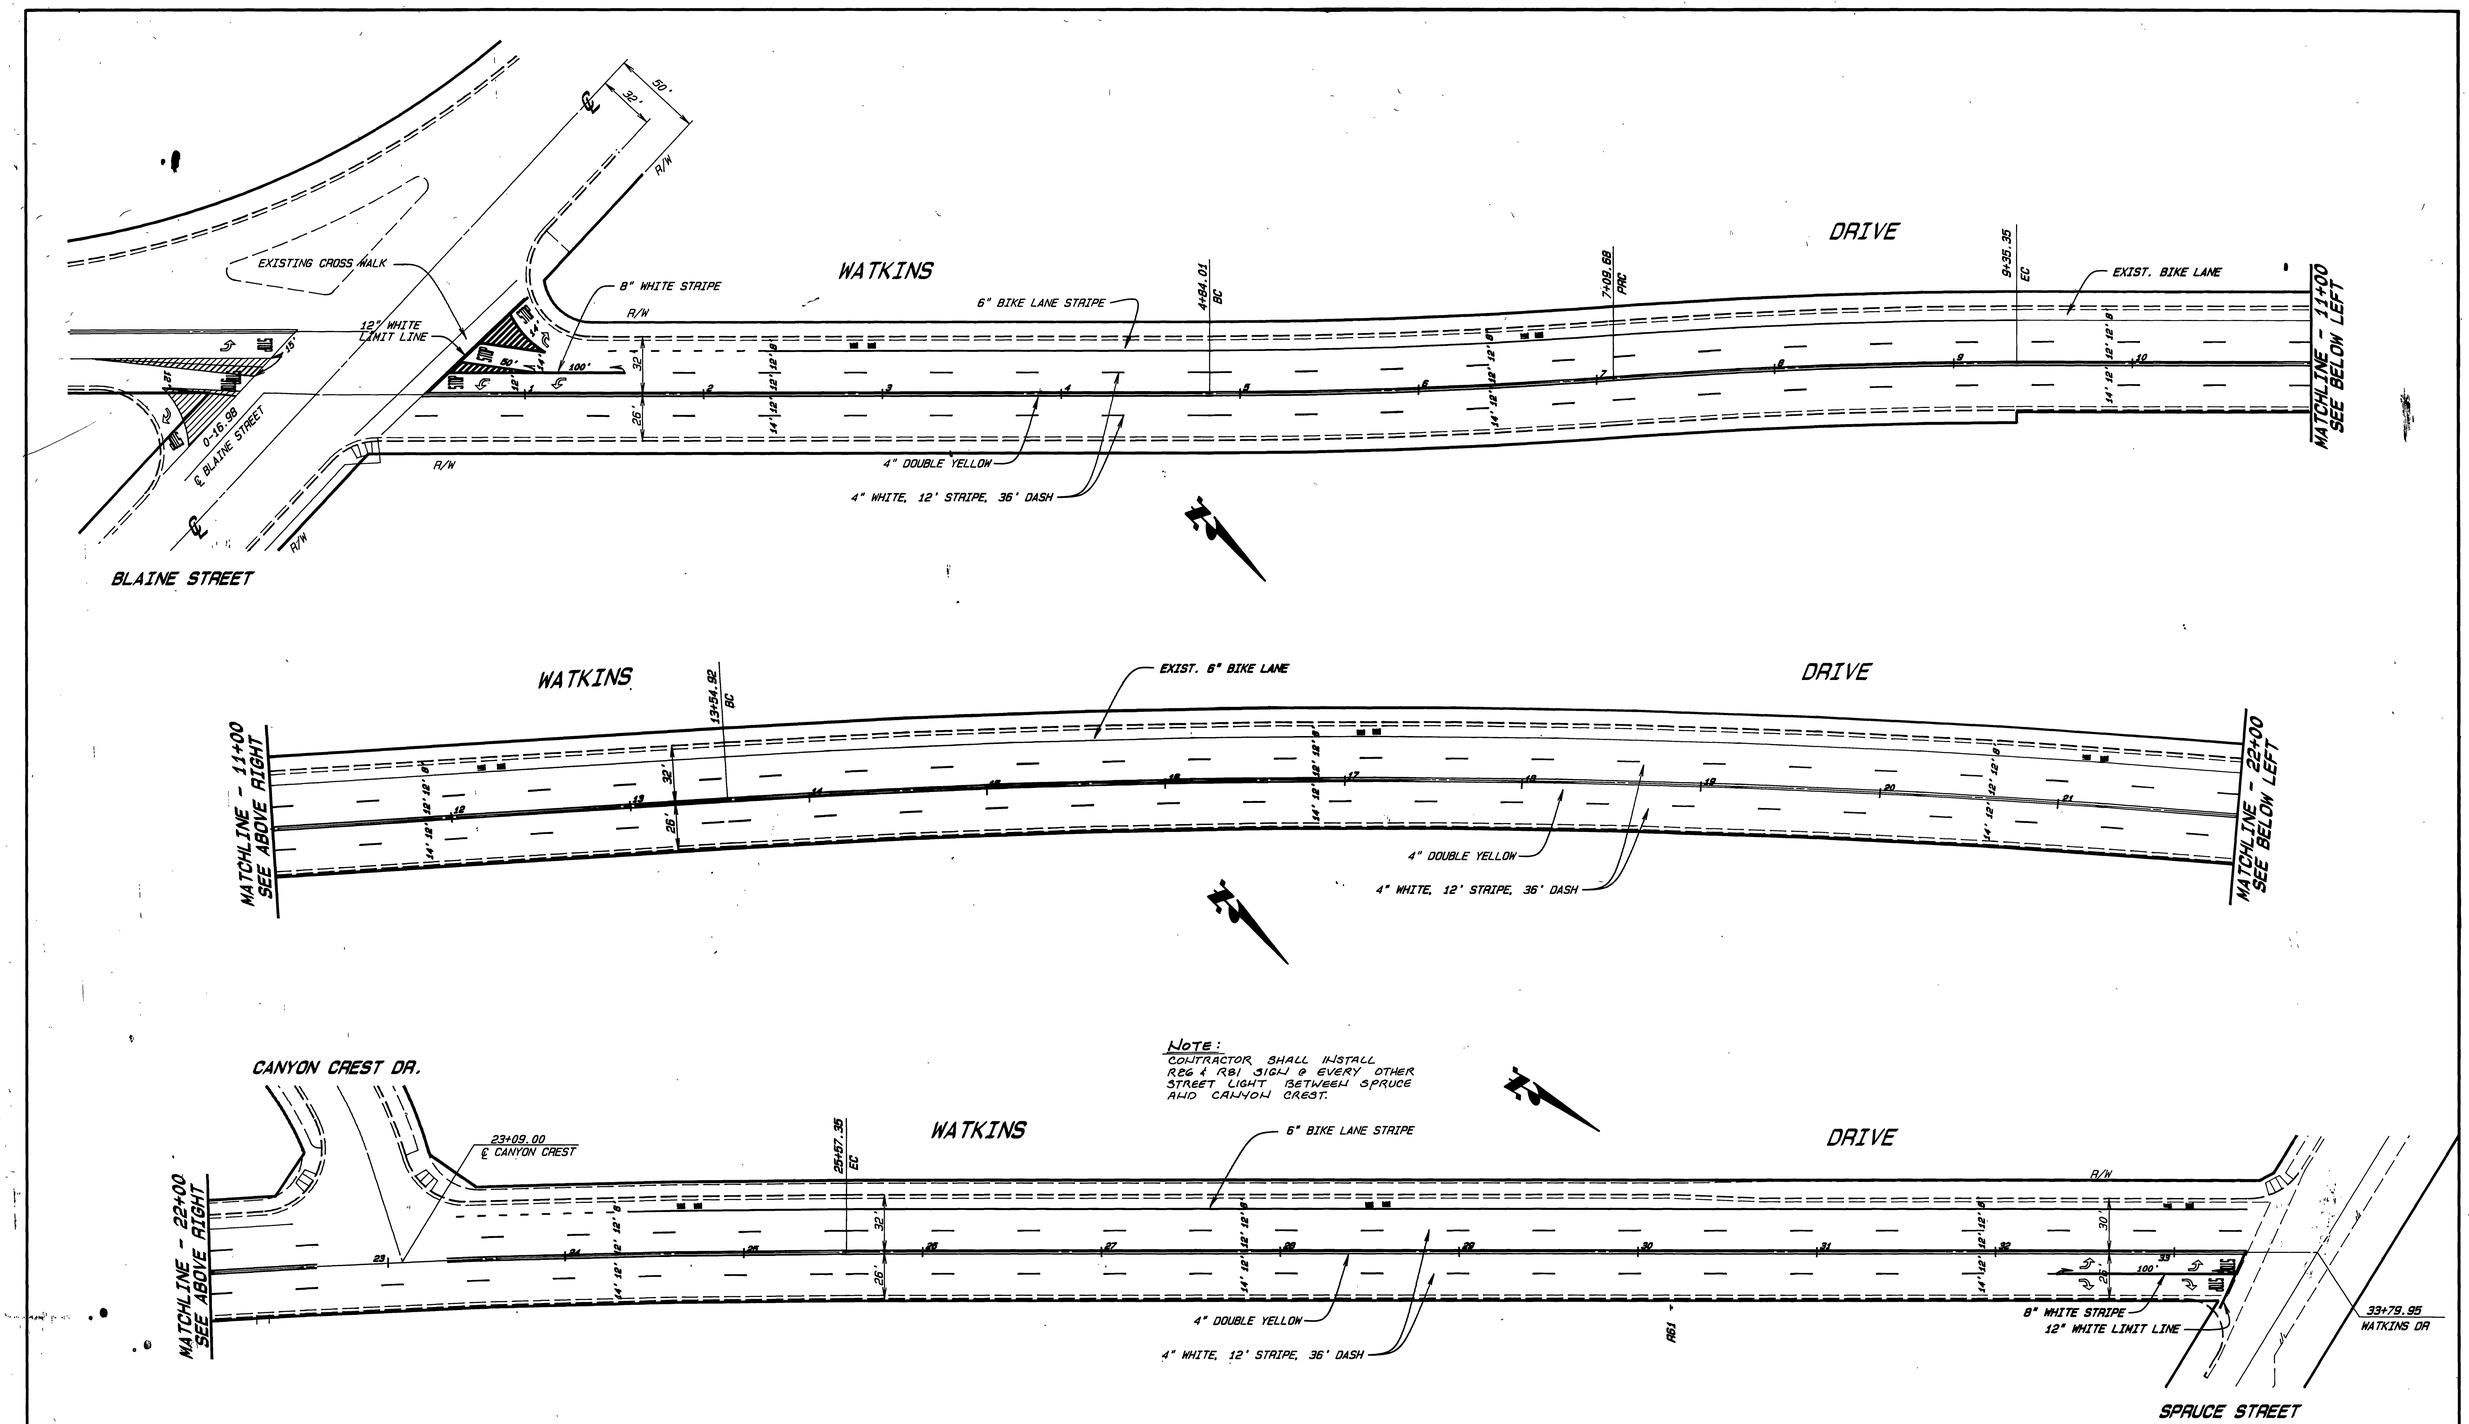

MARK	REVISIONS	APPR.	DATE

DESIGNED BY SCN DRAWN BY SCN CHECKED BY

CITY OF RIVERSIDE
PUBLIC WORKS DEPARTMENT

APPROVED BY	DATE	BY
DEPUTY P.W. ENGINEER	8-15-89	
PRINCIPAL ENGIN.-ER	8-10-89	
SURVEYOR	8/8/89	
CHIEF P.W. INSPECTOR	8/7/89	
TRAFFIC DIVISION	8/7/89	
PARK & RECREATION		

APPROVED BY Barry Beal
PUBLIC WORKS DIRECTOR
DATE 8/16/89

WATKINS DRIVE WIDENING
BLAINE ST. to SPRUCE ST.
Striping Plan

HORIZ. SCALE: 1"= 40' VERT. SCALE: 1"=

ACCOUNT NO. 30-575-300-07

XL-234

SHEET 1 OF 1

FILE WITH R-3064 INDEXED 7/90 CD