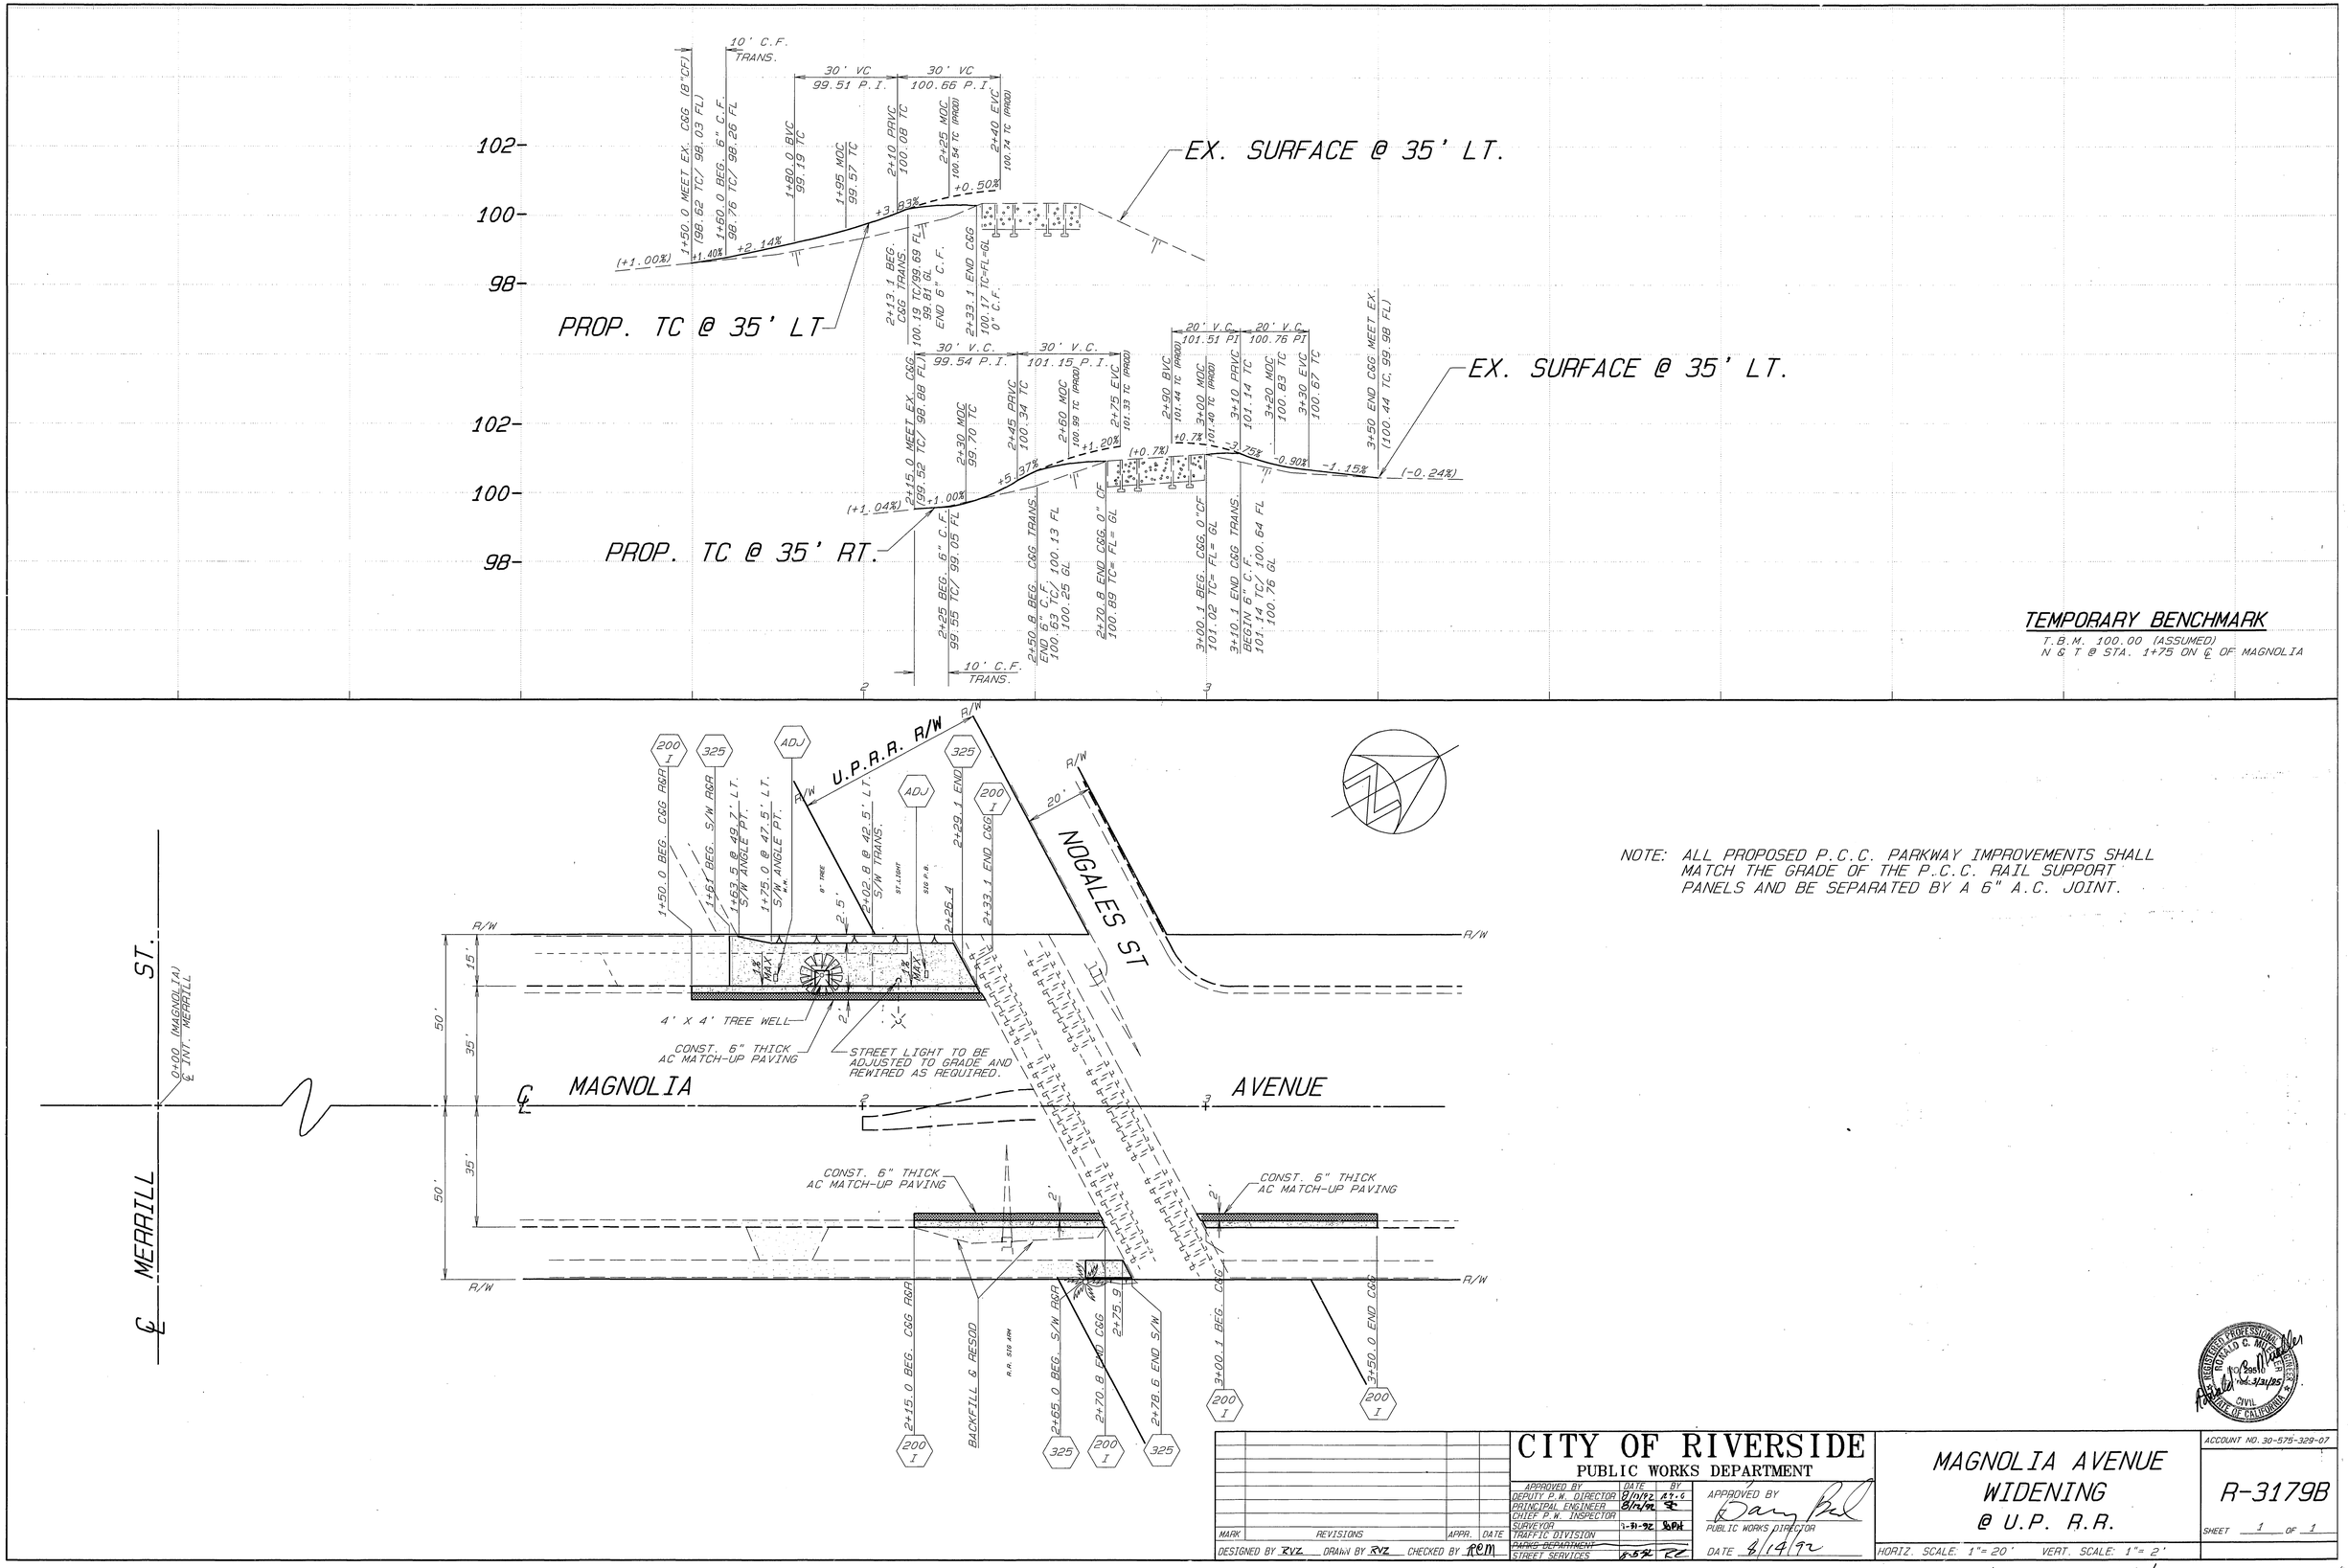

NOTE: ALL PROPOSED P.C.C. PARKWAY IMPROVEMENTS SHALL MATCH THE GRADE OF THE P.C.C. RAIL SUPPORT PANELS AND BE SEPARATED BY A 6" A.C. JOINT.

MARK	REVISIONS	APPR.	DATE

DESIGNED BY RVZ DRAWN BY RVZ CHECKED BY RCM

CITY OF RIVERSIDE
PUBLIC WORKS DEPARTMENT

APPROVED BY	DATE	BY
DEPUTY P.W. DIRECTOR	8/10/92	RJ.G
PRINCIPAL ENGINEER	8/12/92	
CHIEF P.W. INSPECTOR		
SURVEYOR	7-31-92	
TRAFFIC DIVISION		
PARKS DEPARTMENT		
STREET SERVICES	8-5-92	

APPROVED BY
PUBLIC WORKS DIRECTOR
DATE 8/14/92

MAGNOLIA AVENUE WIDENING @ U.P. R.R.

HORIZ. SCALE: 1"= 20' VERT. SCALE: 1"= 2'

ACCOUNT NO. 30-575-329-07

R-3179B

SHEET 1 OF 1

INDEXED 11-24-92 LH