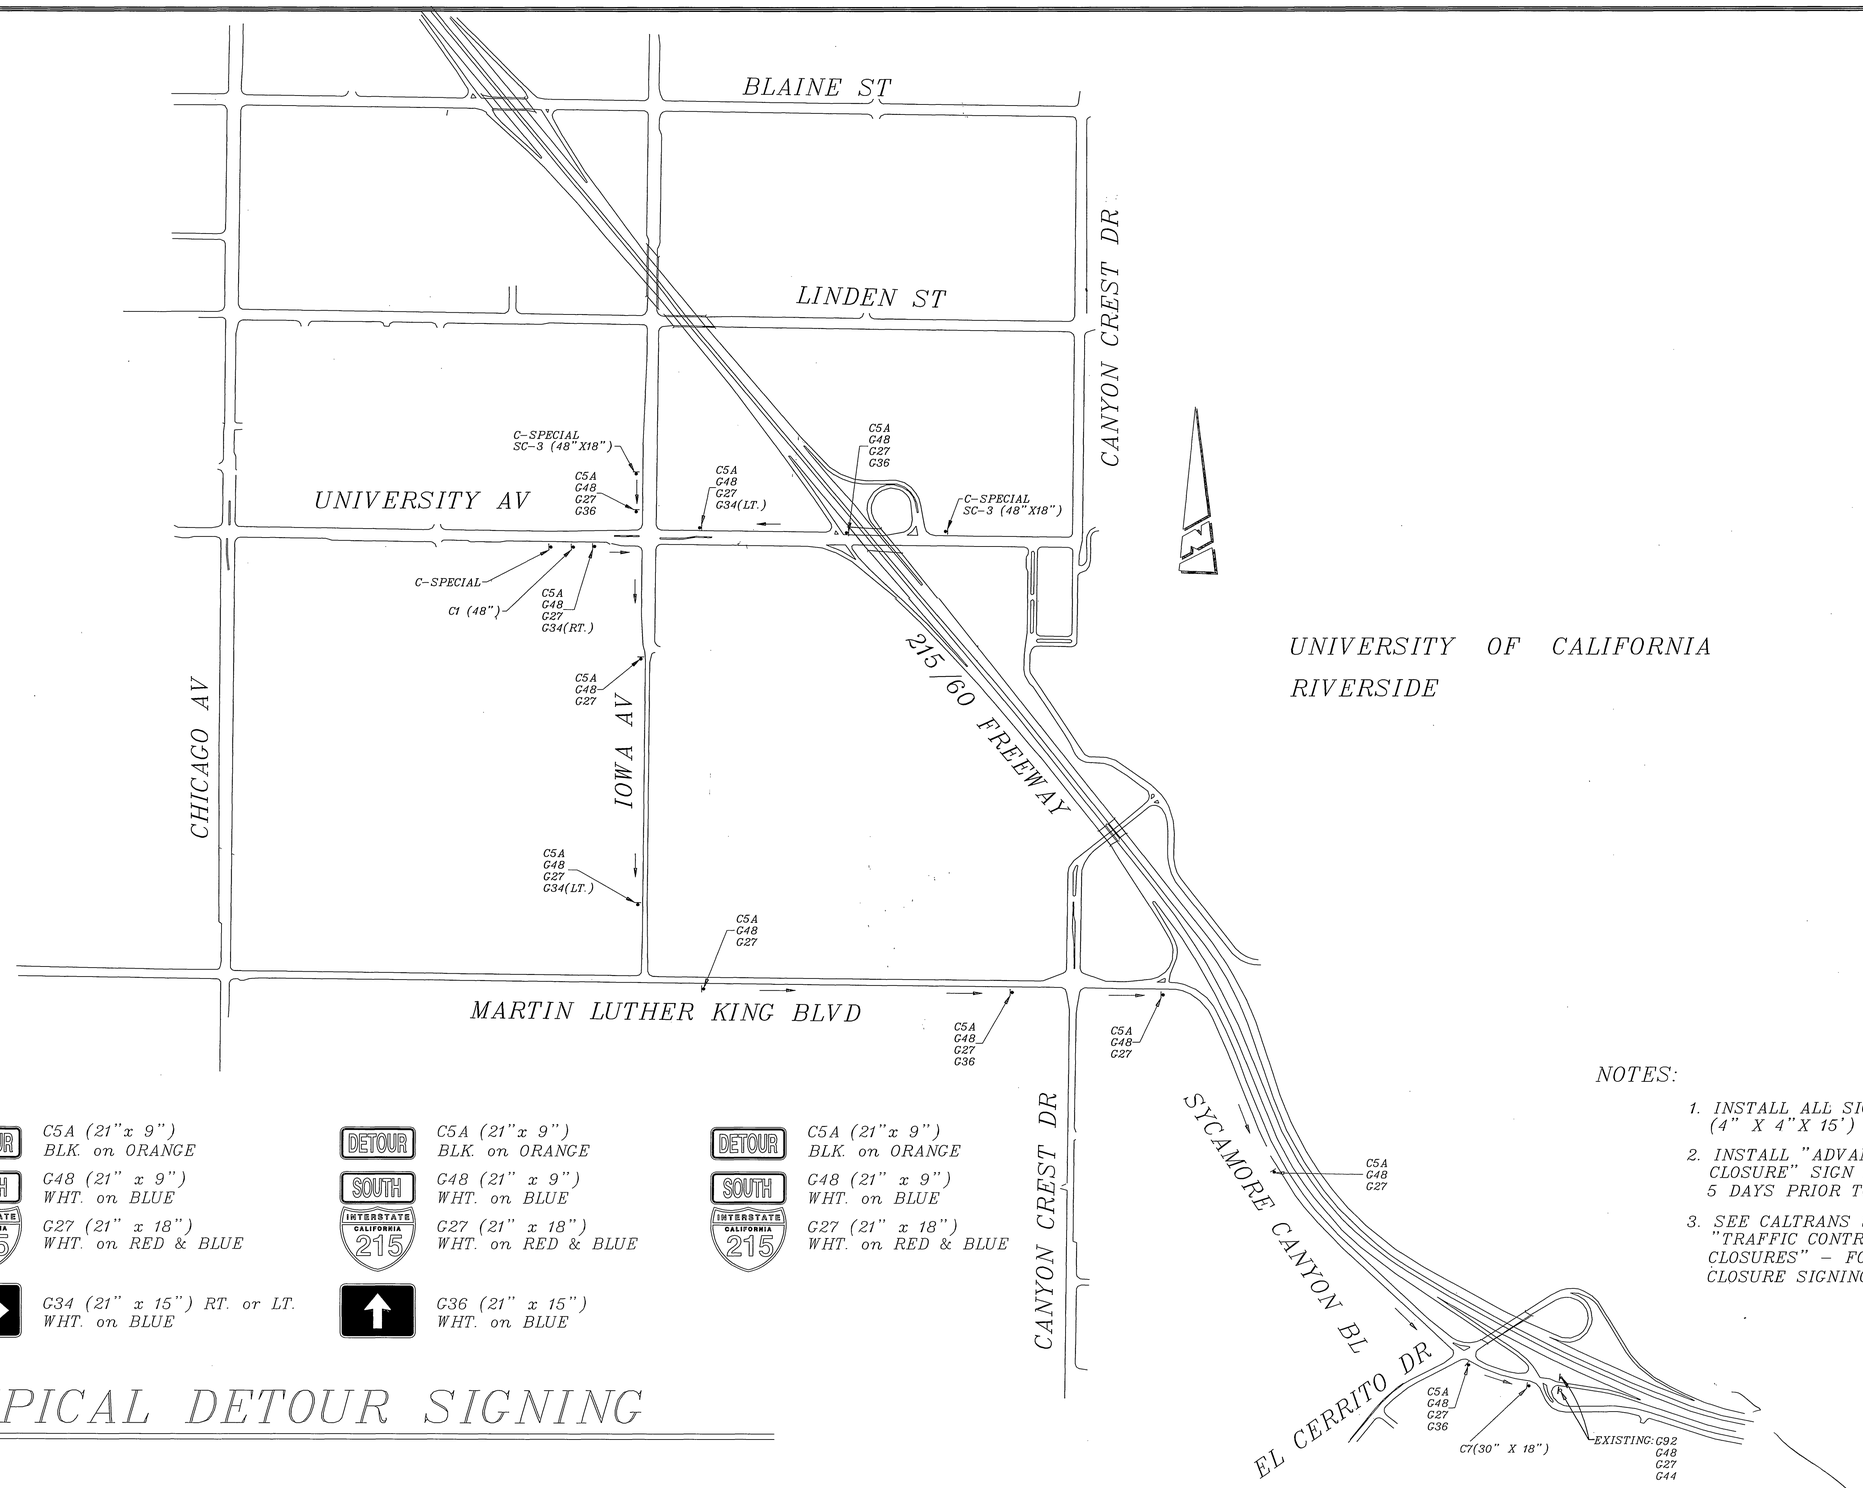

UNIVERSITY OF CALIFORNIA
RIVERSIDE

NOTES:

1. INSTALL ALL SIGNS ON WOOD POSTS (4" X 4"X 15') – 16 EA.
2. INSTALL "ADVANCE NOTICE OF RAMP CLOSURE" SIGN AT ENTRANCE RAMP, 5 DAYS PRIOR TO RAMP CLOSURE.
3. SEE CALTRANS STANDARD PLAN T14 – "TRAFFIC CONTROL SYSTEM FOR RAMP CLOSURES" – FOR ENTRANCE RAMP CLOSURE SIGNING.

(5" CAPS)

I-215/60 SOUTH
RAMP CLOSED

C-SPECIAL (60"x 30")
BLK. on ORANGE

DETOUR — C5A (21"x 9") BLK. on ORANGE
SOUTH — G48 (21" x 9") WHT. on BLUE
INTERSTATE CALIFORNIA 215 — G27 (21" x 18") WHT. on RED & BLUE
→ — G34 (21" x 15") RT. or LT. WHT. on BLUE

DETOUR — C5A (21"x 9") BLK. on ORANGE
SOUTH — G48 (21" x 9") WHT. on BLUE
INTERSTATE CALIFORNIA 215 — G27 (21" x 18") WHT. on RED & BLUE
↑ — G36 (21" x 15") WHT. on BLUE

DETOUR — C5A (21"x 9") BLK. on ORANGE
SOUTH — G48 (21" x 9") WHT. on BLUE
INTERSTATE CALIFORNIA 215 — G27 (21" x 18") WHT. on RED & BLUE

TYPICAL DETOUR SIGNING

REVISED PLAN
CalTrans Permit No.
08-95-N-MC-0240
INDEXED 5/98 CD.

ENGINEER IN RESPONSIBLE CHARGE
Richard D. McGrath
RICHARD D. McGRATH
R.C.E. No. 31952 expires 12-31-96
DATE 6-26-96

REGISTERED PROFESSIONAL ENGINEER
RICHARD D. McGRATH
No. 31952
Exp. 12-31-96
CIVIL
STATE OF CALIFORNIA

MARK	REVISIONS	APPR.	DATE

DESIGNED BY BC DRAWN BY MAC/BC CHECKED BY

CITY OF RIVERSIDE, CALIFORNIA
DEPARTMENT OF PUBLIC WORKS

APPROVED BY	BY	DATE
~~APPROVED BY~~		
~~DIRECTOR OF PUBLIC WORKS~~		
PRINCIPAL ENGINEER		
P.W. INSPECTION		
TRAFFIC DIVISION		
CHIEF P.W. ENGR.		
PUBLIC UTILITIES		

DATE

DETOUR PLAN
UNIVERSITY AVE. WIDENING
SCALE: N.T.S.

ACCT. NO. 432-541500-440302-30316
XC-333
SHEET 1 OF 1
FILE NAME: XC333.DWG

FILE WITH R-3447