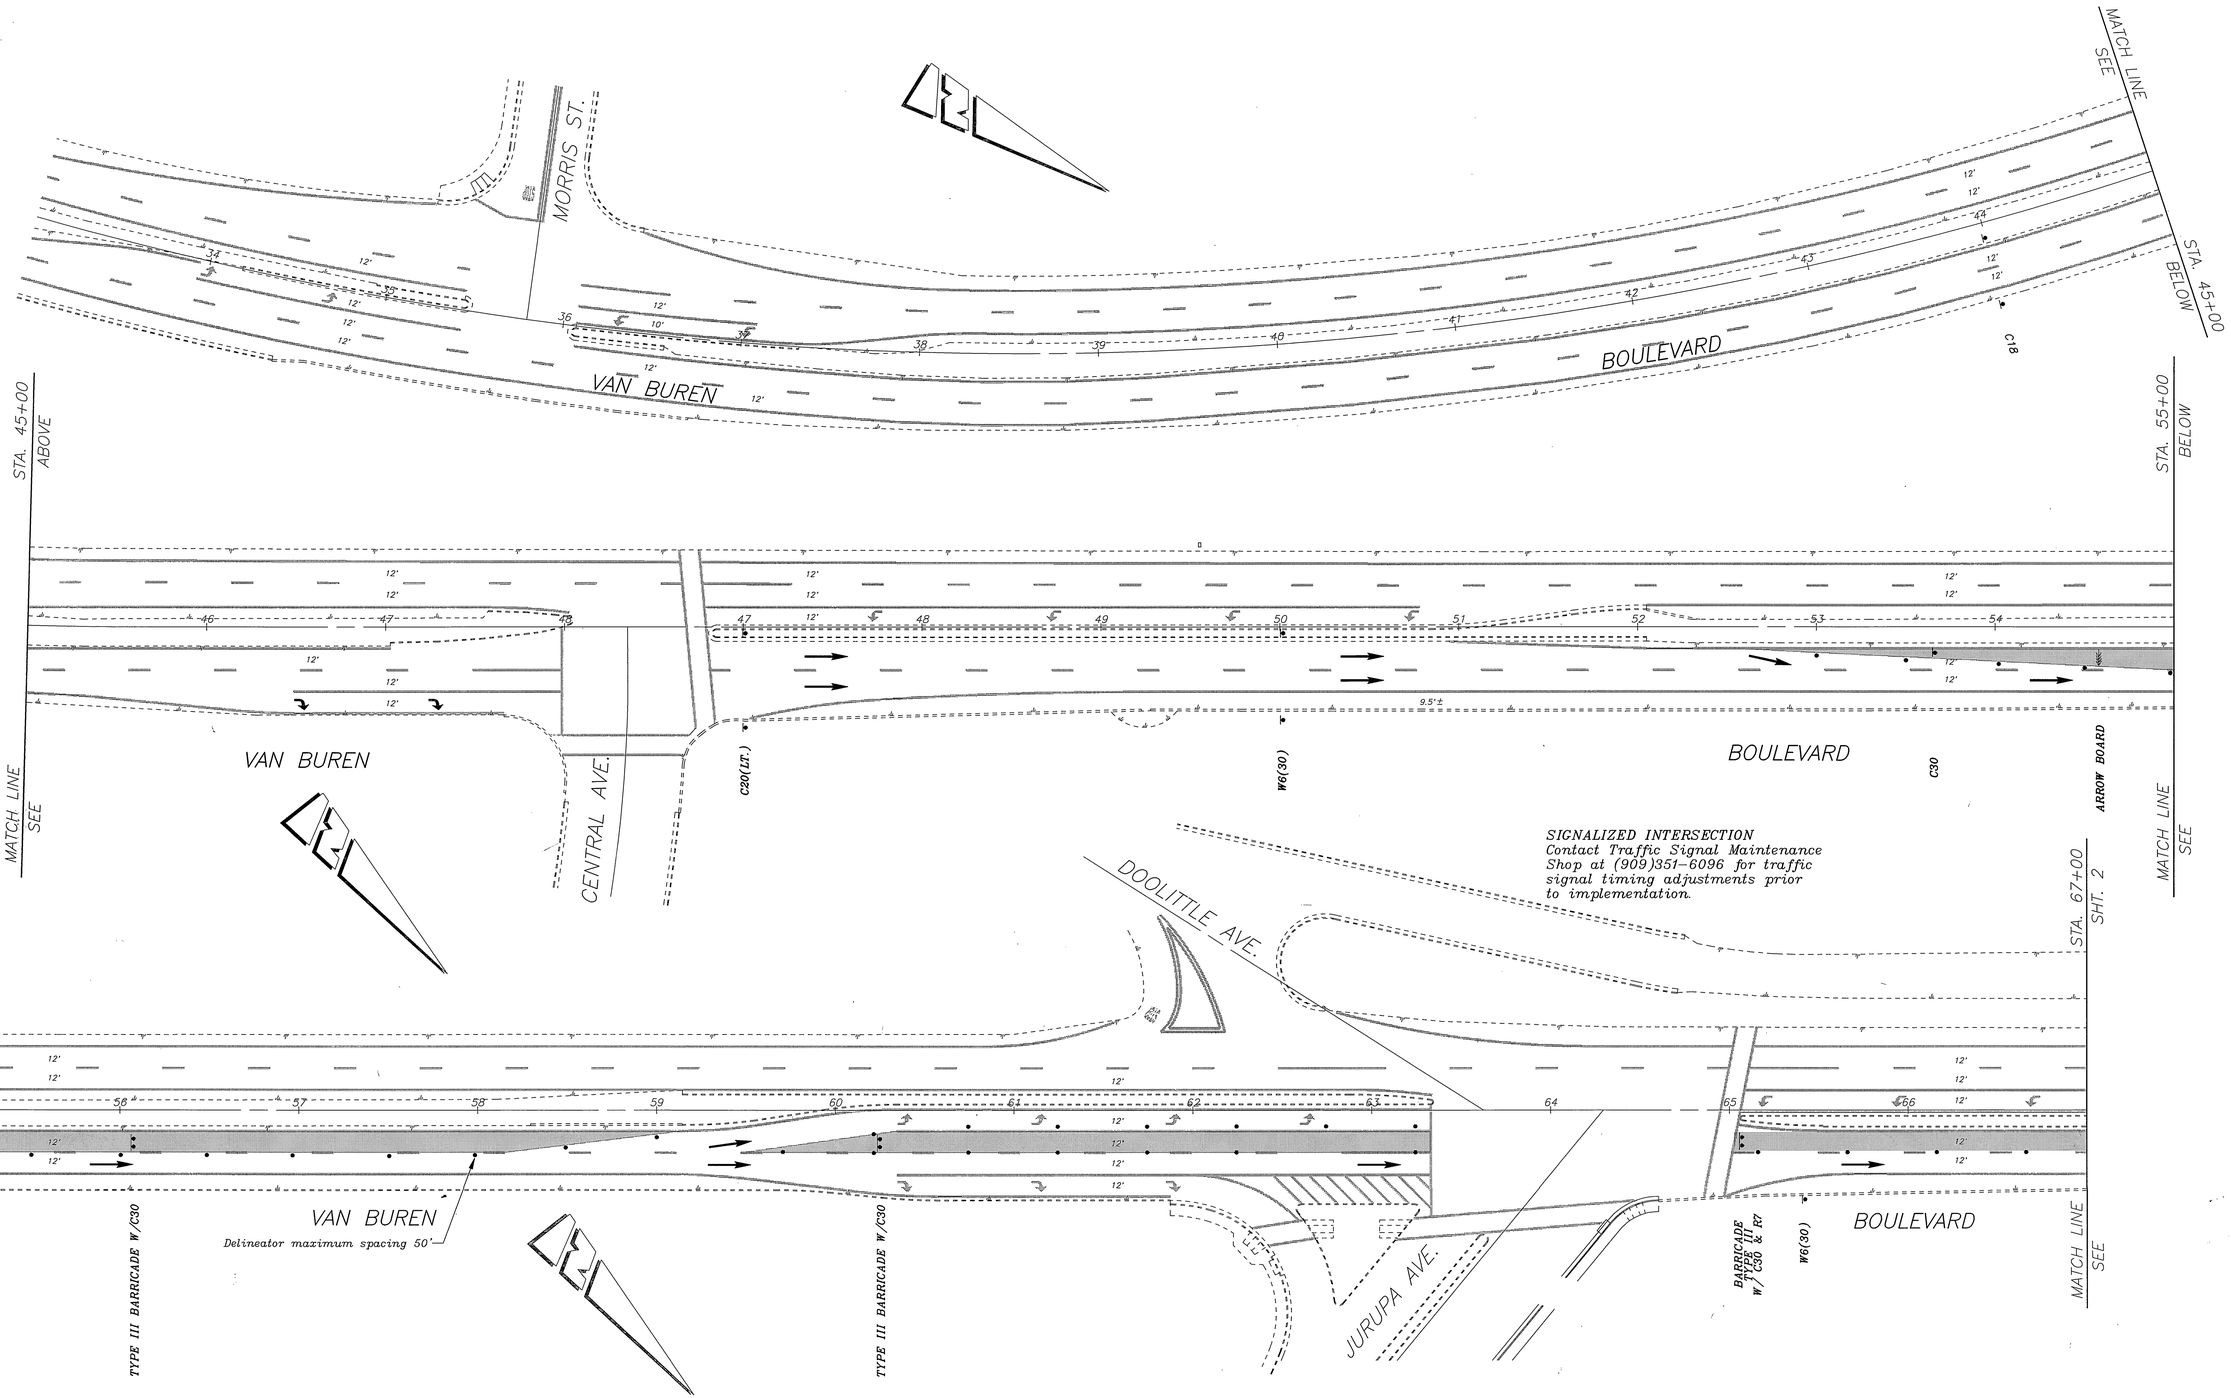

IMPORTANT NOTICE
Section 4216/4217 of the Government Code requires a Dig Alert Identification Number to be issued before a "Permit to Excavate" will be valid. For your Dig Alert I.D. Number call
CALL TOLL FREE
TWO WORKING DAYS BEFORE YOU DIG
UNDERGROUND SERVICE ALERT
1-800-227-2600

ENGINEER IN RESPONSIBLE CHARGE
Richard O. McGrath
RICHARD D. McGRATH
R.C.E. No. 31952 expires 12-31-2000
DATE 3/18/97

REGISTERED PROFESSIONAL ENGINEER
RICHARD D. McGRATH
No. 31952
Exp. 12-31-2000
CIVIL
STATE OF CALIFORNIA

MARK	REVISIONS	APPR.	DATE

DESIGNED BY ____ DRAWN BY MAC CHECKED BY ____

CITY OF RIVERSIDE, CALIFORNIA
DEPARTMENT OF PUBLIC WORKS

APPROVED BY	BY	DATE
PRINCIPAL ENGINEER	—	—
P.W. INSPECTION	—	—
TRAFFIC DIVISION	[illegible]	3/20/97
CHIEF P.W. ENGR.	—	—
PUBLIC UTILITIES	—	—

APPROVED BY
DIRECTOR OF PUBLIC WORKS
DATE 3/19/97

TRAFFIC CONTROL PLAN
VAN BUREN BLVD. MEDIAN & URBAN FOREST.
SCALE: 1" = 40'

ACCT. NO. 0230-541500-440223-30290
R-3453A
SHEET 1 OF 2
FILE NAME: XXXX.DWG

INDEXED 11-13-97 GH

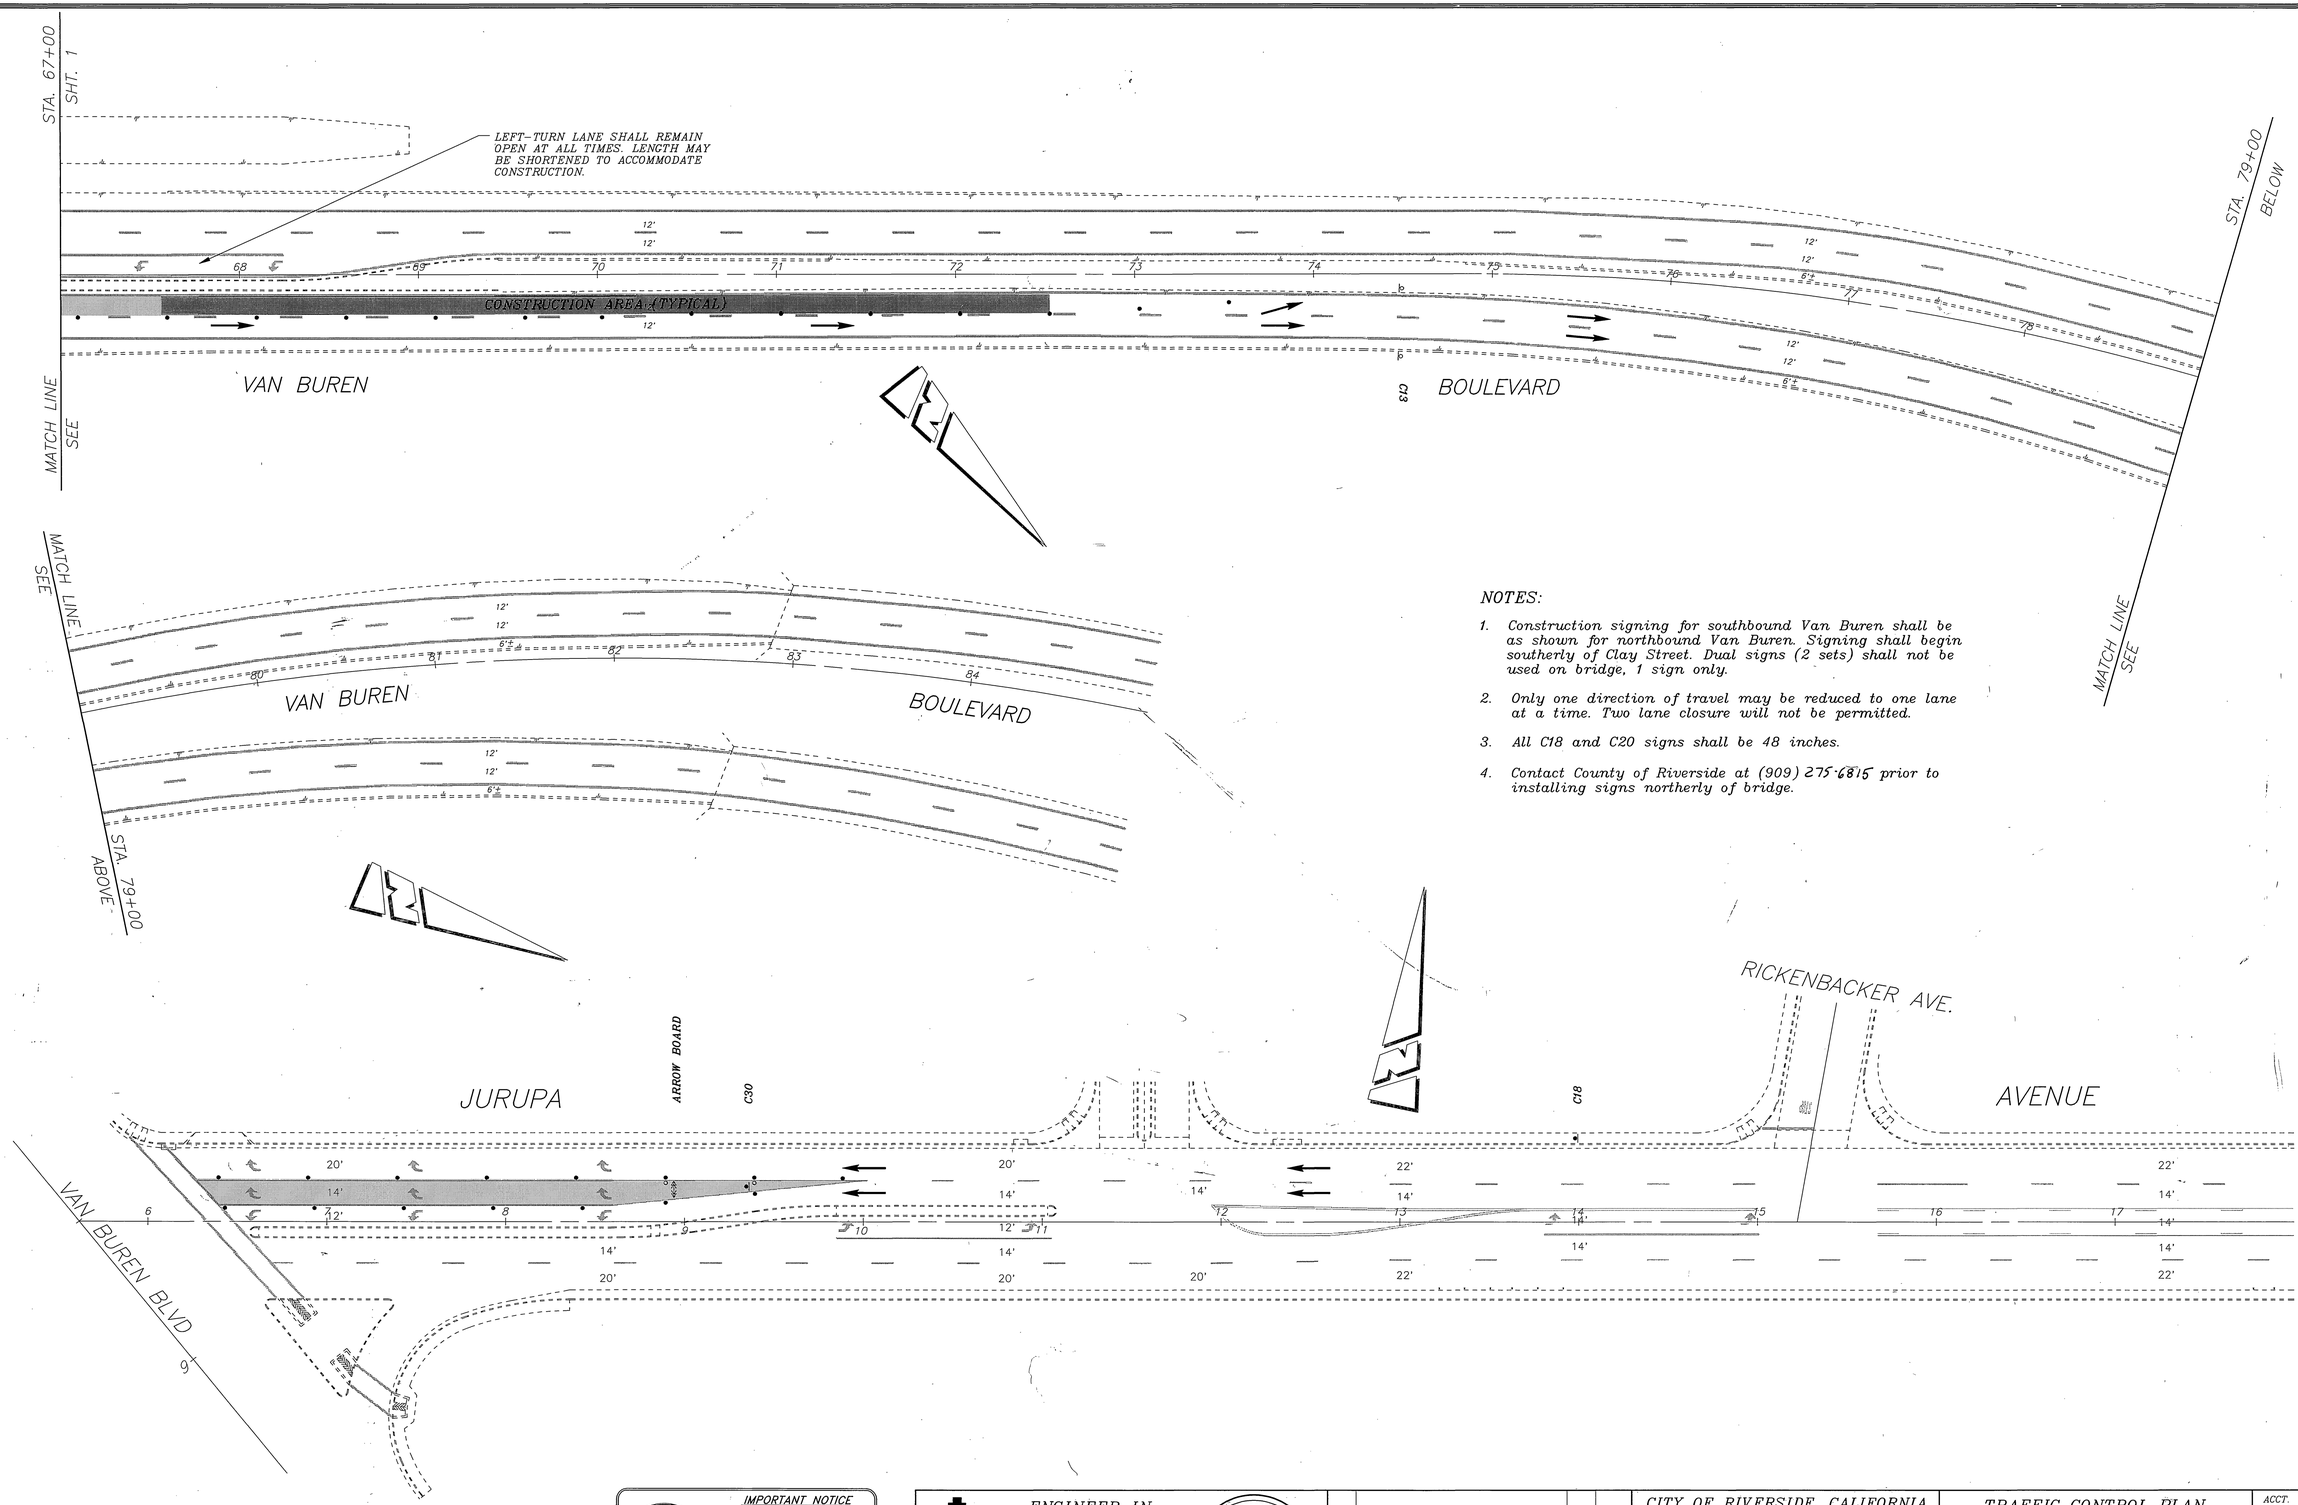

NOTES:

1. Construction signing for southbound Van Buren shall be as shown for northbound Van Buren. Signing shall begin southerly of Clay Street. Dual signs (2 sets) shall not be used on bridge, 1 sign only.
2. Only one direction of travel may be reduced to one lane at a time. Two lane closure will not be permitted.
3. All C18 and C20 signs shall be 48 inches.
4. Contact County of Riverside at (909) 275-6815 prior to installing signs northerly of bridge.

IMPORTANT NOTICE
Section 4216/4217 of the Government Code requires a Dig Alert Identification Number to be issued before a "Permit to Excavate" will be valid. For your Dig Alert I.D. Number call
CALL TOLL FREE
TWO WORKING DAYS BEFORE YOU DIG
UNDERGROUND SERVICE ALERT
1-800-227-2600

ENGINEER IN RESPONSIBLE CHARGE
Richard D. McGrath
RICHARD D. McGRATH
R.C.E. No. 31952 expires 12-31-2000
DATE 3/18/97

REGISTERED PROFESSIONAL ENGINEER
RICHARD D. McGRATH
No. 31952
Exp. 12-31-2000
CIVIL
STATE OF CALIFORNIA

MARK	REVISIONS	APPR.	DATE

DESIGNED BY — DRAWN BY MAC CHECKED BY

CITY OF RIVERSIDE, CALIFORNIA
DEPARTMENT OF PUBLIC WORKS

	BY	DATE
APPROVED BY		
PRINCIPAL ENGINEER	—	—
P.W. INSPECTION	—	—
TRAFFIC DIVISION	[illegible]	3/17/97
CHIEF P.W. ENGR.	—	—
PUBLIC UTILITIES	—	—

APPROVED BY
DIRECTOR OF PUBLIC WORKS
DATE 3/19/97

TRAFFIC CONTROL PLAN
VAN BUREN BLVD. MEDIAN & URBAN FOREST
SCALE: 1" = 40'

ACCT. NO. 0230-541500-440223-30290
R-3453A
SHEET 2 OF 2
FILE NAME: XXXX.DWG

INDEXED 11-13-97 GH