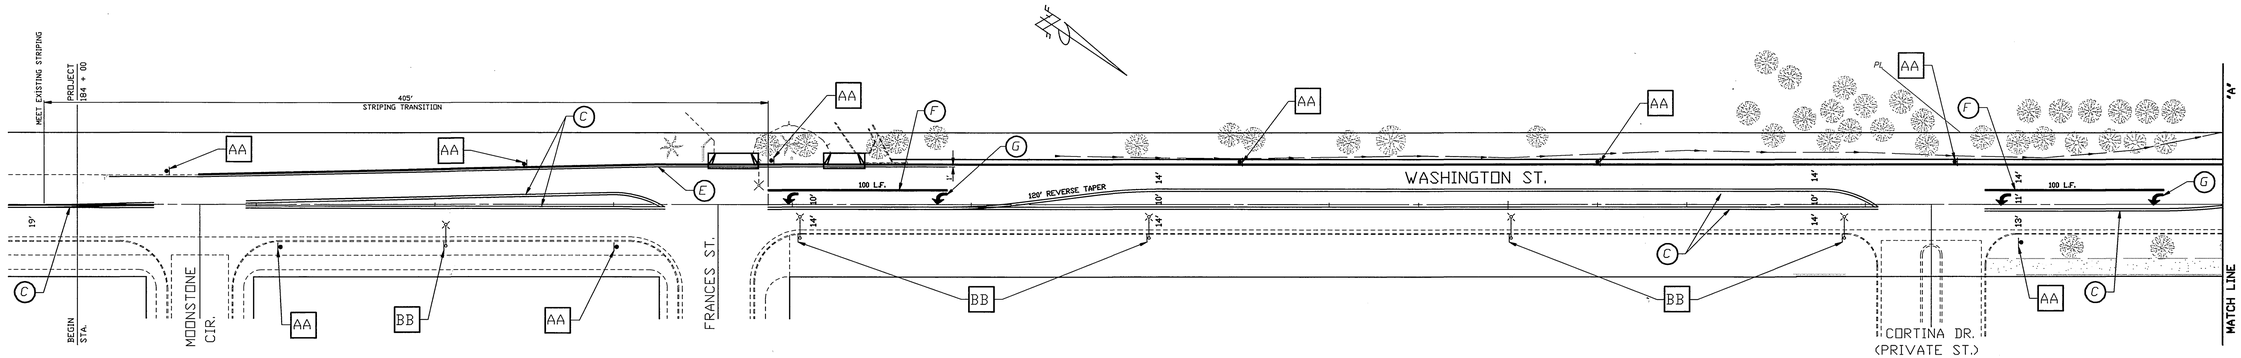

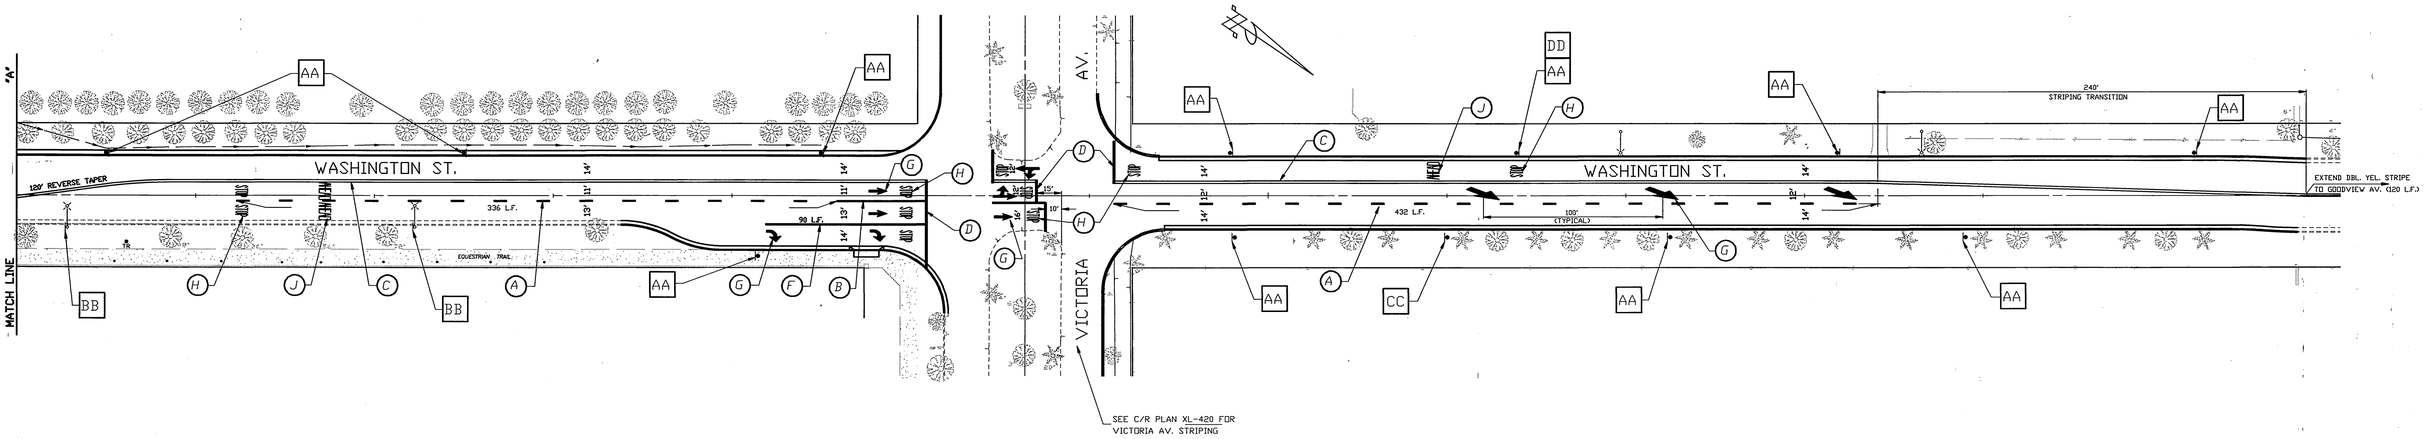

STRIPING & MARKING LEGEND

- (A) 4" SKIP WHITE STRIPE (7' STRIPE,17' GAP)
- (B) 4" SOLID WHITE STRIPE (50 L.F.)
- (C) 4" SOLID DOUBLE YELLOW STRIPE
- (D) 12" SOLID WHITE MARKING
- (E) 4" SOLID WHITE STRIPE
- (F) 8" SOLID WHITE STRIPE
- (G) PAINT SOLID WHITE ARROW.
- (H) PAINT SOLID WHITE "STOP" MARKING.
- (J) PAINT SOLID WHITE "AHEAD" MARKING.

SIGN LEGEND (BY CONTRACTOR)

- AA INSTALL R26 SIGN (12" X 18") & POST AT 200' SPACING.
- BB INSTALL R26 SIGN (12" X 18") ON EXISTING STREET LIGHT STANDARD
- CC INSTALL W75-1.1 SIGN (36") & POST.
- DD INSTALL W17 SIGN (36") & POST.

ENGINEER IN RESPONSIBLE CHARGE
Michael Katusian
MICHAEL KATUSIAN
R.C.E. No. 36686
DATE 12/18/98

REGISTERED PROFESSIONAL ENGINEER
MICHAEL KATUSIAN
No. 36686
Exp. 6-30-00
CIVIL
STATE OF CALIFORNIA

MARK	REVISIONS	APPR.	DATE

DESIGNED BY R.G.G. DRAWN BY R.G.G. CHECKED BY

CITY OF RIVERSIDE, CALIFORNIA
DEPARTMENT OF PUBLIC WORKS

	BY	DATE
APPROVED BY		
P.W. ENGINEERING MGR.	DG	1/7/99
PRINCIPAL ENGINEER		1/7/99
P.W. INSPECTION		
TRAFFIC DIVISION		1/11/99
STREET SERVICES		1/14/99

APPROVED BY R. Michael Scott
DIRECTOR OF PUBLIC WORKS
DATE 1-7-99

PAVEMENT DELINEATION AND SIGNING

WASHINGTON AVENUE
MOONSTONE CIR. TO
GOODVIEW AVENUE

SCALE: 1" = 40'

ACCT. NO. 0230-541500-440223-30160

XL-419

SHEET 1 OF 1

FILE NAME: XL419.DWG

INDEXED 7-13-99 GH
FILE WITH R-3504

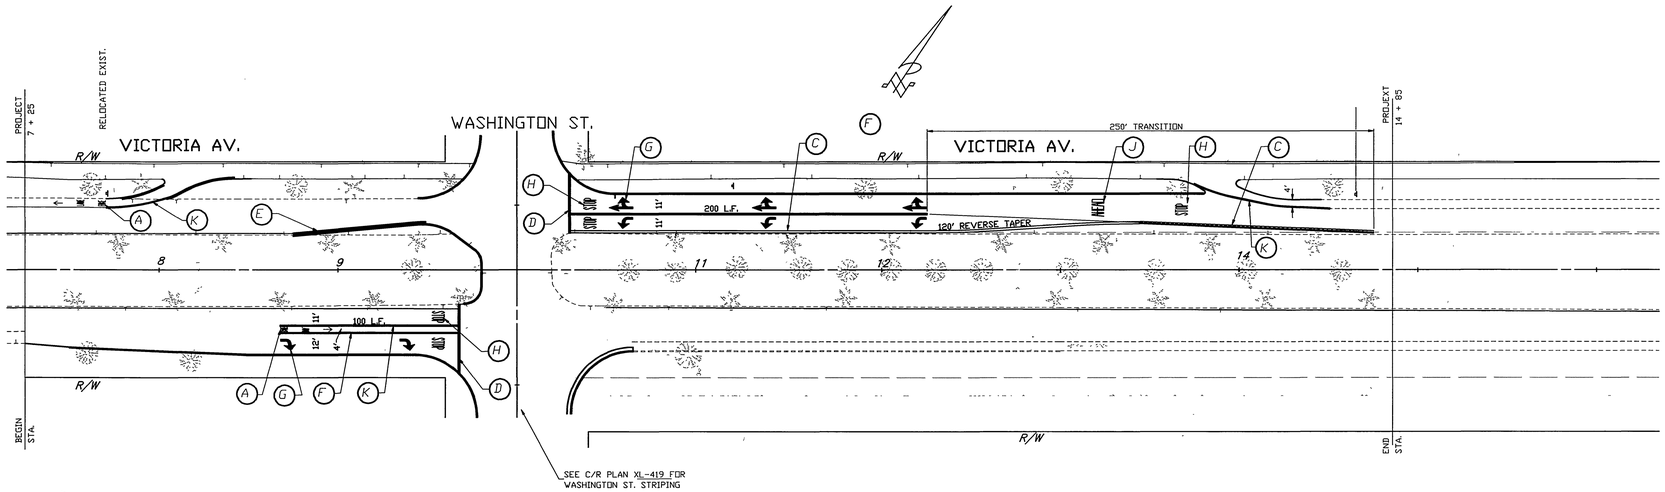

STRIPING & MARKING LEGEND

- (A) PAINT SOLID WHITE "BIKE, LANE, ←MARKINGS.
- (B) 4" SOLID WHITE STRIPE (50L.F.)
- (C) 4" SOLID DOUBLE YELLOW STRIPE
- (D) 12" SOLID WHITE MARKING
- (E) 4" SOLID YELLOW STRIPE
- (F) 8" SOLID WHITE STRIPE
- (G) PAINT SOLID WHITE ARROW.
- (H) PAINT SOLID WHITE "STOP" MARKING.
- (J) PAINT SOLID WHITE "AHEAD" MARKING.

ENGINEER IN RESPONSIBLE CHARGE
Michael Katusian
MICHAEL KATUSIAN
R.C.E. No. 36686
DATE 12/10/98

REGISTERED PROFESSIONAL ENGINEER MICHAEL KATUSIAN No. 36686 Exp. 6/30/00 CIVIL STATE OF CALIFORNIA

MARK	REVISIONS	APPR	DATE

DESIGNED BY R.G.G. DRAWN BY R.G.G. CHECKED BY

CITY OF RIVERSIDE, CALIFORNIA
DEPARTMENT OF PUBLIC WORKS

APPROVED BY	BY	DATE
P.W. ENGINEERING MGR	TJB	1/7/99
PRINCIPAL ENGINEER		
P.W. INSPECTION		
TRAFFIC DIVISION		1/11/99
PUBLIC UTILITIES		

APPROVED BY R. M. Scott DIRECTOR OF PUBLIC WORKS
DATE 1-7-99

PAVEMENT DELINEATION

VICTORIA AVENUE
275' W'LY OF WASHINGTON ST.
TO 500'E'LY OF WASHINGTON ST.

SCALE: 1" = 40'

ACCT. NO. 0230-541500-440223-30160

XL-420

SHEET 1 OF 1

FILE NAME: XL420.DWG

INDEXED 7-13-99 GH
FILE WITH R-3504