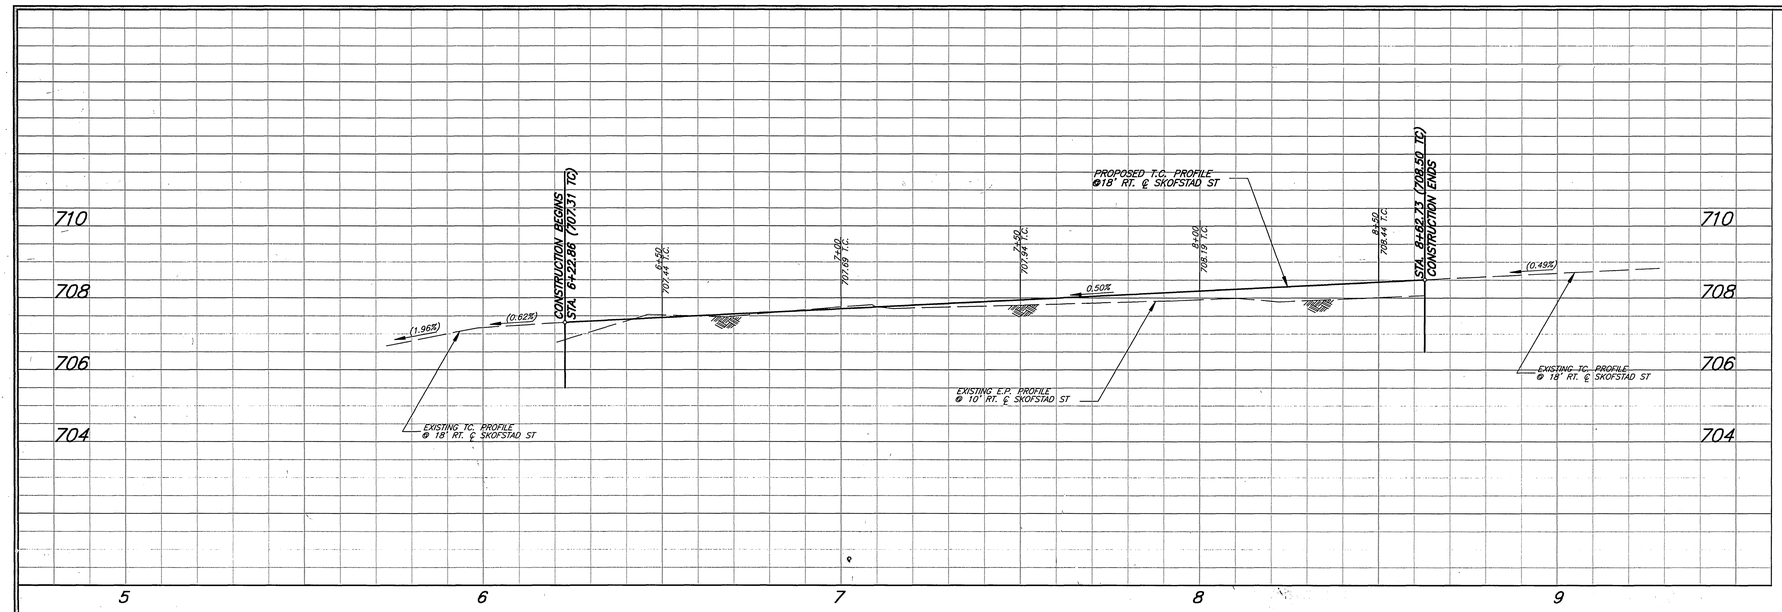

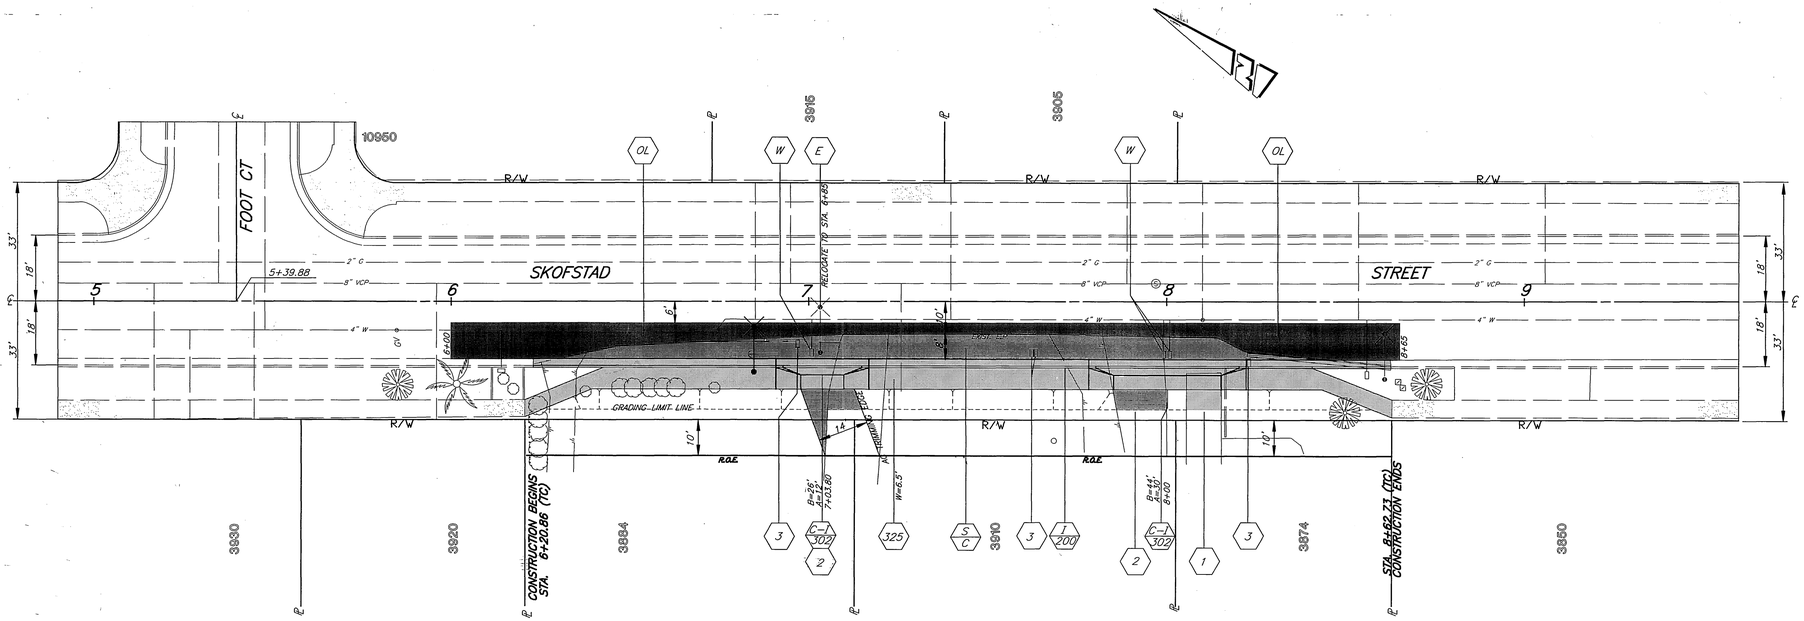

GENERAL CONSTRUCTION NOTES:

1. EXISTING UTILITIES SHOWN ON THE PLAN, ARE PLOTTED FROM UTILITY RECORDS. THE CONTRACTOR IS REQUIRED TO TAKE DUE PRECAUTIONARY MEASURES TO LOCATE AND PROTECT ALL UTILITIES WHETHER OR NOT SHOWN ON THIS PLAN.
2. ALL ELEVATIONS SHOWN ON THE PLANS SHALL BE STAKED IN THE FIELD.
3. ALL TREES AND SHRUBS SHALL BE PROTECTED IN PLACE.
4. CONSTRUCTION SHALL BE IN ACCORDANCE WITH THE CITY OF RIVERSIDE STANDARD DRAWINGS AND STANDARD SPECIFICATIONS FOR PUBLIC WORKS CONSTRUCTION, 2000 EDITION.
5. CONFLICTING UTILITIES IN THE CONSTRUCTION AREA SHALL BE RELOCATED OR ABANDONED.

SPECIFIC CONSTRUCTION NOTES

- (1) CONSTRUCT 0.33' THICK P.C.C. DRIVEWAY. MEET AS SHOWN.
- (2) CONSTRUCT 0.33' THICK AC PAVEMENT DRIVEWAY. MEET AS SHOWN.
- (3) RELOCATE EXISTING MAIL BOX PER SPECIAL PROVISIONS.
- (325) TRANSITION FROM PROPERTY LINE TO CURB LINE SIDEWALK. W = 6.5'
- (C/S) CONSTRUCT STRUCTURAL SECTION OF 0.50' D.G.A.C. OVER COMPACTED NATIVE SOIL.
- (E) POWER POLE TO BE RELOCATED BY PUBLIC UTILITIES DEPARTMENT, ELECTRIC DIVISION.
- (R) REMOVE EXISTING BUSHES INTERFERING WITH PROPOSED CONSTRUCTION
- (W) WATER METER TO BE RELOCATED BY PUBLIC UTILITIES DEPARTMENT, WATER DIVISION.

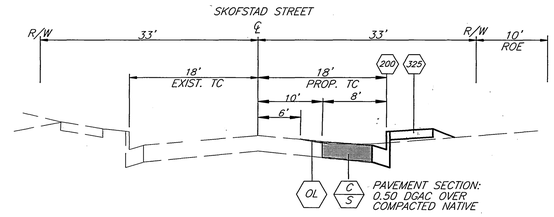

TYPICAL SECTION

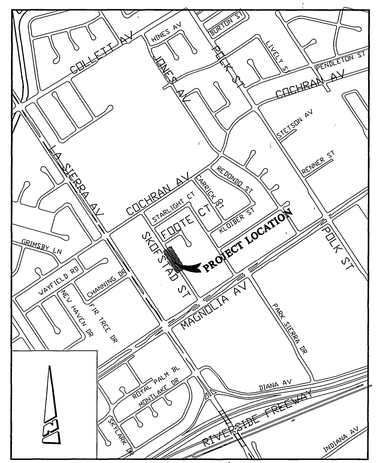

PROJECT LOCATION PLAN

0 KM. 0.5 KM. 1 KM 1.5 KM.
0' 500' 1000' 2000' 3000' 4000' 5000' 6000'

SCALE:1"=1000'

BENCHMARK:

P.K. NAIL AND CITY ENGINEER TAG IN THE NORTHWESTERLY CURB RETURN OF LA SIERRA AVENUE AND MAGNOLIA AVENUE

ELEVATION: 711.232

ENGINEER IN RESPONSIBLE CHARGE

Ronald C. Mueller

RONALD C. MUELLER
R.C.E. No. 29510 expires 3/31/03

DATE 10-31-01

REGISTERED PROFESSIONAL ENGINEER RONALD C. MUELLER No. 29510 Exp. 3-31-03 CIVIL STATE OF CALIFORNIA

MARK	REVISIONS	APPR.	DATE
		RCM	10/31/01
		RCM	11/1/01

DESIGNED BY ABE DRAWN BY ABE CHECKED BY RCM

CITY OF RIVERSIDE, CALIFORNIA
PUBLIC WORKS DEPARTMENT

APPROVED BY	BY	DATE
DEPUTY P.W. DIRECTOR		
PRINCIPAL ENGINEER		
CONST. CONTRACT ADMIN.		
SURVEYOR		
STREET SERVICES		
TRAFFIC DIVISION		
PARKS DEPARTMENT		

APPROVED BY
PUBLIC WORKS DIRECTOR
DATE 10/31/01

SKOFSTAD STREET WIDENING

BETWEEN 80' AND 320' S'LY FOOT CT

HORIZ. SCALE: 1" = 20' VERT. SCALE: 1" = 2'

ACCT. NO. 9541027402-440225XX
9541027152-440223XX

R-3633

SHEET 1 OF 1

INDEXED 1-16-02 LH