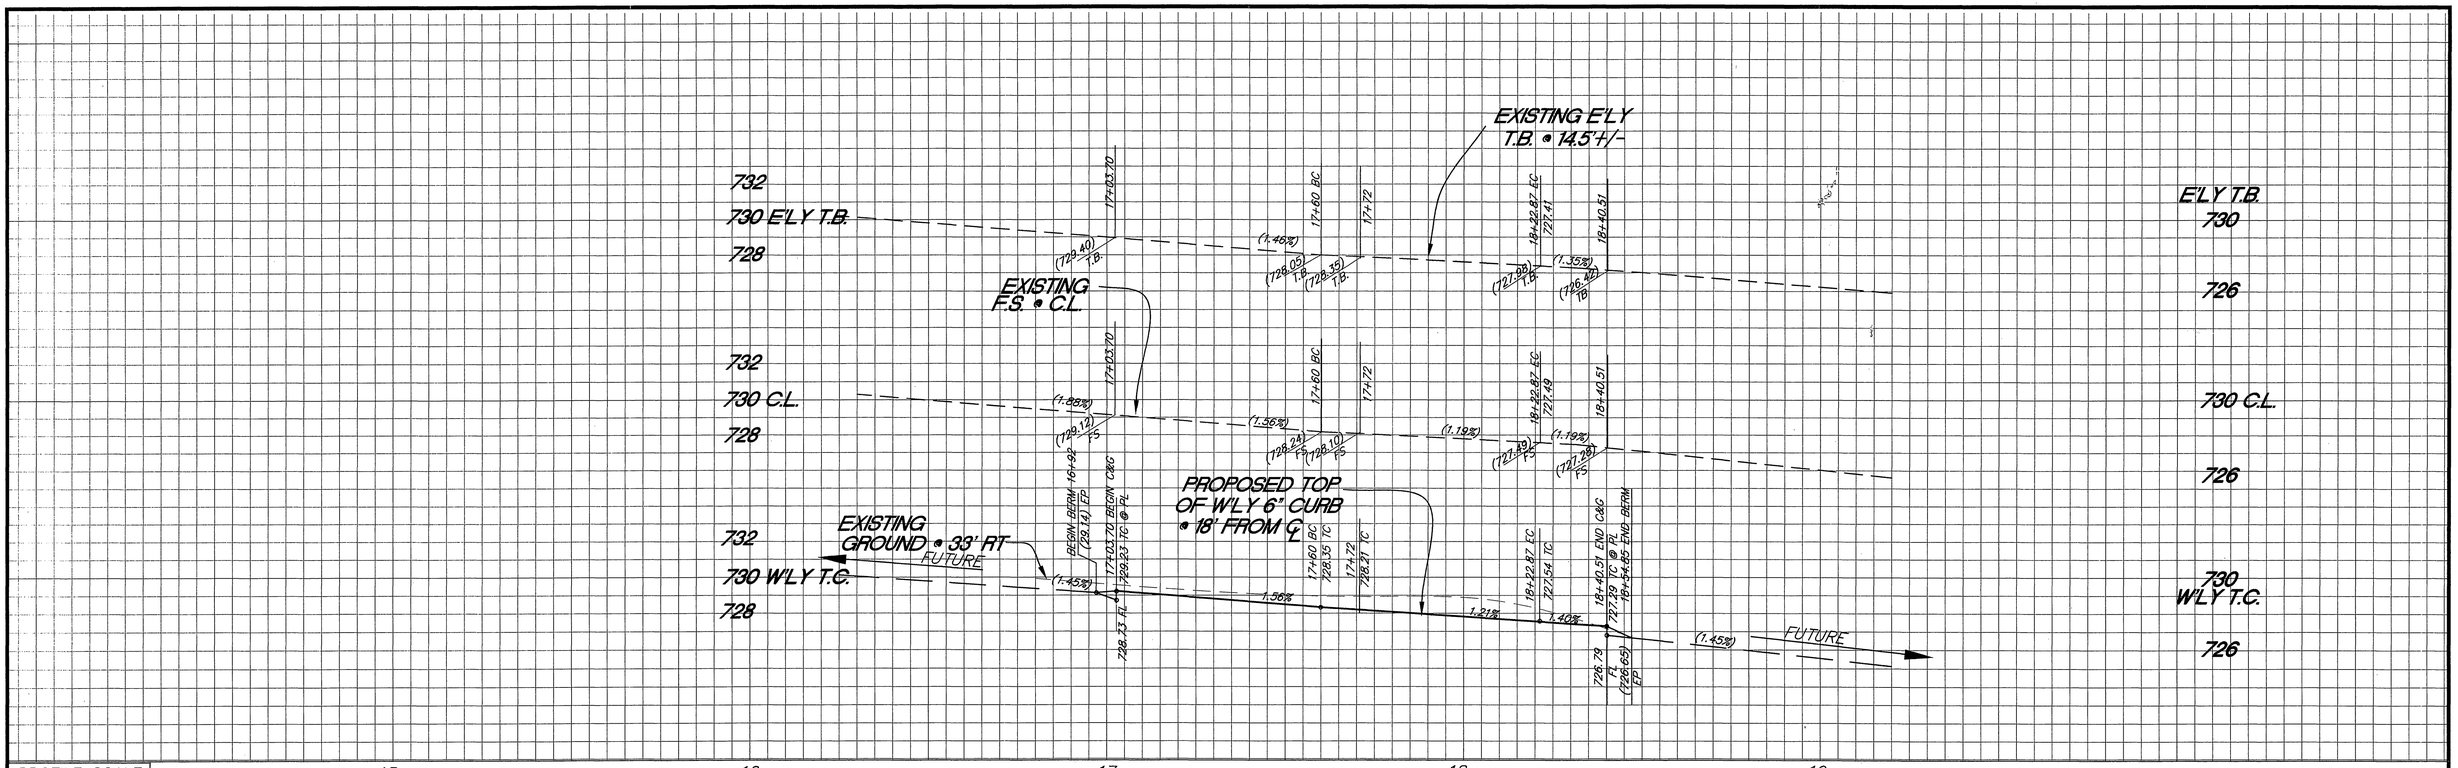

PROFILE SCALE:
VERT.: 1"=4'
HORIZ.: 1"=20'

15 16 17 18 19

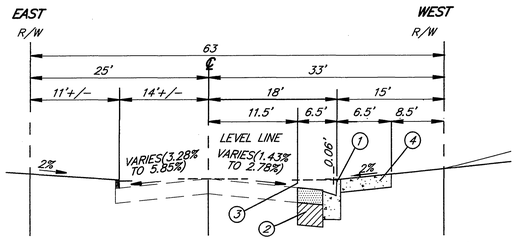

TYPICAL SECTION BUSHNELL AVE

NOT TO SCALE

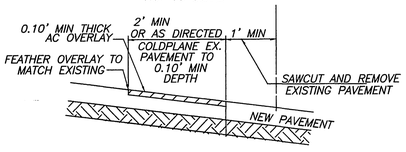

OVERLAY JOIN DETAIL

N.T.S.

CURVE TABLE				
	DELTA	RADIUS	LENGTH	TANGENT
1	18°00'42"	218.00'	68.52'	34.56'

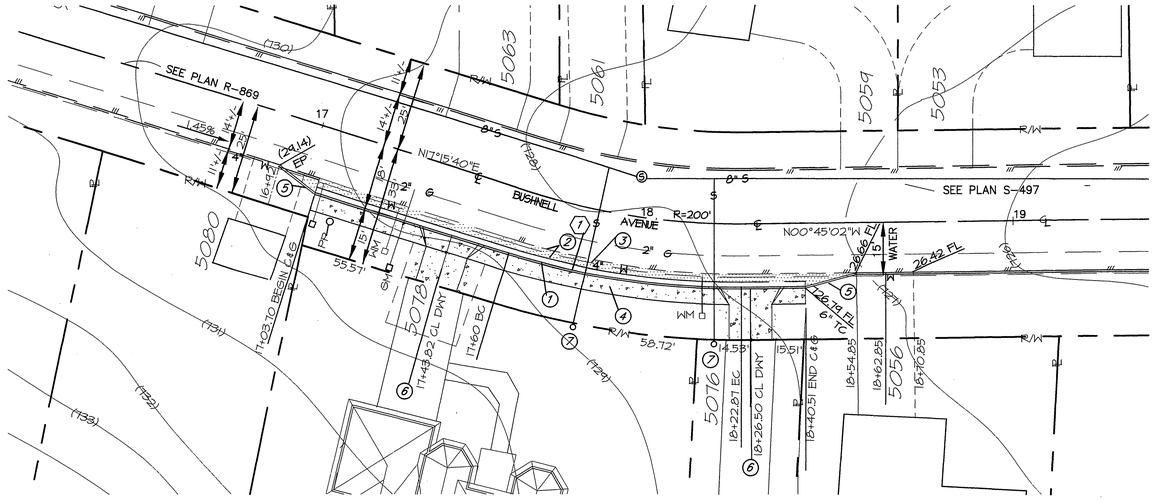

20 0 20 40 60

Scale 1" = 20'

CONSTRUCTION NOTES

1	CONSTRUCT CURB AND GUTTER PER CITY OF RIVERSIDE STD. 200. (6" C.F.)	137 LF
2	CONSTRUCT ____ A.C. OVER ____ A.B. PER S.R. _____ R= ____	411 SF
3	REMOVE EXISTING BERM	137 LF
4	CONSTRUCT SIDEWALK PER CITY OF RIVERSIDE STD. 325	685 SF
5	CONSTRUCT AC BERM	26 LF
6	CONSTRUCT DRIVEWAY PER STD 302 TYPE CURB 1(A=12,B=19)	2 EA
7	SEWER LATERAL WITH CLEANOUT PER STD DWG 562A	2 EA

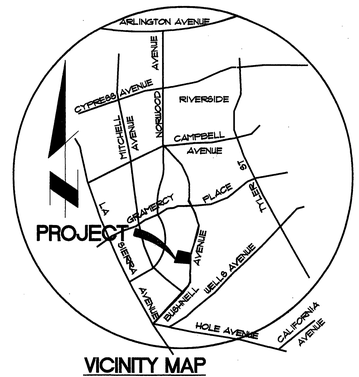

VICINITY MAP

NTS

STATION
BUSHNELL STATION 17+60 BC= CL OF BUSHELL AND GRAMERCY INTERSECTION, A DISTANCE OF 1760.32' TO B.C. PER MB 11/99 AND MB11/80

BENCHMARK G1-M3

P.K. NAIL AND CITY ENGINEER TAG IN THE SOUTHEASTERLY CURB RETURN OF GRAMERCY PLACE AND BUSHNELL AVENUE.
ELEV = 764.260

Underground Service Alert
CALL BEFORE YOU DIG
CALL:TOLL FREE
1-800
227-2600
TWO WORKING DAYS BEFORE YOU DIG

REGISTERED PROFESSIONAL ENGINEER LEO A. AGUILERA No. C31997 EXP 12/31/06 CIVIL STATE OF CALIFORNIA

PREPARED UNDER THE SUPERVISION OF:
LAA ENGINEERING
20644 OLEANDER AVE
PERRIS, CA 92570
(951) 943-6042
(951) 657-5142
LEO A. AGUILERA DATE 11/27/06
BUSINESS TAX CERTIFICATE 105479 EXPIRATION DATE 9/28/2006

MARK	REVISIONS	APPR.	DATE

DESIGNED BY LAA DRAWN BY LAA CHECKED BY LAA

CITY OF RIVERSIDE, CALIFORNIA
PUBLIC WORKS DEPARTMENT

APPROVED BY	BY	DATE
PRINCIPAL ENGINEER	DTP	2/13/06
TRAFFIC DIVISION	SK	2/13/06

APPROVED BY _____ CITY ENGINEER
DATE 2/15/06

PARCEL NO. 32299
STREET PLAN AND PROFILE
BUSHNELL AVENUE
STA 17+03.70 TO STA 18+40.51

HORIZ. SCALE: 1" = 20' VERT. SCALE: 1" = 4'

PW05-0751
R-3915
SHEET 1 OF 1
JOB NO. PW

BNZ

INDEXED 5-15-06 LH