PADILLO, GRAYBILL 9-3-98

STREET: ST. ANDREWS DR. X-STREET RENFREW WAY

7390.TIF

OFFICE USE ONLY

LEGEND

○ – SET 1"I.P.w/RCE 17550 PASTIC PLUG FLUSH
● – SET RAMSET NAIL ON T.C.
△ – SET NAIL w/RCE 17550 TAG ON T.C.
⊙ – SET SPIKE w/WASHER STAMPED RCE 17550 FLUSH

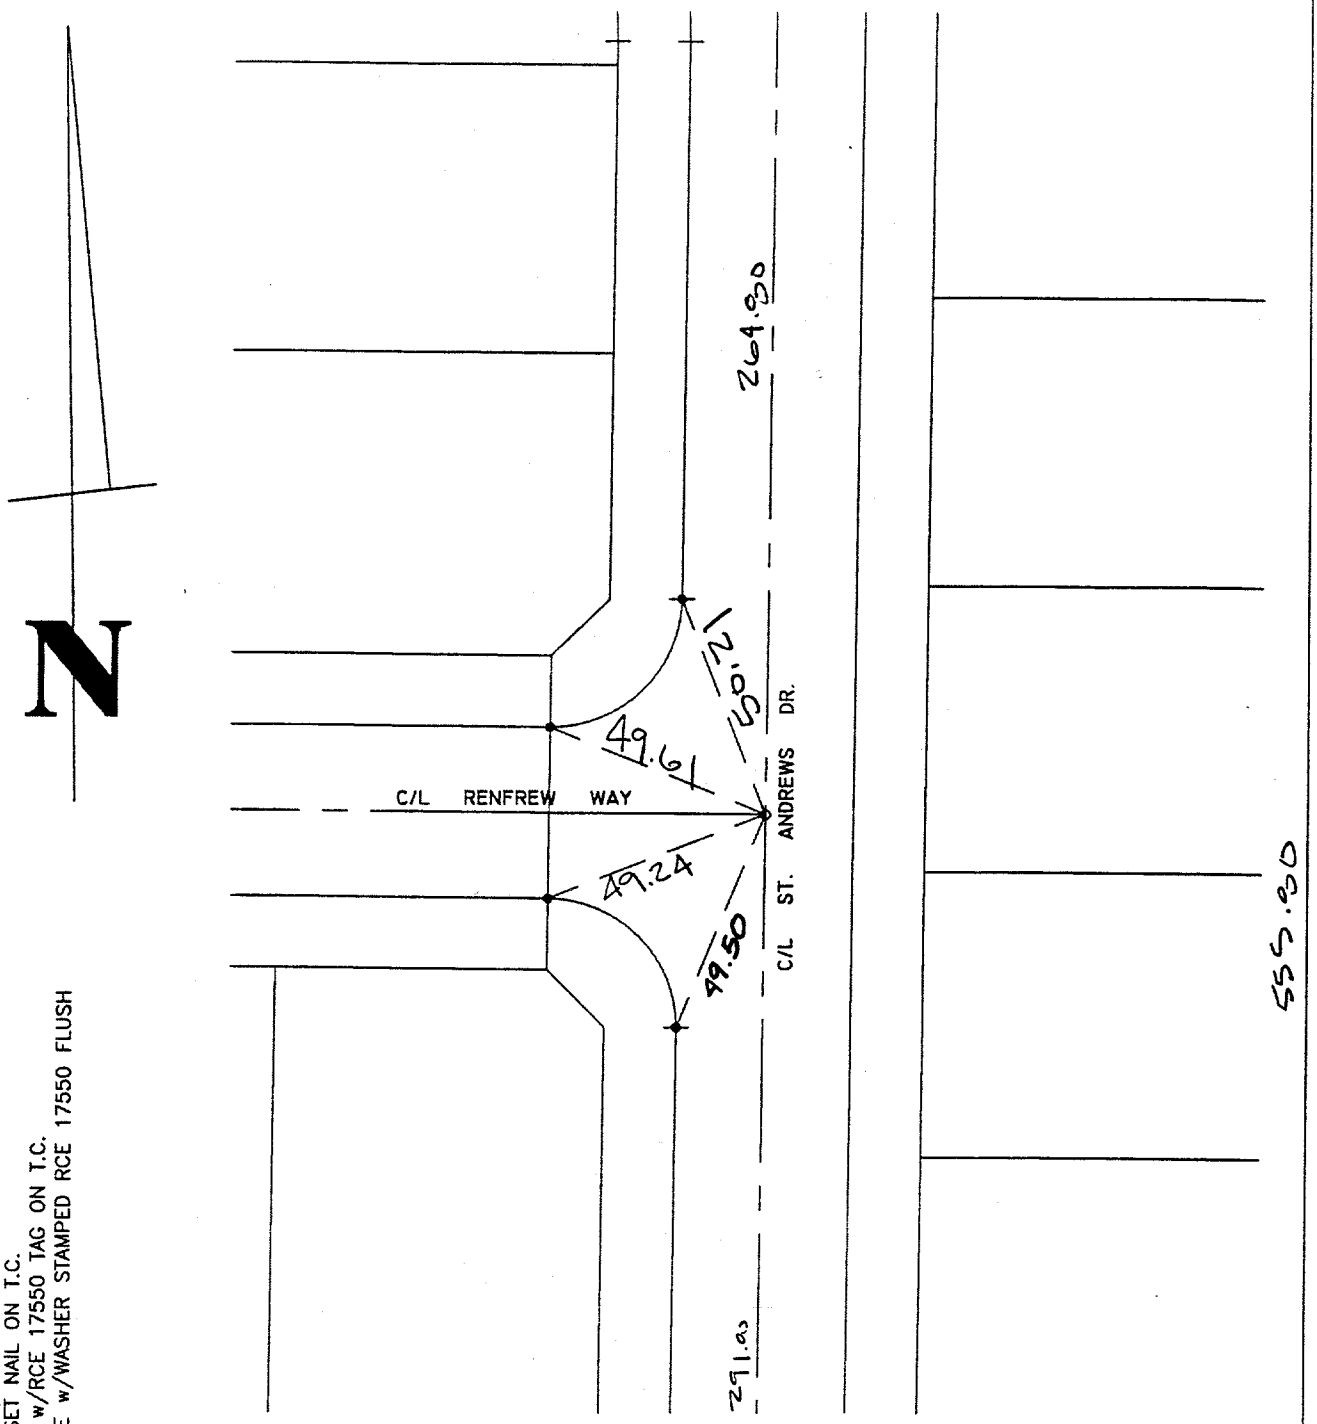

TR.27982-3

SCALE: 1"=40'	OFFICIAL TIE PLAT CITY OF RIVERSIDE	SHEET 5
DATE: 9.3.98		
DR. BY: PAP	CEG CANTY ENGINEERING GROUP, INC. CIVIL ENGINEERING – PLANNING – SURVEYING 2020 IOWA AVENUE, SUITE A-102, P.O. BOX 52050, RIVERSIDE, CA 92517 TEL (909) 683 – 5234 FAX (909) 683 – 5301	OF 9 SHEETS
F.B.:		FILE NO: 1032.006