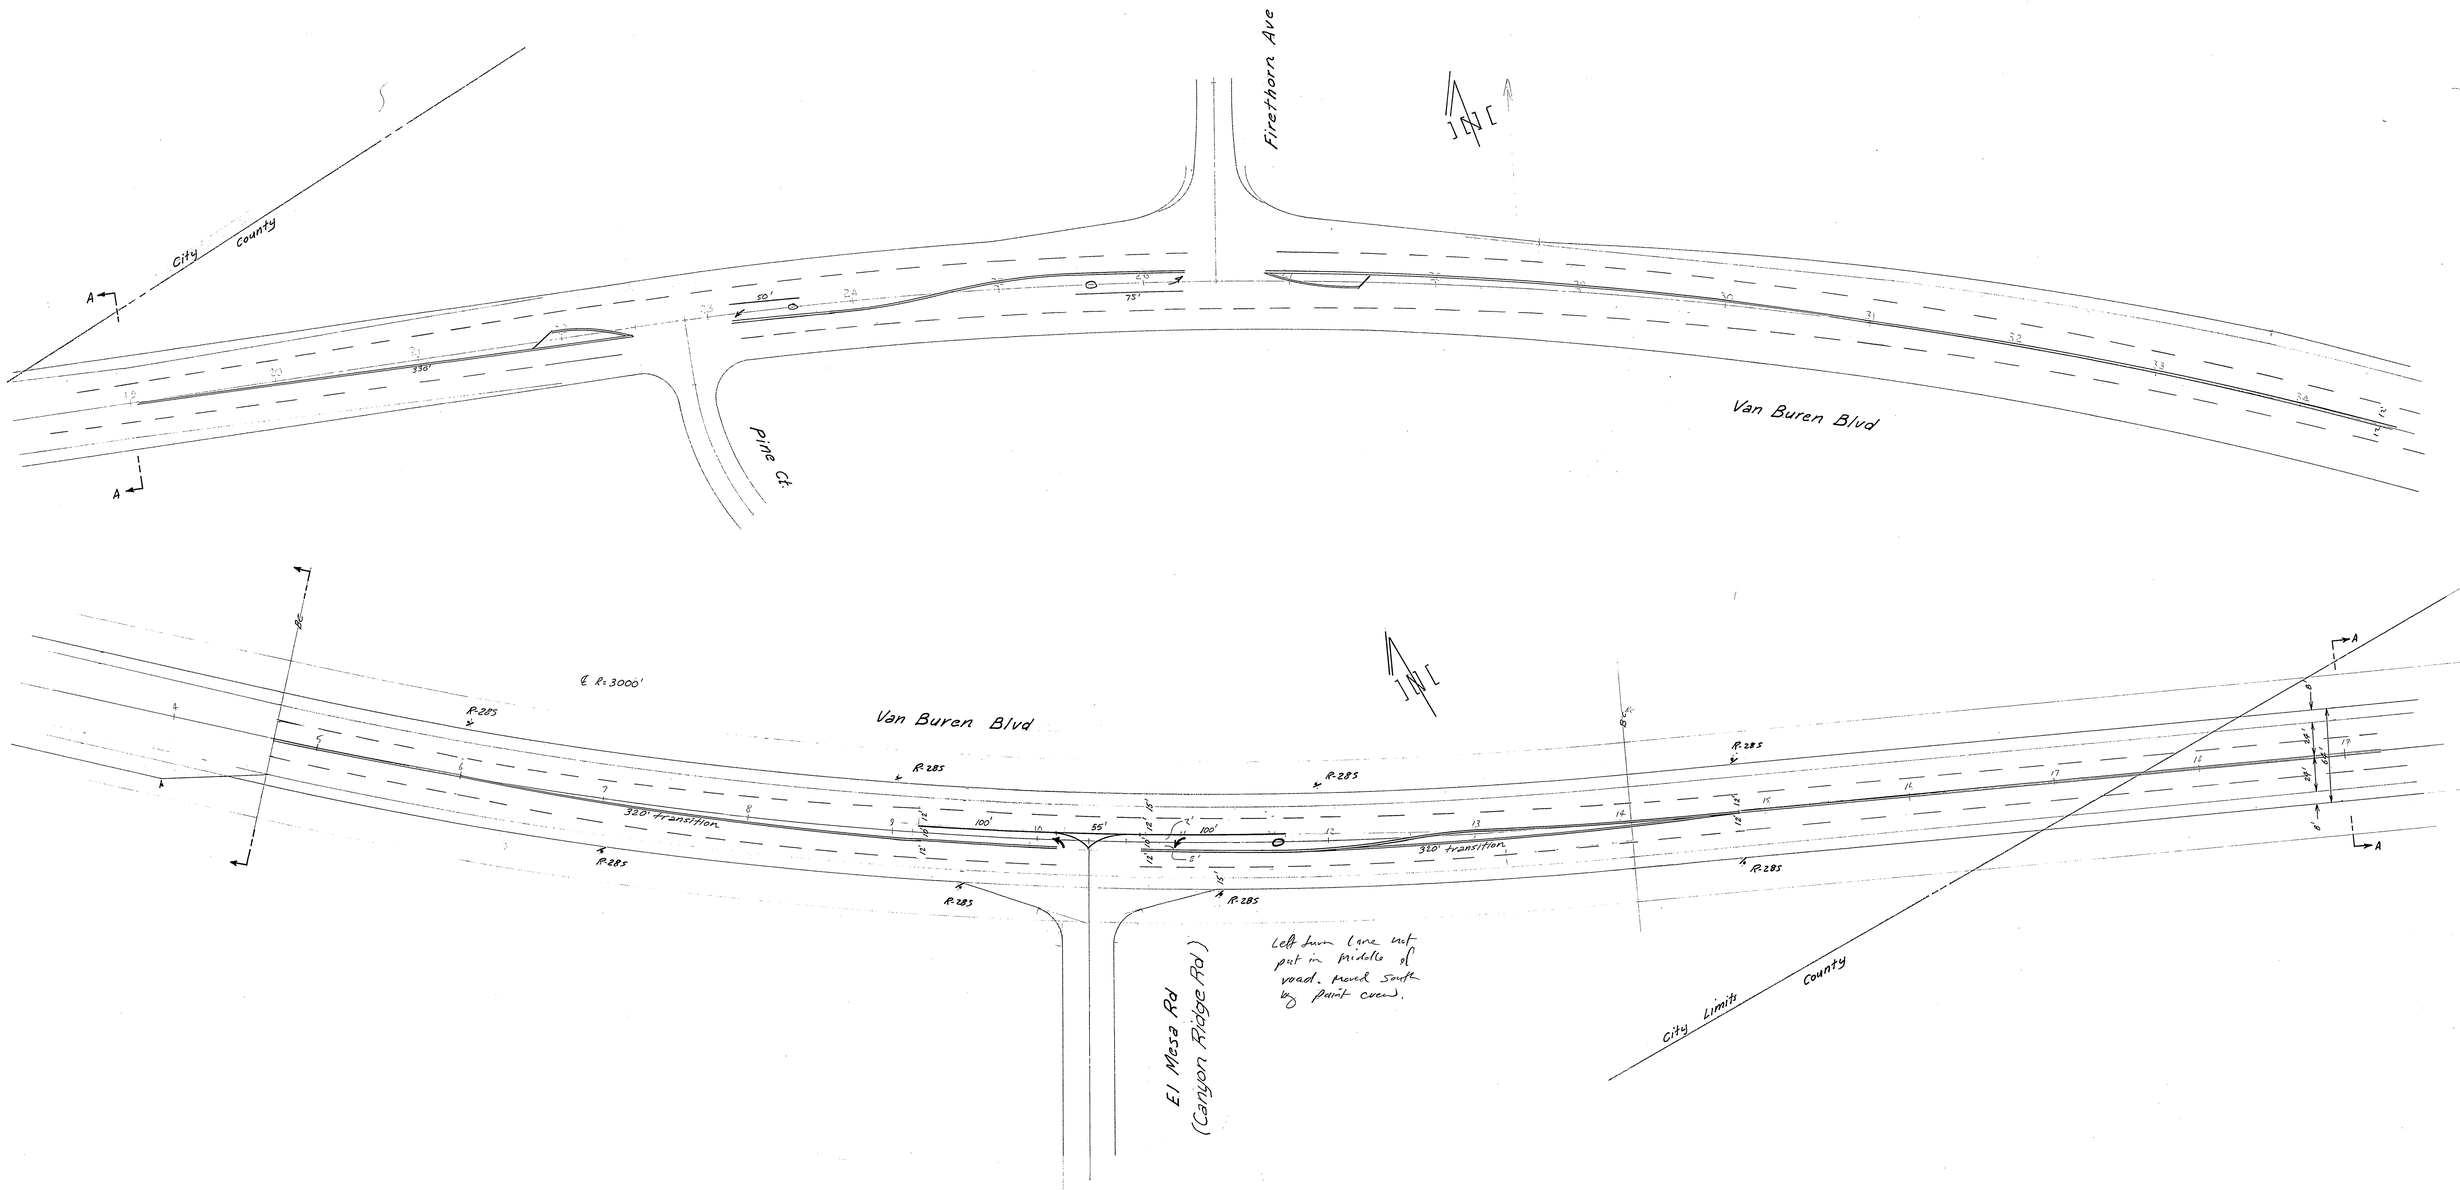

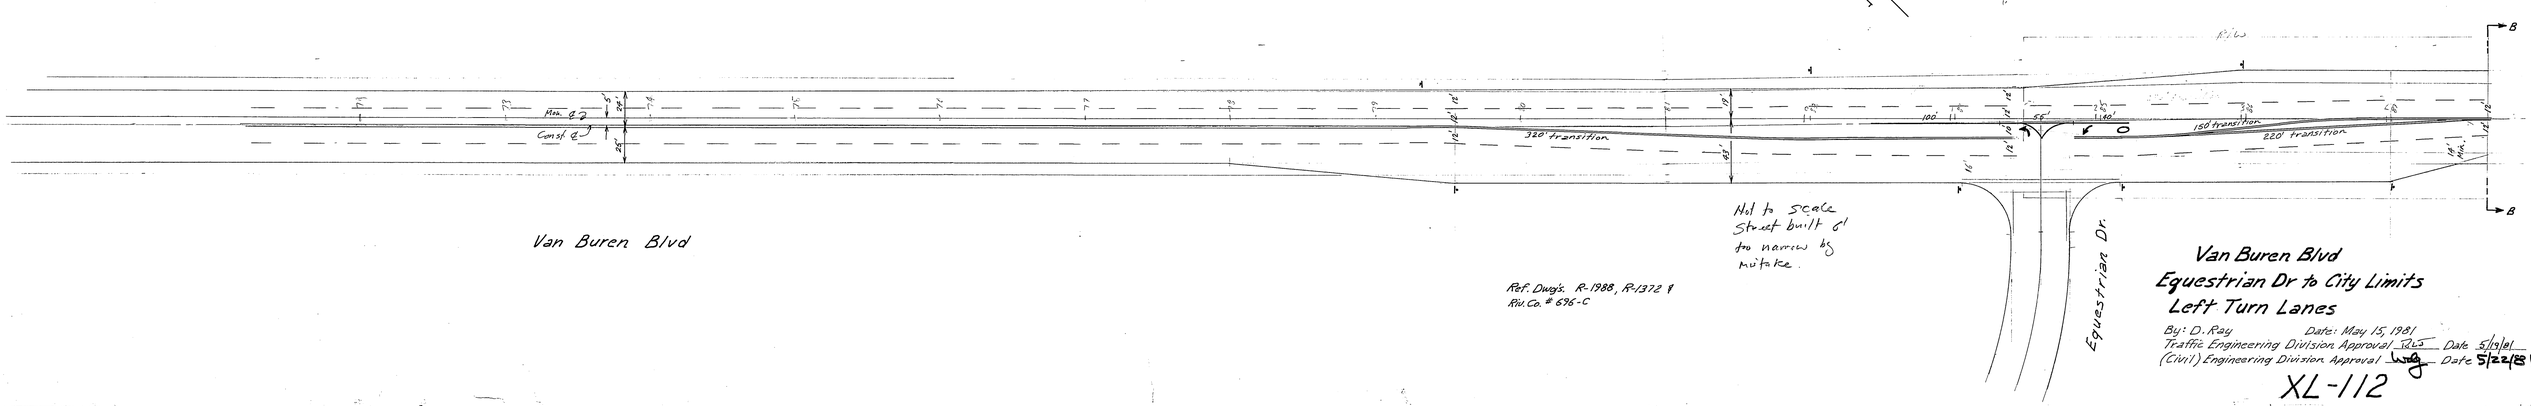

Not to scale
Street built 6' too narrow by mistake.

Ref. Dwg's. R-1988, R-1372 &
Riv. Co. # 696-C

Van Buren Blvd
Equestrian Dr to City Limits
Left Turn Lanes

By: D. Ray Date: May 15, 1981
Traffic Engineering Division Approval [signature] Date 5/19/81
(Civil) Engineering Division Approval [signature] Date 5/22/81

XL-112