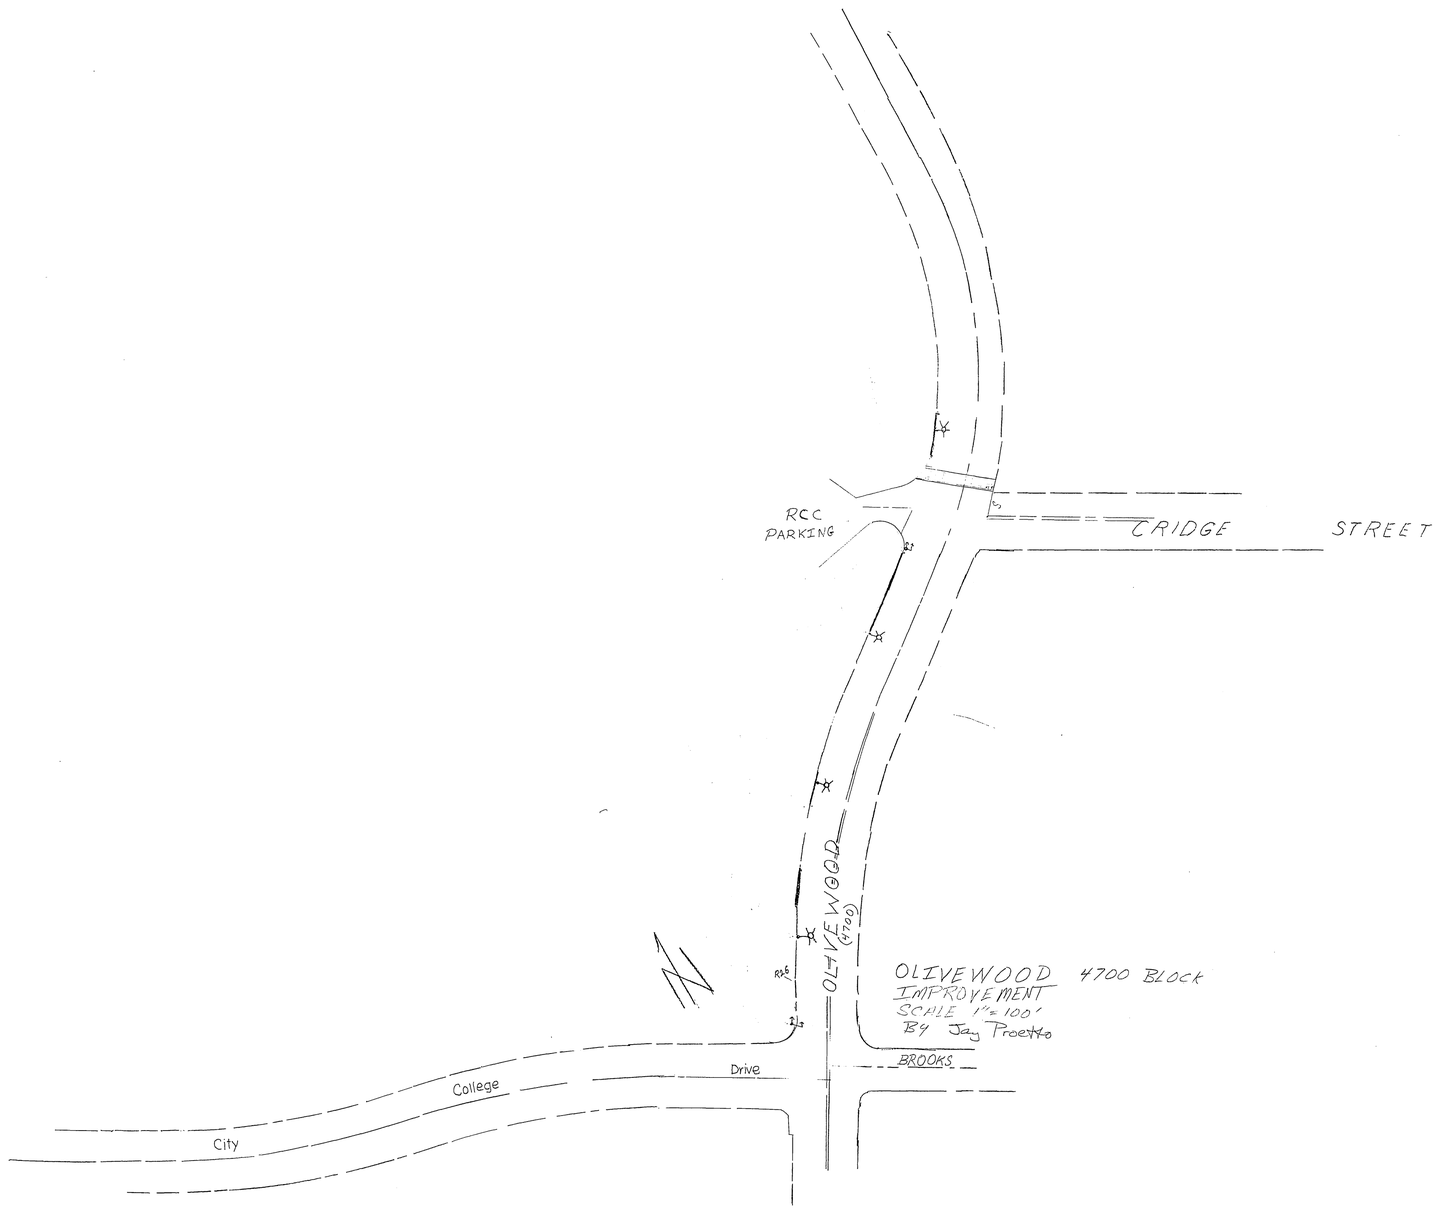
RCC
PARKING
CRIDGE
STREET
OLIVEWOOD
(4700)
OLIVEWOOD 4700 BLOCK
IMPROVEMENT
SCALE 1"=100'
BY Jay Proetto
BROOKS
Drive
College
City

XL-32