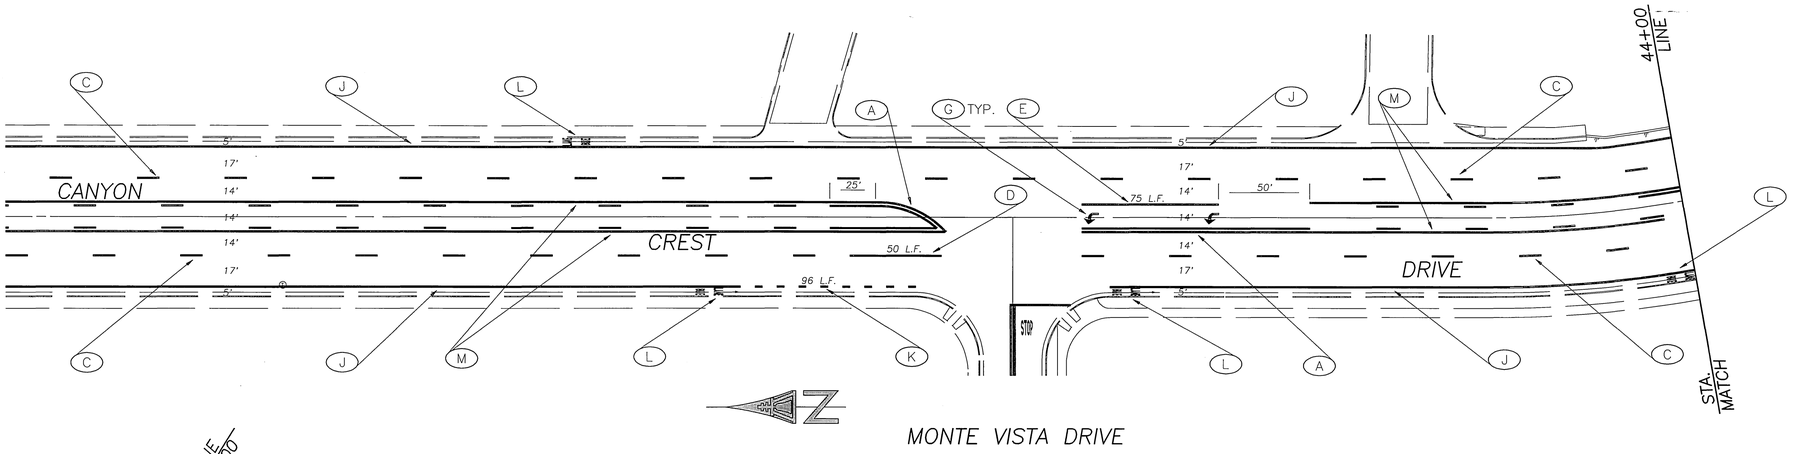

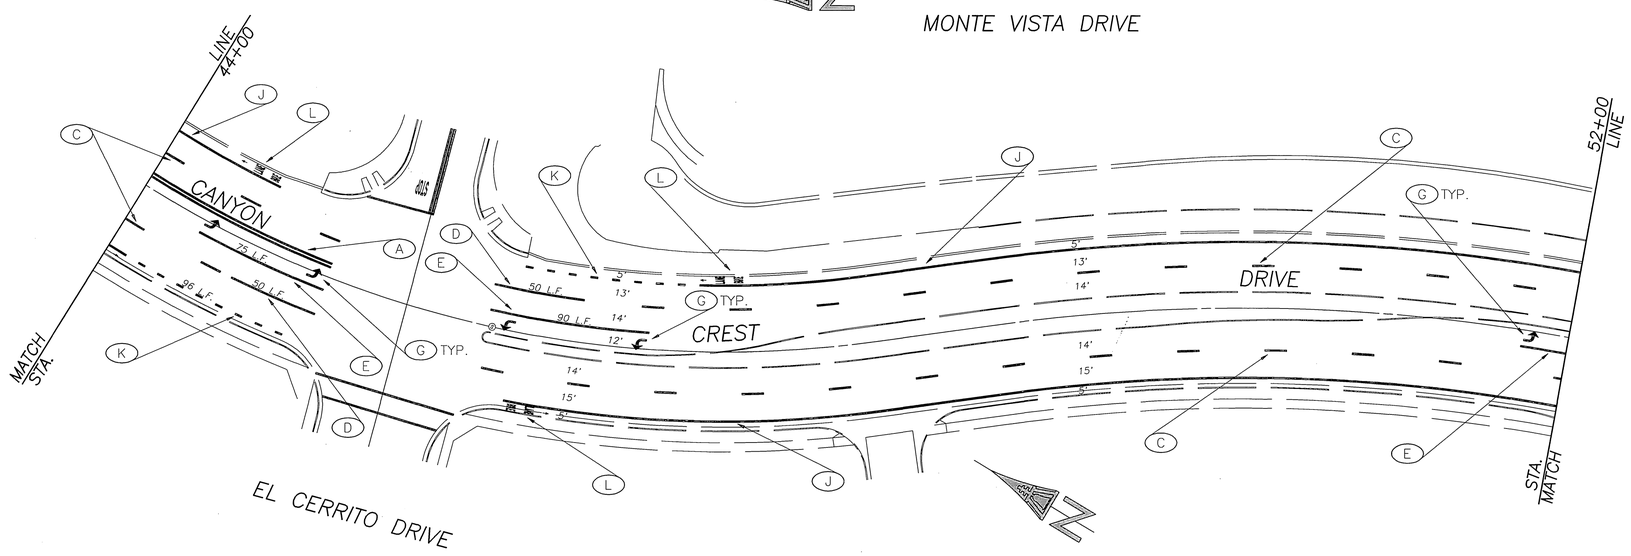

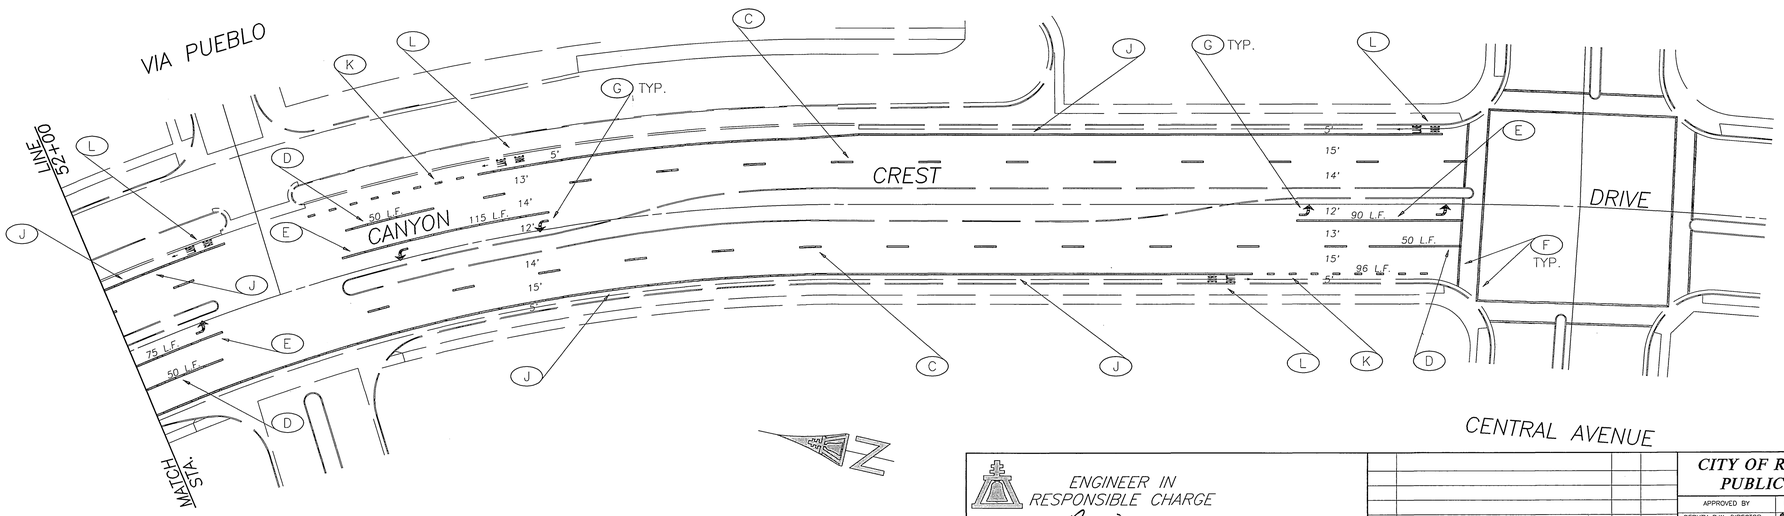

STRIPING AND MARKING LEGEND

- (A) PAINT 4" WIDE DOUBLE YELLOW STRIPE
- (C) PAINT 4" WIDE DASHED WHITE STRIPE (12' STRIPE, 36' GAP)
- (D) PAINT 4" WIDE SINGLE WHITE STRIPE (SOLID)
- (E) PAINT 8" WIDE SINGLE WHITE STRIPE (SOLID)
- (F) PAINT 12" WIDE SINGLE WHITE STRIPE (SOLID)
- (G) PAINT WHITE TURN ARROW PAVEMENT MARKING
- (J) PAINT 6" WIDE SINGLE WHITE STRIPE (SOLID)
- (K) PAINT 6" WIDE SINGLE WHITE STRIPE (4' STRIPE, 8' GAP)
- (L) PAINT WHITE "BIKE LANE" & ARROW PAVEMENT MARKING
- (M) PAINT YELLOW CONTINUOUS TWO-WAY LEFT TURN LANE

ENGINEER IN RESPONSIBLE CHARGE

FRAN R. DUNAJSKI
T.R. No. 1569 expires 6/30/99

DATE 5/9/96

MARK	REVISIONS	APPR.	DATE

DESIGNED BY TRC DRAWN BY TRC CHECKED BY

CITY OF RIVERSIDE, CALIFORNIA
PUBLIC WORKS DEPARTMENT

APPROVED BY	BY	DATE
DEPUTY P.W. DIRECTOR		5/10/96
PRINCIPAL ENGINEER		5/10/96
CHIEF P.W. INSPECTOR		5/10/96
TRAFFIC DIVISION		5/7/96
SURVEYOR		
STREET SERVICES		
PARKS DEPARTMENT		

APPROVED BY
PRELIMINARY
PUBLIC WORKS DIRECTOR
DATE MAY 7, 1996

REHAB. OF ARTERIAL STREETS 95-96
STPLN-5058 (035) STRPNG PLN

CANYON CREST DRIVE
437' N OF MONTE VISTA TO CENTRAL AVENUE

SCALE: 1" = 40'

ACCT. NO. 432-541500-440125-30037

XL-386
(R-3418)
SHEET 1 OF 1

FILE NO. XL386.DWG