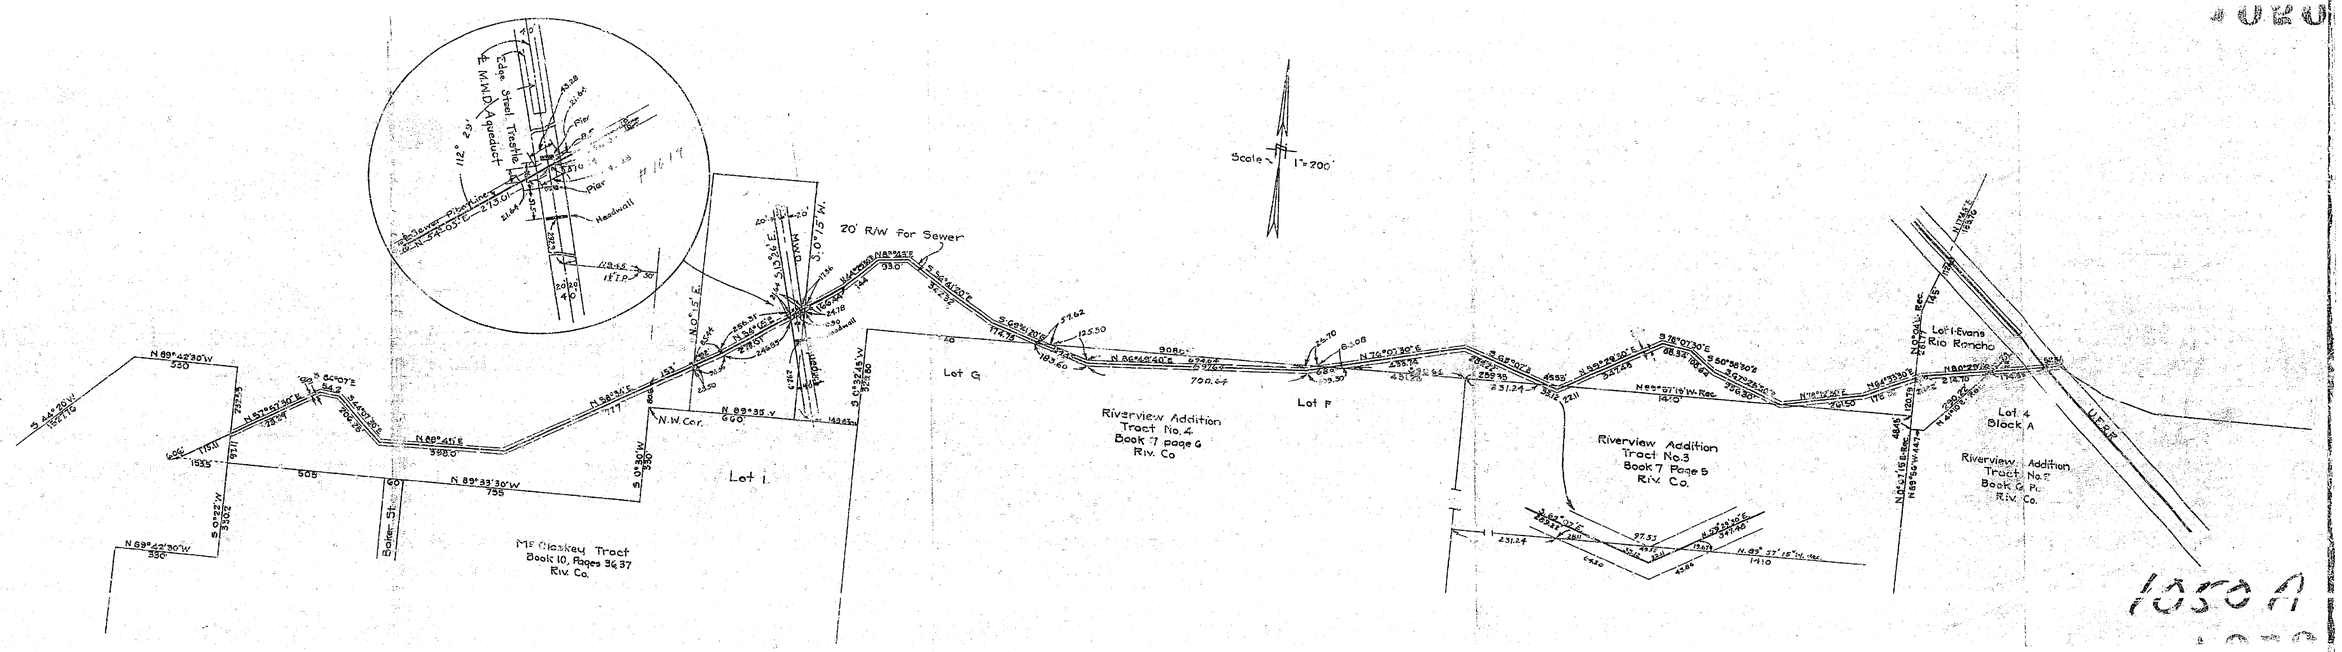

Scale 1"=200'
20' R/W for Sewer
Edge Steel Trestle
℄ M.W.D. Aqueduct
Pier
Headwall
Lot 1
Lot G
Lot F
Lot 4
Block A
Riverview Addition
Tract No. 4
Book 7 page 6
Riv. Co
Riverview Addition
Tract No. 3
Book 7 Page 5
Riv. Co.
Riverview Addition
Tract No. 2
Book 6 Pa
Riv. Co.
Lot 1 Evans
Rio Rancho
Mc Claskey Tract
Book 10, Pages 36 37
Riv. Co.
Baker St.
N.W. Cor.
U.P.R.R.

1050 A