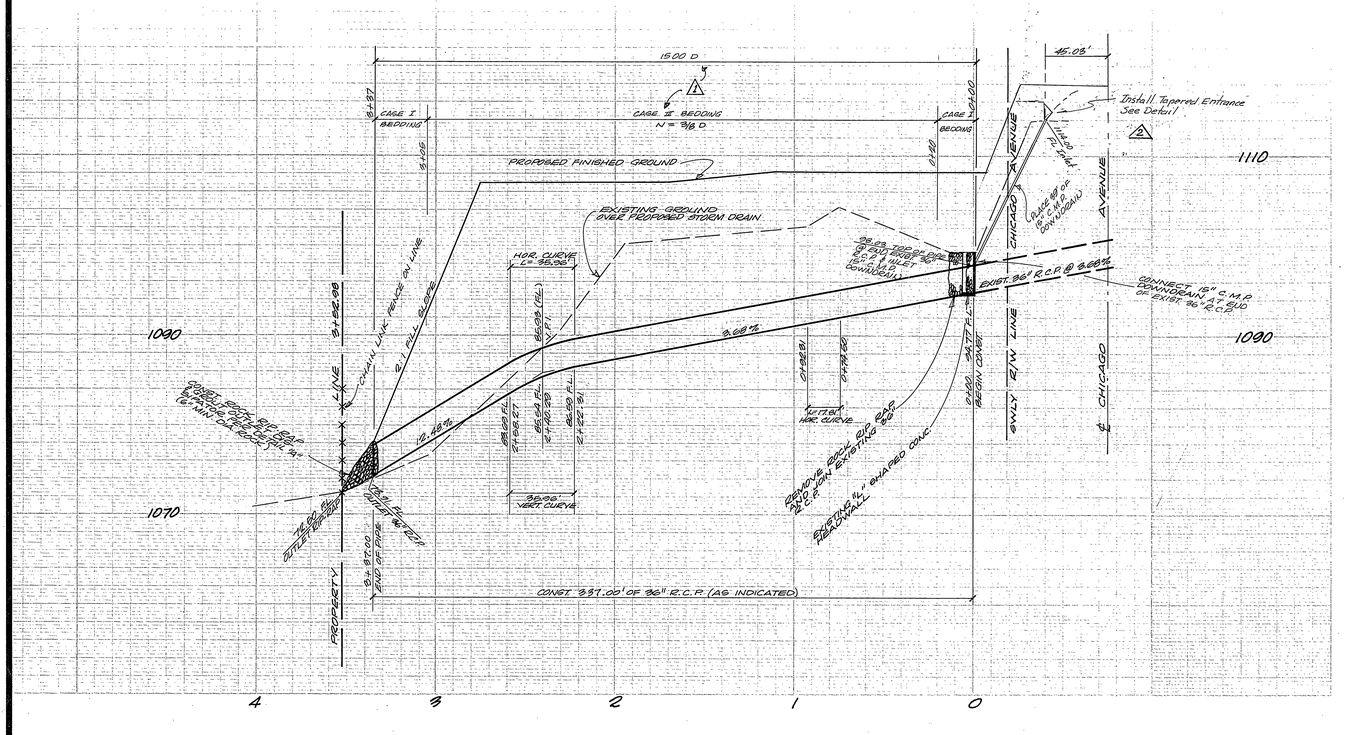

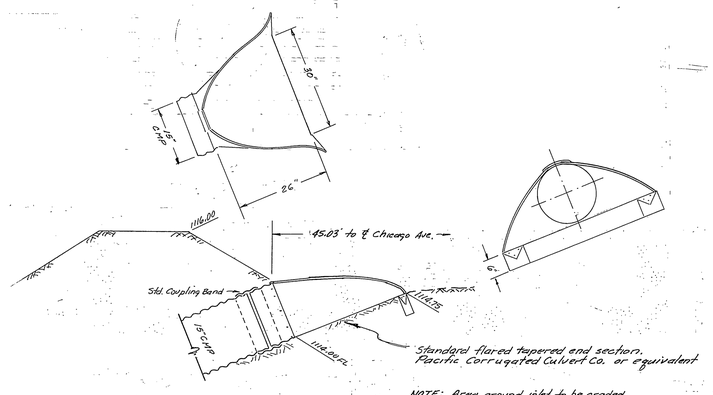

DETAIL OF CMP DRAIN INLET

No Scale

2

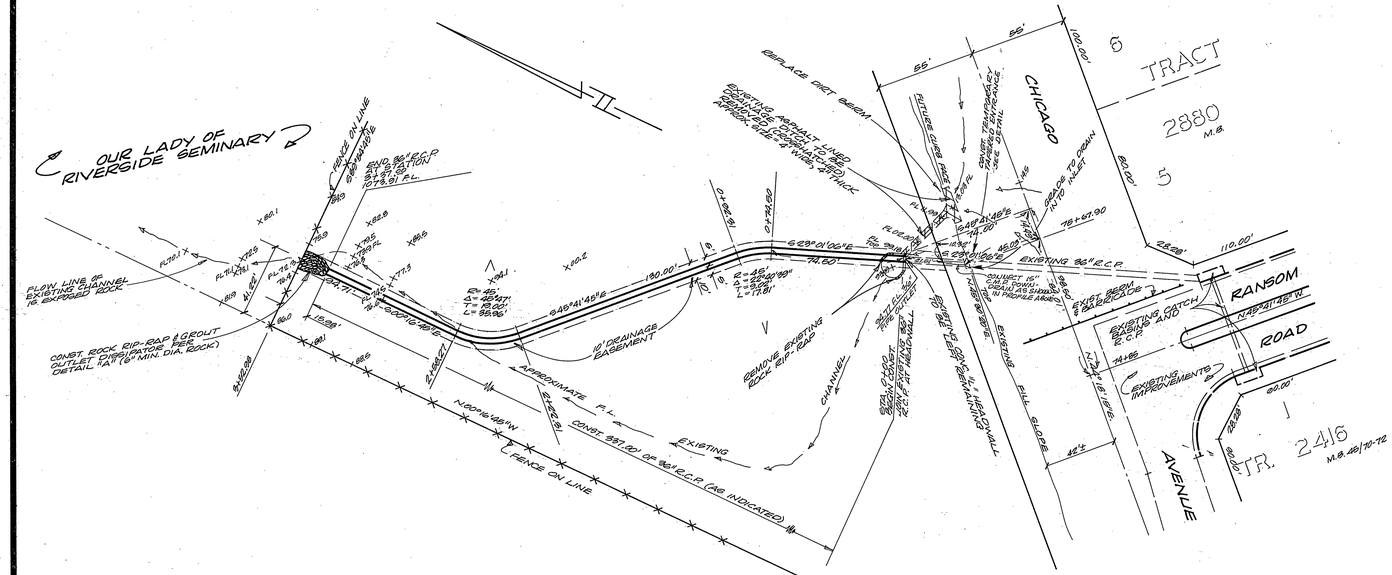

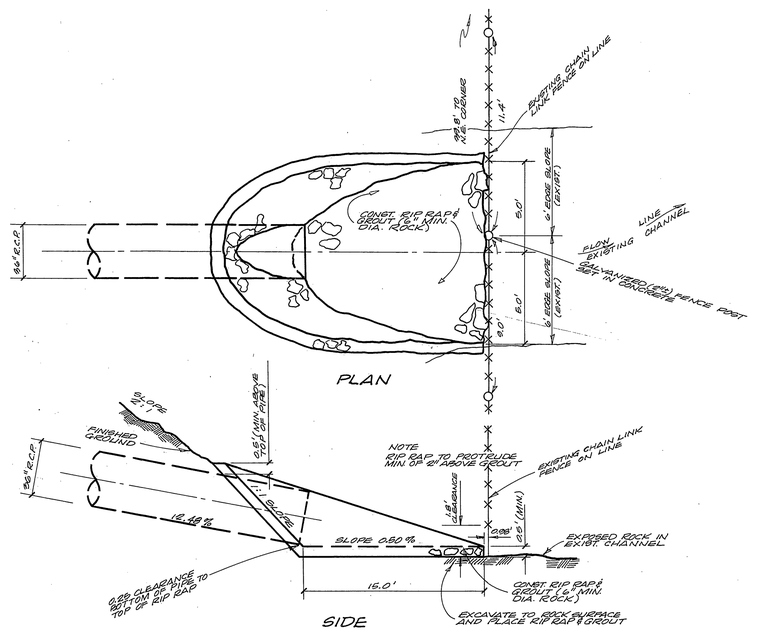

"DETAIL A"

SCALE: NONE (DIAGRAMATIC)

GENERAL NOTES

IT SHALL BE THE RESPONSIBILITY OF THE CONTRACTOR TO CLEAR THE RIGHT OF WAY IN ACCORDANCE WITH THE PROVISIONS OF LAW AS IT PERTAINS TO EACH UTILITY INCLUDING RELOCATION LINES AND APPURTENANCES AND AT NO COST TO THE CITY.

CONSTRUCTION SHALL BE IN ACCORDANCE WITH THE CITY OF RIVERSIDE, DEPARTMENT OF PUBLIC WORKS, SPECIFICATIONS NO. 401, AND STANDARD DRAWINGS.

BEDDING OF PIPE SHALL BE IN ACCORDANCE WITH REVISION 1 OF STANDARD DWG. NO. 462 CASE I OR CASE II, AS NOTED IN PROFILE.

1

BENCH MARK

4" PIPE FILLED WITH CONC., NAIL IN CENTER AT SOUTHWEST CORNER SECTION 31, T.2S., R.4W., S.B.B.&M. — 1138.41

J. F. DAVIDSON ASSOCIATES
CIVIL ENGINEERS-SURVEYORS-PLANNERS
RIVERSIDE, CALIFORNIA
APPROVED BY: George E. McCarty DATE: 8-8-66
R.E. NO. 10668
W.O. 274 FOR: M&G PROPERTIES, INC. F.B. 994/119-1

MARK	REVISIONS	APPR.	DATE
1	Change D-Load & Cage of Bedding WDS		7-27-66
2	Extend inlet to CMP drain pipe WDS	DHT	9-23-66
3	Revised inlet to CMP drain pipe WDS	DHT	9-26-66

DESIGNED BY KEITH DRAWN BY KEITH CHECKED BY Bob S.

CITY OF RIVERSIDE, CALIFORNIA
DEPARTMENT OF PUBLIC WORKS

APPROVED BY	BY	DATE
OFFICE ENGINEER	WDS	9-23-66
PARK DEPARTMENT		
TRAFFIC DIVISION		
ASSISTANT CITY ENG.	DHT	9-23-66
	Hans	9-26-66

APPROVED BY: [signature]
DIRECTOR OF PUBLIC WORKS
DATE 9-27-66

STORM DRAIN
PLAN · PROFILE · DETAILS
M. & G. PROPERTIES, INC.
AT RANSOM RD. & CHICAGO AVE.
over A PORTION OF THE SOUTHWEST ONE-QUARTER OF SECTION 31, TOWNSHIP 2 SOUTH, RANGE 4 WEST, S.B.B.&M.
AUGUST 1966

HORIZ. SCALE: 1" = 40' VERT. SCALE: 1" = 8'

PROJECT NO. D-135
SHEET 1 OF 1
FILE NO. 3310