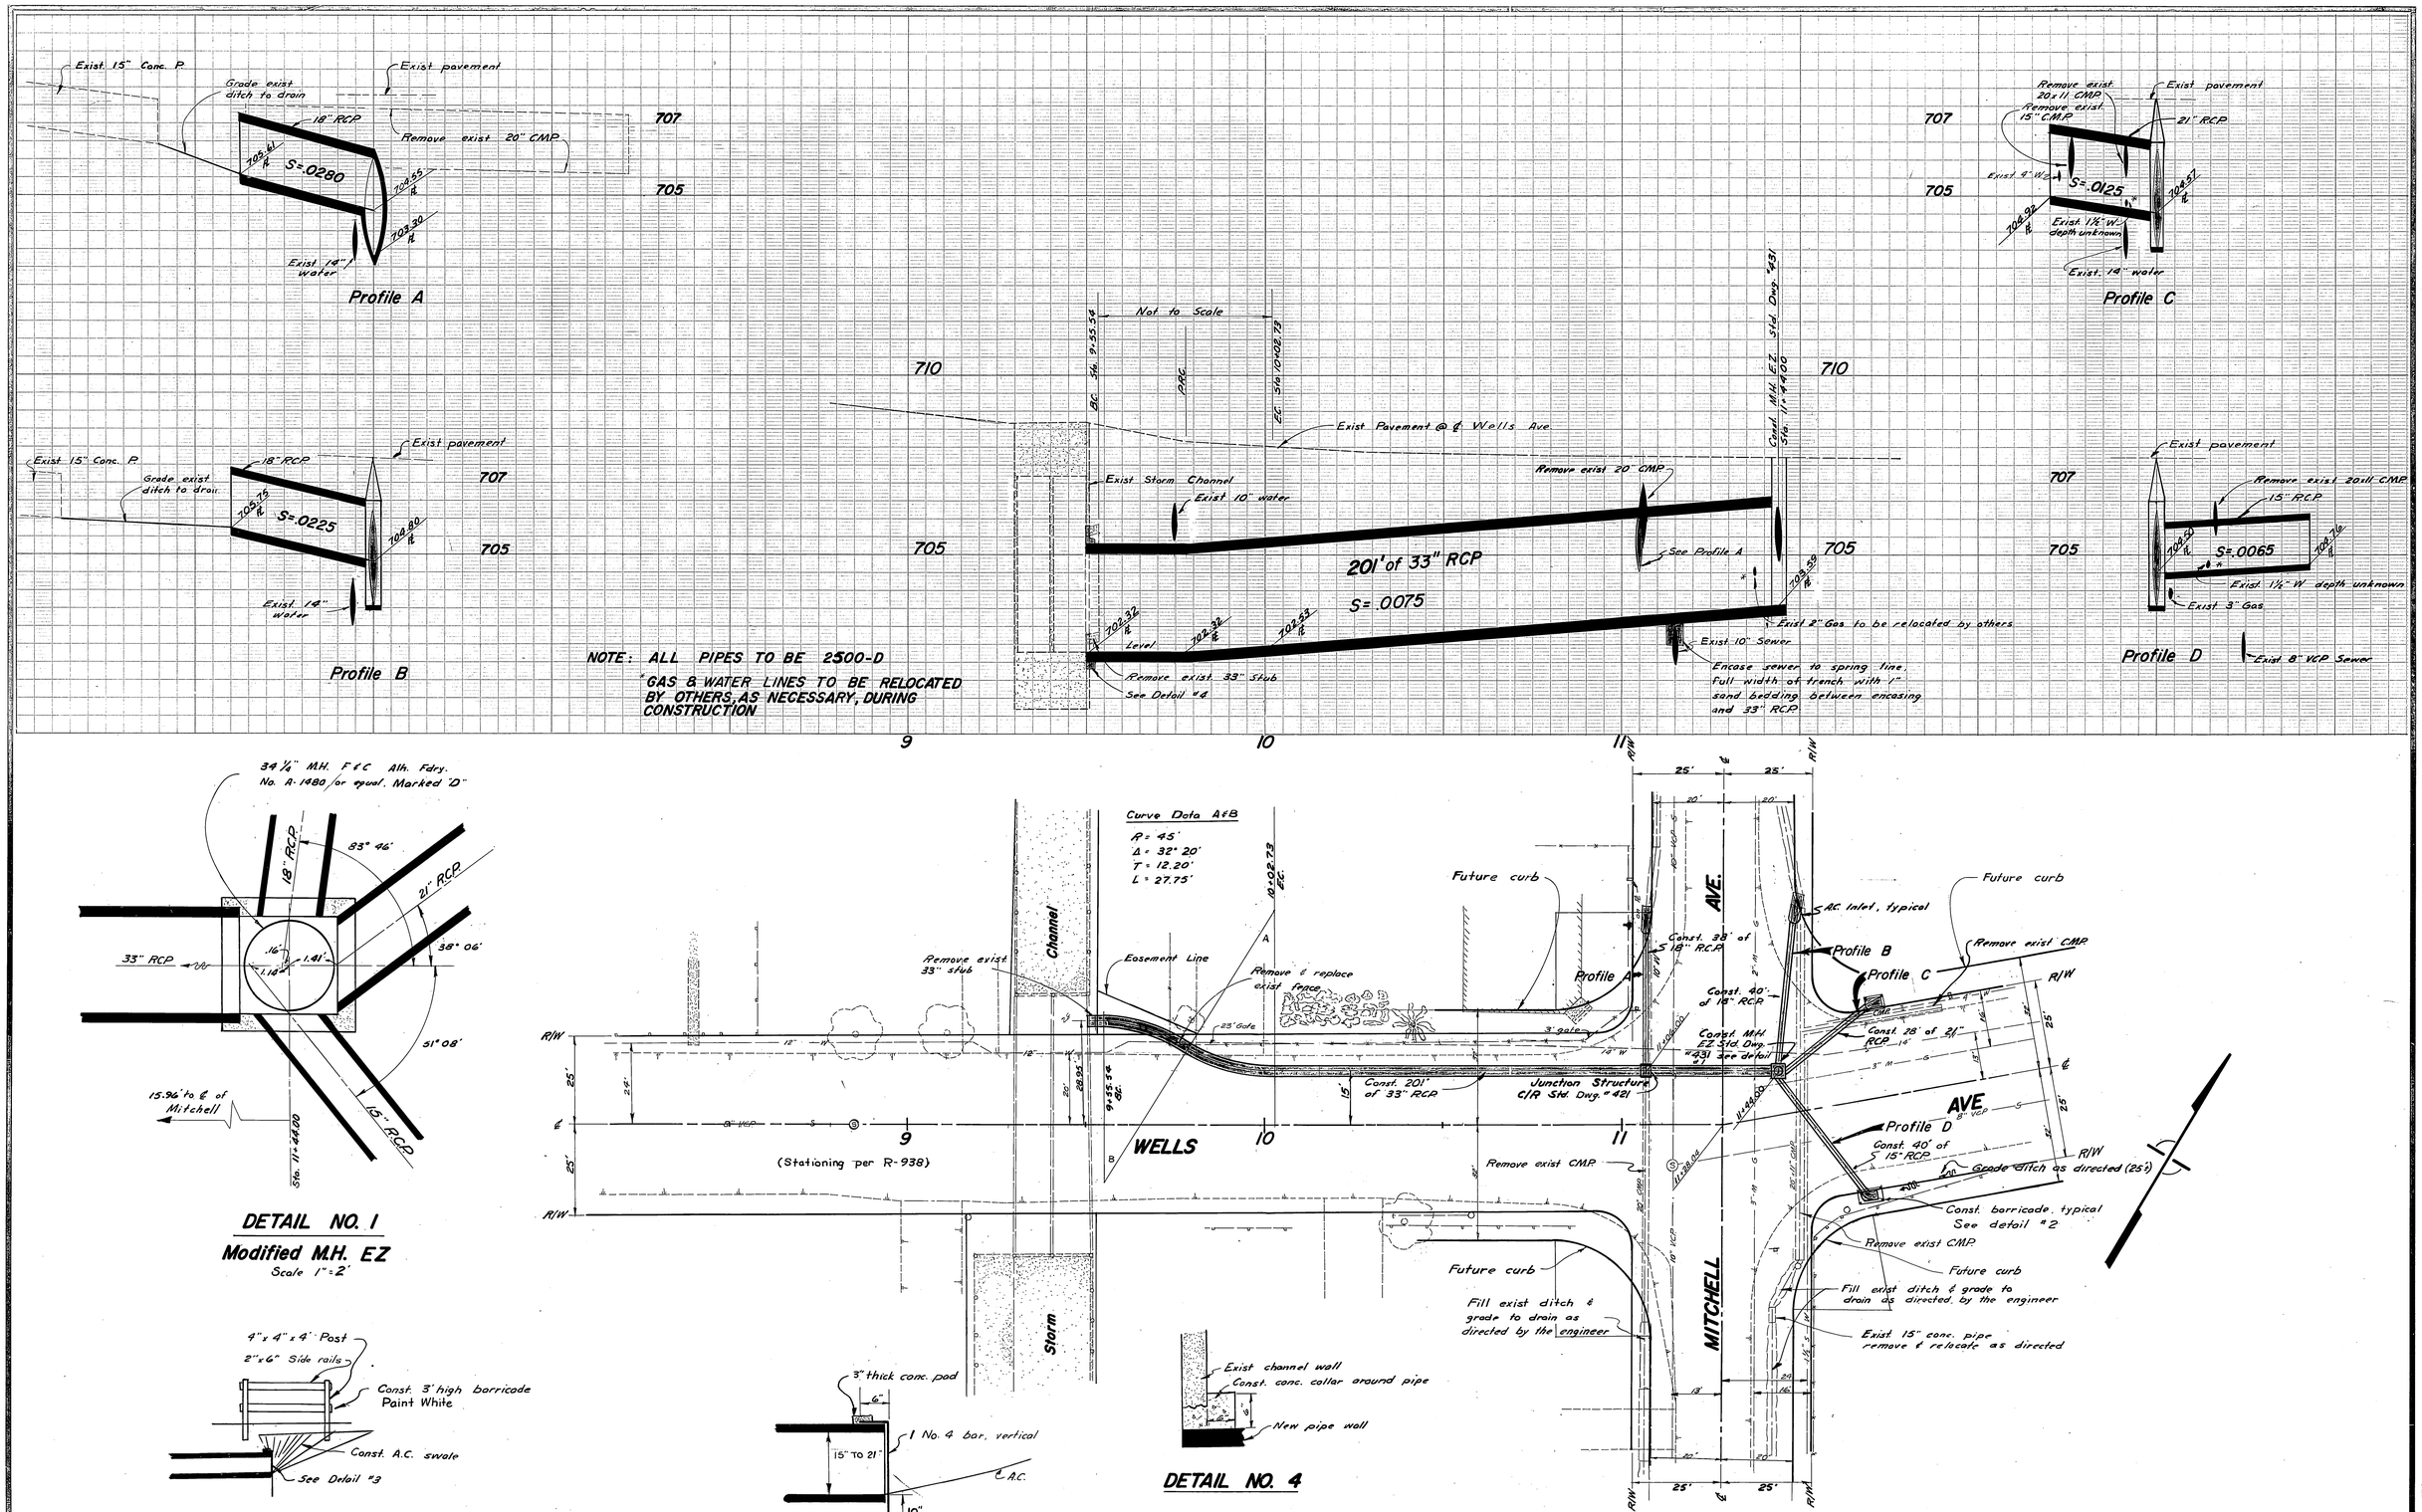

MARK	REVISIONS	APPR.	DATE

DESIGNED BY J. Cantu DRAWN BY Lansing CHECKED BY D.C.H.

CITY OF RIVERSIDE, CALIFORNIA
DEPARTMENT OF PUBLIC WORKS

APPROVED BY	BY	DATE
OFFICE ENGINEER		11/25
PARK DEPARTMENT		
TRAFFIC DIVISION		
ASSISTANT CITY ENG.		

APPROVED BY
DIRECTOR OF PUBLIC WORKS
DATE

WELLS STORM DRAIN LATERAL

HORIZ. SCALE: 1" = 20' VERT. SCALE: 1" = 2'

PROJECT NO. 421

D-172

SHEET 1 OF 1

FILE NO.